

OPERATOR: "j:\joseph.silich" FILE PATH: c:\pwworking\acom-ds16_na\joseph.silich\acom.com\d0207706\BRT_01_SPM_GEN01.dgn PLOTTED: 5/13/2023 7:53:38 PM

GENERAL NOTES

1. PROVIDE MATERIALS AND WORKMANSHIP IN ACCORDANCE WITH PENNSYLVANIA DEPARTMENT OF TRANSPORTATION'S PUBLICATION 408, 2016 EDITION, LATEST CHANGE UNLESS NOTED OTHERWISE.
2. FOR NAMES, ADDRESSES, AND LOCATIONS OF EXISTING UTILITY FACILITIES, SEE ROADWAY CONSTRUCTION PLAN.
3. WHENEVER AN EXISTING UNDERGROUND UTILITY IS SHOWN ON THE DRAWINGS TO BE LOCATED IN THE IMMEDIATE VICINITY OF PROPOSED CONSTRUCTION, ITS LOCATION IS APPROXIMATE AND THE CONTRACTOR SHALL CONTACT THE UTILITY COMPANY AND REQUEST THAT THEY FIELD LOCATE THEIR FACILITY.
4. INSTALL SIGNING AND PAVEMENT MARKINGS IN ACCORDANCE WITH:

A. PENNDOT PUBLICATION 111, DATED JUNE 17, 2013 (TRAFFIC CONTROL - PAVEMENT MARKINGS AND SIGNING STANDARDS).

B. PENNDOT PUBLICATION 212, DATED MARCH 31, 2006 (OFFICIAL TRAFFIC CONTROL DEVICES).

C. PENNDOT PUBLICATION 236, DATED NOVEMBER 19, 2013 AND LATEST REVISIONS (HANDBOOK OF APPROVED SIGNS).

D. FEDERAL HIGHWAY ADMINISTRATION'S MANUAL ON UNIFORM TRAFFIC CONTROL DEVICES, 2009 EDITION AND LATEST REVISIONS (MUTCD).

E. CITY OF PITTSBURGH PARKING SIGNS STANDARDS, DATED NOVEMEBER 5, 2018.

F. CITY OF PITTSBURGH BIKE-RELATED SIGNS STANDARDS, DATED MARCH 10, 2020.

G. AS DIRECTED BY THE INSPECTOR IN CHARGE.
5. DETAILS, OTHER THAN THOSE INDICATED, ARE ON THE FOLLOWING STANDARD DRAWINGS:

TC-8600 13 SHEETS JUNE 13, 2013

TC-8602 4 SHEETS JUNE 13, 2013

TC-8604 5 SHEETS AUGUST 17, 2021

TC-8700C 12 SHEETS JUNE 13, 2013

TC-8702B 9 SHEETS JUNE 13, 2013

SIGNING NOTES:

6. PLACE ALL SIGNS ENTIRELY WITHIN THE LEGAL RIGHT-OF-WAY.
7. ANY LEGAL OR PRIVATE SIGN THAT IS TO BE REMOVED FOR CONSTRUCTION BUT IS NOT INCLUDED IN THE TABULATIONS SHALL BE REINSTALLED AT OR NEAREST ITS ORIGINAL LOCATION. IF A SIGN IS NO LONGER NECESSARY, IT SHALL BE RETURNED TO THE OWNER.
8. ANY SIGN THAT IS TO BE REINSTALLED, THAT BECOMES DAMAGED IN ANY WAY DURING REMOVAL, STORAGE, OR REINSTALLATION, SHALL BE REPLACED IN KIND WITH A NEW SIGN AT NO ADDITIONAL COST TO THE DEPARTMENT.
9. ALL EXISTING SIGNS ARE TO BE REMOVED UNLESS OTHERWISE NOTED.
10. ALL TYPE B POST-MOUNTED SIGNS SHALL BE INSTALLED USING SQUARE CHANNEL POSTS AND ANCHORS OF THE APPROPRIATE SIZE AND BE AN APPROVED BREAKAWAY DESIGN. ANCHORS SHALL NOT EXTEND MORE THAN 1 INCH ABOVE THE GROUND LINE.
11. CONTRACTOR SHALL CALL PA ONE CALL SYSTEM, INC AT 1-800-242-1776 PRIOR TO DIGGING FOR ALL SIGNS.

PAVEMENT MARKING NOTES:

12. APPLY ALL PAVEMENT MARKINGS AT THE WIDTH INDICATED.
13. APPLY ALL PAVEMENT MARKINGS IN ACCORDANCE WITH THE THE MANUFACTURER'S RECOMMENDATIONS.
14. APPLY ALL PAVEMENT MARKINGS ON DRY PAVEMENT WHEN THE AIR AND ROADWAY TEMPERATURE ARE BETWEEN 50°F AND 90°F AND WHEN THE WIND SPEED IS LESS THAN 20 MILES PER HOUR.
15. FOR ALL PAVEMENT MARKINGS USE EPOXY (ON CONCRETE) AND HOT THERMOPLASTIC (ON ASPHALT).
16. MATCH EXISTING PAVEMENT MARKINGS ON ALL SIDE STREETS AND WHERE SPECIFIED, ENSURING SMOOTH TRANSITIONS AND REMOVING ANY CONFLICTING MARKINGS AS DIRECTED BY THE INSPECTOR IN CHARGE.
17. REFER TO THE TRAFFIC SIGNAL PLAN FOR ADDITIONAL SIGNS AND PAVEMENT MARKINGS ASSOCIATED WITH THE TRAFFIC SIGNAL, IF APPLICABLE.
18. USE MMA FOR ALL GREEN PAVEMENT MARKINGS.
19. USE MMA PAVEMENT MARKINGS OR HIGH FRICTION SURFACE TREATMENT FOR THE RED BUS LANES ON ASPHALT AND CONCRETE SURFACES.

LEGEND

- EXISTING SIGN
- PROPOSED SIGN
- PROPOSED MAST ARM
- EXISTING TO REMAIN
- REMOVE EXISTING SIGN
- GREEN PAVEMENT MARKING
- RED PAVEMENT MARKING
- REMOVABLE WHITE SURFACE MOUNTED FLEXIBLE DELINEATOR
- REMOVABLE YELLOW SURFACE MOUNTED FLEXIBLE DELINEATOR
- WHITE BIKE LANE PAVEMENT MARKING LEGEND
- WHITE CHEVRON PAVEMENT MARKING LEGEND
- SOLID YELLOW PAVEMENT MARKING/WIDTH
- SOLID DOUBLE YELLOW PAVEMENT MARKING/WIDTH
- DOTTED DOUBLE YELLOW PAVEMENT MARKING/WIDTH
- CYCLE TRACK BROKEN YELLOW PAVEMENT MARKING/WIDTH
- SOLID WHITE PAVEMENT MARKING/WIDTH
- DOTTED EXTENSION WHITE PAVEMENT MARKING/WIDTH
- AUXILIARY WHITE PAVEMENT MARKING/WIDTH
- BROKEN WHITE PAVEMENT MARKING/WIDTH
- SOLID GREEN PAVEMENT MARKING/WIDTH
- SOLID RED PAVEMENT MARKING/WIDTH
- PAVEMENT MARKING LEGENDS, LANE ARROWS
- PAVEMENT MARKING LEGENDS
- PAVEMENT MARKING LEGEND, LANE REDUCTION TRANSITION ARROW
- YIELD LINE MARKINGS

AECOM

Gulf Tower
707 Grant Street
5th Floor
Pittsburgh, PA 15219

NO.	DATE	DESCRIPTION
REVISIONS		

THE PREPARATION OF THIS DOCUMENT HAS BEEN FINANCED IN PART THROUGH A GRANT FROM THE FEDERAL TRANSIT ADMINISTRATION, U.S. DEPARTMENT OF TRANSPORTATION, UNDER THE URBAN MASS TRANSPORTATION ACT OF 1964, AS AMENDED, FOR THE PORT AUTHORITY OF ALLEGHENY COUNTY, PENNSYLVANIA.

SIGNATURE

BRT-001
SIGNING AND
PAVEMENT MARKING

APPROVED

DATE

DESIGNED	DWP
DRAWN	NED
CHECKED	AJR
IN CHARGE	JKM
DATE	05/15/23
SCALE	AS SHOWN

PORT AUTHORITY OF ALLEGHENY COUNTY PITTSBURGH PENNSYLVANIA		
BUS RAPID TRANSIT UPTOWN TO OAKLAND SIGNING & PAVEMENT MARKING PLANS GENERAL NOTES		
Port Authority connecting people to life	CONTRACT NO. BRT-001	
	DWG. NO. SN1	SHT. 611

POST MOUNTED SIGNS, TYPE B		POST MOUNTED SIGNS, TYPE F		STRUCTURE MOUNTED FLAT SHEET ALUMINUM SIGN WITH STIFFENERS				RESET POST MOUNTED SIGNS TYPE B		RESET POST MOUNTED SIGNS TYPE F		REMOVE POST MOUNTED SIGNS, TYPE B		REMOVE POST MOUNTED SIGNS, TYPE F		TRAFFIC SIGNAL SUPPORT, 34' MAST ARM, PAINTED BLACK						REMARKS		
02891 .001 SF	02891 .003 SF	02891 .007 SF			02891 .011 EA	02891 .013 EA	022891 .031 EA	022891 .032 EA	02892 .605 EA								ITEM NUMBER	UNIT						
144.50	108.50																		OAKLAND - FIFTH AVE SIGNING TAB 1					
					16	13	13	35											OAKLAND - FIFTH AVE SIGNING TAB 2					
							10	30											OAKLAND - FIFTH AVE SIGNING TAB 3					
144.50	108.50	0			16	13	23	65	0										OAKLAND - FIFTH AVE SIGNING TOTAL					
176.75	78.75				7														OAKLAND - FORBES AVE SIGNING TAB 1					
		18.00				5	12	26											OAKLAND - FORBES AVE SIGNING TAB 2					
184.25	78.75	18.00			7	5	12	26	0										OAKLAND - FORBES AVE SIGNING TOTAL					
328.75	187.25	18.00			23	18	35	91	0										OAKLAND SIGNING TOTAL					

 Gulf Tower 707 Grant Street 5th Floor Pittsburgh, PA 15219				THE PREPARATION OF THIS DOCUMENT HAS BEEN FINANCED IN PART THROUGH A GRANT FROM THE FEDERAL TRANSIT ADMINISTRATION, U.S. DEPARTMENT OF TRANSPORTATION, UNDER THE URBAN MASS TRANSPORTATION ACT OF 1964, AS AMENDED, FOR THE PORT AUTHORITY OF ALLEGHENY COUNTY, PENNSYLVANIA.	BRT-001 SIGNING AND PAVEMENT MARKING	DESIGNED <u>DWP</u>	PORT AUTHORITY OF ALLEGHENY COUNTY PITTSBURGH PENNSYLVANIA			
						DRAWN <u>NED</u>	BUS RAPID TRANSIT UPTOWN TO OAKLAND SIGNING & PAVEMENT MARKING PLANS SUMMARY OF QUANTITIES			
						CHECKED <u>AJR</u>				
						IN CHARGE <u>JKM</u>				
						DATE <u>05/15/23</u>	SCALE AS SHOWN		CONTRACT NO. BRT-001	
	NO.	DATE	DESCRIPTION			SIGNATURE			APPROVED	DATE
	REVISIONS									


[illegible]

 Gulf Tower 707 Grant Street 5th Floor Pittsburgh, PA 15219				THE PREPARATION OF THIS DOCUMENT HAS BEEN FINANCED IN PART THROUGH A GRANT FROM THE FEDERAL TRANSIT ADMINISTRATION, U.S. DEPARTMENT OF TRANSPORTATION, UNDER THE URBAN MASS TRANSPORTATION ACT OF 1964, AS AMENDED, FOR THE PORT AUTHORITY OF ALLEGHENY COUNTY, PENNSYLVANIA.		BRT-001 SIGNING AND PAVEMENT MARKING	DESIGNED <u>DWP</u>	PORT AUTHORITY OF ALLEGHENY COUNTY PITTSBURGHPENNSYLVANIA
							DRAWN <u>NED</u>	
							CHECKED <u>AJR</u>	BUS RAPID TRANSIT UPTOWN TO OAKLAND SIGNING & PAVEMENT MARKING PLANS SUMMARY OF QUANTITIES
							IN CHARGE <u>JKM</u>	
							DATE <u>05/15/23</u>	
	NO.	DATE	DESCRIPTION				SCALE	Port Authority connecting people to life
REVISIONS			AS SHOWN	DWG. NO. SN3	SHT. 613			

[illegible]

[illegible]

[illegible]

  Gulf Tower 707 Grant Street 5th Floor Pittsburgh, PA 15219				THE PREPARATION OF THIS DOCUMENT HAS BEEN FINANCED IN PART THROUGH A GRANT FROM THE FEDERAL TRANSIT ADMINISTRATION, U.S. DEPARTMENT OF TRANSPORTATION, UNDER THE URBAN MASS TRANSPORTATION ACT OF 1964, AS AMENDED, FOR THE PORT AUTHORITY OF ALLEGHENY COUNTY, PENNSYLVANIA.	BRT-001 SIGNING AND PAVEMENT MARKING	DESIGNED <u>AJR</u>	PORT AUTHORITY OF ALLEGHENY COUNTY		
						DRAWN <u>FJC</u>	PITTSBURGH PENNSYLVANIA		
						CHECKED <u>BFS</u>	BUS RAPID TRANSIT UPTOWN TO OAKLAND		
						IN CHARGE <u>JKM</u>	SIGNING & PAVEMENT MARKING PLANS		
						DATE <u>05/15/23</u>	TABULATION SHEET		
						SCALE AS SHOWN		CONTRACT NO. BRT-001	
						SIGNATURE _____		DWG. NO. <u>SN8</u>	SHT. <u>618</u>
NO.	DATE	DESCRIPTION		APPROVED _____	DATE _____				
REVISIONS									

[illegible]

 Gulf Tower 707 Grant Street 5th Floor Pittsburgh, PA 15219				THE PREPARATION OF THIS DOCUMENT HAS BEEN FINANCED IN PART THROUGH A GRANT FROM THE FEDERAL TRANSIT ADMINISTRATION, U.S. DEPARTMENT OF TRANSPORTATION, UNDER THE URBAN MASS TRANSPORTATION ACT OF 1964, AS AMENDED, FOR THE PORT AUTHORITY OF ALLEGHENY COUNTY, PENNSYLVANIA.	SIGNATURE _____	BRT-001 SIGNING AND PAVEMENT MARKING APPROVED _____ DATE _____	DESIGNED <u>DWP</u>	PORT AUTHORITY OF ALLEGHENY COUNTY PITTSBURGH PENNSYLVANIA				
							DRAWN <u>NED</u>	BUS RAPID TRANSIT UPTOWN TO OAKLAND SIGNING & PAVEMENT MARKING PLANS TABULATION SHEET				
							CHECKED <u>AJR</u>					
							IN CHARGE <u>JKM</u>					
							DATE <u>05/15/23</u>	Port Authority connecting people to life			CONTRACT NO. BRT-001	
	NO.	DATE	DESCRIPTION				SCALE AS SHOWN				DWG. NO.	SN10
REVISIONS												

[illegible]

4" WHITE HOT THERMOPLASTIC PAVEMENT MARKINGS		4" YELLOW HOT THERMOPLASTIC PAVEMENT MARKINGS		6" WHITE HOT THERMOPLASTIC PAVEMENT MARKINGS		8" WHITE HOT THERMOPLASTIC PAVEMENT MARKINGS		12" WHITE HOT THERMOPLASTIC PAVEMENT MARKINGS		24" WHITE HOT THERMOPLASTIC PAVEMENT MARKINGS		24" YELLOW HOT THERMOPLASTIC PAVEMENT MARKINGS		WHITE HOT THERMOPLASTIC LEGEND, "BUS",		WHITE HOT THERMOPLASTIC LEGEND, "ONLY",		WHITE HOT THERMOPLASTIC LEGEND, "LEFT ARROW", 8'-0" X 3'-0"		WHITE HOT THERMOPLASTIC LEGEND, "RIGHT ARROW", 8'-0" X 3'-0"		WHITE HOT THERMOPLASTIC LEGEND "STRAIGHT ARROW", 8'-0" LEGEND "STRAIGHT ARROW", 8'-0"		WHITE HOT THERMOPLASTIC LEGEND "THRU AND RIGHT ARROW" 20'-0" X 3'-7"		WHITE HOT THERMOPLASTIC LEGEND "THRU AND LEFT ARROW" 20'-0" X 3'-7"		WHITE HOT THERMOPLASTIC LEGEND "BICYCLE WITH RIDER" 6'-0" X 3'-4"		WHITE HOT THERMOPLASTIC LEGEND, "STRAIGHT ARROW", 6'-0" X 1'-4"		WHITE HOT THERMOPLASTIC LEGEND "PED SYMBOL", 6'-0" X 3'-4"		WHITE HOT THERMOPLASTIC LEGEND, "LANE REDUCTION TRANSITION ARROW - LEFT LANE", 18'-0" X 5'-6"		WHITE HOT THERMOPLASTIC, LEGEND, "BIKE LANE REDUCTION TRANSITION ARROW - RIGHT LANE", 9'-0" X 2'-9"		WHITE HOT THERMOPLASTIC LEGEND, "CHEVRON"		WHITE HOT THERMOPLASTIC LEGEND, "YIELD TO PEDS"		WHITE HOT THERMOPLASTIC LEGEND, "YIELD LINE", 24" X 36" TRIANGLE, (MIN 3 TRIANGLES PER LINE)		WHITE HOT THERMOPLASTIC LEGEND, "LANE REDUCTION ARROW (RIGHT LANE)", 18'-0" x 5'-6"		6" YELLOW HOT THERMOPLASTIC PAVEMENT MARKINGS		12" YELLOW HOT THERMOPLASTIC PAVEMENT MARKINGS		RED BUS LANE		24" GREEN MMA PAVEMENT MARKINGS		REMARKS				SIDE	STATION
02761 .001 LF	02761 .002 LF	02761 .003 LF	02761 .004 LF	02761 .005 LF	02761 .006 LF	02761 .007 LF	02761 .008 EA	02761 .009 EA	02761 .010 EA	02761 .011 EA	02761 .012 EA	02761 .013 EA	02761 .014 EA	02761 .015 EA	02761 .016 EA	02761 .017 EA	02761 .018 EA	02761 .019 EA	02761 .020 EA	02761 .022 EA	02761 .024 LF	02761 .026 EA	02761 .027 LF	02761 .028 LF	02762 .001 SF	02762 .002 LF	ITEM NUMBE R	UNIT																															
																														FORBES AVE																													
			410	107		166				2																			SOW TO CRAFT AVE				LT/RT	200+00 - 210+10																									
			618	560		180	1	1	3	2															6424			CRAFT AVE TO HALKET ST				LT/RT	210+10 - 216+35																										
			299	370	52	132	2	2		4															4376			HALKET ST TO MCKEE PLACE				LT/RT	216+35 - 223+38																										
			402	453		264	2	2		2															4947			MCKEE PLACE TO ATWOOD ST				LT/RT	223+38 - 230+39																										
			330	265		264	2	2		2															2915			ATWOOD ST TO BOUQUET ST				LT/RT	230+39- 234+91																										
			673	687	181	361	2	2	3	2															7613			BOUQUET ST TO SCHENLEY DR				LT/RT	234+91- 244+10																										
596	20	216	287	48	213		1	1						5	5				6	2					590	289	3147	127	SCHENLEY DR TO SCHENLEY DR EXTENSION				LT/RT	244+10 - 248+35																									
			1280			208			6					4	4				3						790			46	SCHENLEY DR EXTENSION TO EOW				LT/RT	248+35 - 253+25																									
						100																							CRAFT AVE				LT/RT	209+60																									
						100																							HALKET ST				LT/RT	216+80																									
						50																							COLTART AVE				LT/RT	220+20																									
						100																							MCKEE PLACE				LT/RT	223+80																									
						50																							SEMPLE ST				LT/RT	226+05																									
						100																							MEYRAN AVE				LT/RT	228+00																									
						100																							ATWOOD ST				LT/RT	230+70																									
						100																							OAKLAND AVE				LT/RT	233+20																									
						100																							BOUQUET ST				LT/RT	235+15																									
		533	489	42										3	3											107		61	SCHENLEY DR				LT/RT	244+70																									
			352		150																						45	BELLEFIELD AVE				LT/RT	252+90																										
596	553	5069	2729	293	2738	0	10	10	12	14	0	0	0	12	12	0	0	0	9	2	0	0	1380	396	29422	279	OAKLAND - FORVES AVE PAVEMENT MARKING TAB 1																																



Gulf Tower
707 Grant Street
5th Floor
Pittsburgh, PA 15219



GANNETT FLEMING, INC.
Foster Plaza 8
Suite 400
730 Holiday Drive
Pittsburgh, PA. 15220

NO.	DATE	DESCRIPTION
REVISIONS		

THE PREPARATION OF THIS DOCUMENT HAS BEEN FINANCED IN PART THROUGH A GRANT FROM THE FEDERAL TRANSIT ADMINISTRATION, U.S. DEPARTMENT OF TRANSPORTATION, UNDER THE URBAN MASS TRANSPORTATION ACT OF 1964, AS AMENDED, FOR THE PORT AUTHORITY OF ALLEGHENY COUNTY, PENNSYLVANIA.

SIGNATURE

BRT-001
SIGNING AND
PAVEMENT MARKING

APPROVED

DATE

DESIGNED	RRH
DRAWN	RRH
CHECKED	JFS
IN CHARGE	JFS
DATE	05/15/23
SCALE	AS SHOWN

PORT AUTHORITY OF ALLEGHENY COUNTY
PITTSBURGH
PENNSYLVANIA

BUS RAPID TRANSIT UPTOWN TO OAKLAND
SIGNING & PAVEMENT MARKING PLANS
TABULATION SHEET

Port Authority
connecting people to life

CONTRACT NO. BRT-001

DWG. NO. SN13

SHT. 623

AECOM Gulf Tower 707 Grant Street 5th Floor Pittsburgh, PA 15219	 GANNETT FLEMING GANNETT FLEMING, INC. Foster Plaza 8 Suite 400 730 Holiday Drive Pittsburgh, PA. 15220			THE PREPARATION OF THIS DOCUMENT HAS BEEN FINANCED IN PART THROUGH A GRANT FROM THE FEDERAL TRANSIT ADMINISTRATION, U.S. DEPARTMENT OF TRANSPORTATION, UNDER THE URBAN MASS TRANSPORTATION ACT OF 1964, AS AMENDED, FOR THE PORT AUTHORITY OF ALLEGHENY COUNTY, PENNSYLVANIA.		BRT-001 SIGNING AND PAVEMENT MARKING	DESIGNED	RRH	PORT AUTHORITY OF ALLEGHENY COUNTY PITTSBURGH PENNSYLVANIA	
		DRAWN	RRH				BUS RAPID TRANSIT UPTOWN TO OAKLAND SIGNING & PAVEMENT MARKING PLANS TABULATION SHEET			
		CHECKED	JFS							
		IN CHARGE	JFS							
		DATE	05/15/23							
		SCALE	AS SHOWN				Port Authority connecting people to life	CONTRACT NO. BRT-001		
		DWG. NO.	SN14	SHT.	624					
		NO.	DATE	DESCRIPTION						
		REVISIONS								
							SIGNATURE			
							APPROVED		DATE	

OPERATOR: "joseph.silich"
FILE PATH: c:\pwork\ing\ecom\ds16_na\joseph.silich\ecom.com\d0207706\BRT_01_SPM_TAB07.dgn

PLOTTED: 5/12/2023 2:55:46 PM

SUMMARY OF ROADWAY SIGNS

POST MOUNTED SIGNS , TYPE B

ROAD NAME	PLAN STATION	SIDE	SIGN CODE	DESCRIPTION	SIZE (W x H)	AREA (SF)
SIXTH AVE	626+77	RT	R3-11B(MOD)	LEFT LANE BUSES ONLY	30 "X36 "	7.50
SIXTH AVE	629+15	RT	R3-11B(MOD)	LEFT LANE BUSES ONLY	30 "X36 "	7.50
DIAMOND ST	41+10	LT	R4-11	BIKE (SYMBOL) MAY USE FULL LANE	30 "X30 "	6.25
DIAMOND ST	42+58	LT	SS-20	BIKE (SYMBOL) MERGE WITH TRAFFIC	24 "X24 "	4.00
DIAMOND ST	47+75	RT	R7-302	NO PARKING (SYMBOL) (BOTH)	12 "X18 "	1.50
DIAMOND ST	48+44	LT	SS-42	BIKE WAYFINDER	30 "X30 "	6.25
DIAMOND ST	48+48	LT	SS-41	BIKE WAYFINDER	30 "X24 "	5.00
FORBES AVE	117+44	RT	SS-44	BIKE WAYFINDER	30 "X36 "	7.50
DOWNTOWN TOTAL						45.50

POST MOUNTED SIGNS , TYPE F

ROAD NAME	PLAN STATION	SIDE	SIGN CODE	DESCRIPTION	SIZE (W x H)	AREA (SF)
SIXTH AVE	630+04	RT	R3-11B(MOD)	LEFT LANE BUSES ONLY	30 "X36 "	7.50
SIXTH AVE	631.84	RT	R3-11B(MOD)	LEFT LANE BUSES ONLY	30 "X36 "	7.50
SIXTH AVE	632+48	RT	R3-11B(MOD)	LEFT LANE BUSES ONLY	30 "X36 "	7.50
DIAMOND ST	41+73	LT	R3-101(MOD)	EXCEPT BIKE (SYMBOL)	24 "X18 "	3.00
DIAMOND ST	42+23	RT	R3-101(MOD)	EXCEPT BIKE (SYMBOL)	24 "X18 "	3.00
DIAMOND ST	42+23	RT	R1-1	STOP	24 "X24 "	4.00
DIAMOND ST	43+75	LT	R10-15L (MOD)	(RIGHT) TURNING VEHICLES / YIELD TO BIKES (SYMBOL)	30 "X30 "	6.25
FORBES AVE	119+16	LT	SS-48	BIKE (SYMBOL) WATCH FOR CYCLISTS	30 "X30 "	6.25
DOWNTOWN TOTAL						45.00

POST MOUNTED SIGNS , TYPE F - RESET

ROAD NAME	PLAN STATION	SIDE	SIGN CODE	DESCRIPTION	QTY (EACH)
SIXTH AVE	630+84	RT		NO PARKING (SYMBOL) OR STOPPING (BOTH)	1
SIXTH AVE	631+60	RT		TRUCK ROUTE STRAIGHT THROUGH	
FIFTH AVE	431+40	RT		RESERVED PAY PARKING HANDICAP (SYMBOL) (RIGHT)	
FIFTH AVE	431+40	RT		PARKING (SYMBOL) PAY PARKING (LEFT)	
DOWNTOWN TOTAL					1

DOWNTOWN SIGNING TAB 1

AECOM Gulf Tower 707 Grant Street 5th Floor Pittsburgh, PA 15219					THE PREPARATION OF THIS DOCUMENT HAS BEEN FINANCED IN PART THROUGH A GRANT FROM THE FEDERAL TRANSIT ADMINISTRATION, U.S. DEPARTMENT OF TRANSPORTATION, UNDER THE URBAN MASS TRANSPORTATION ACT OF 1964, AS AMENDED, FOR THE PORT AUTHORITY OF ALLEGHENY COUNTY, PENNSYLVANIA.		BRT-001 SIGNING AND PAVEMENT MARKING	DESIGNED <u>DWP</u>	PORT AUTHORITY OF ALLEGHENY COUNTY PITTSBURGH PENNSYLVANIA		
		DRAWN <u>NED</u>									
		CHECKED <u>AJR</u>	BUS RAPID TRANSIT UPTOWN TO OAKLAND SIGNING & PAVEMENT MARKING PLANS SUMMARY OF ROADWAY SIGNS								
		IN CHARGE <u>JKM</u>									
		DATE <u>05/15/23</u>	Port Authority connecting people to life					CONTRACT NO. BRT-001			
SCALE AS SHOWN	DWG. NO. SN15	SHT. 625									

OPERATOR: "joseph.silich" FILE PATH: c:\pwworking\aecom\ds16_na\joseph.silich\aecom.com\d0207706\BRT_01_SPM_TAB08.dgn PLOTTED: 5/12/2023 2:56:20 PM

SUMMARY OF ROADWAY SIGNS

POST MOUNTED SIGNS, TYPE B AND TYPE F - REMOVE

ROAD NAME	PLAN STATION	SIDE	SIGN CODE	DESCRIPTION	TYPE B REMOVE	TYPE F REMOVE
ROAD NAME	PLAN STATION	SIDE	SIGN CODE	DESCRIPTION	TYPE B REMOVE	TYPE F REMOVE
FORBES AVE	120+42	LT		NO LEFT TURN (SYMBOL)		1
FORBES AVE	120+79	LT		NO LEFT TURN (SYMBOL)		1
FORBES AVE	120+90	LT		NO PEDESTRIAN CROSSING (SYMBOL)		1
FORBES AVE	121+53	LT		NO LEFT TURN (SYMBOL)		1
DIAMOND ST	41+70	LT		YIELD		1
DIAMOND ST	42+20	LT		PARKING (SYMBOL) PAY PARKING (BOTH)	1	
DIAMOND ST	42+23	RT		YIELD		1
DIAMOND ST	43+97	RT		LEFT LANE MUST TURN LEFT	1	
DIAMOND ST	44+00	LT		RIGHT LANE MUST TURN RIGHT		1
DIAMOND ST	44+21	LT		NO PARKING (SYMBOL) OR STOPPING (BOTH)		1

DOWNTOWN SIGNING TAB 2

AECOM Gulf Tower 707 Grant Street 5th Floor Pittsburgh, PA 15219				THE PREPARATION OF THIS DOCUMENT HAS BEEN FINANCED IN PART THROUGH A GRANT FROM THE FEDERAL TRANSIT ADMINISTRATION, U.S. DEPARTMENT OF TRANSPORTATION, UNDER THE URBAN MASS TRANSPORTATION ACT OF 1964, AS AMENDED, FOR THE PORT AUTHORITY OF ALLEGHENY COUNTY, PENNSYLVANIA.		BRT-001 SIGNING AND PAVEMENT MARKING	DESIGNED <u>DWP</u>	PORT AUTHORITY OF ALLEGHENY COUNTY PITTSBURGH PENNSYLVANIA BUS RAPID TRANSIT UPTOWN TO OAKLAND SIGNING & PAVEMENT MARKING PLANS SUMMARY OF ROADWAY SIGNS Port Authority connecting people to life CONTRACT NO. BRT-001
		DRAWN <u>NED</u>	DWG. NO. SN16				SHT. 626	
		CHECKED <u>AJR</u>						
		IN CHARGE <u>JKM</u>						
		DATE <u>05/15/23</u>						
SCALE AS SHOWN								
		NO.	DATE	DESCRIPTION	SIGNATURE	APPROVED	DATE	
				REVISIONS				

OPERATOR: "joseph.silich" FILE PATH: c:\pwworking\aecom\ds16_no\joseph.silich\aecom\0207706\BRT_01_SPM_TAB09.dgn PLOTTED: 5/12/2023 2:56:35 PM

SUMMARY OF ROADWAY SIGNS

POST MOUNTED SIGNS , TYPE B

ROAD NAME	PLAN STATION	SIDE	SIGN CODE	DESCRIPTION	SIZE (W x H)	AREA (SF)
FIFTH AVE	434+33	LT	R7-302	NO PARKING (SYMBOL) (BOTH)	12 "X18 "	1.50
FIFTH AVE	434+42	RT	R7-302	NO PARKING (SYMBOL) (LEFT)	12 "X18 "	1.50
FIFTH AVE	434+82	RT	W11-2	PEDESTRIAN CROSSING (SYMBOL)	36 "X36 "	9.00
FIFTH AVE	434+82	LT	W11-2	PEDESTRIAN CROSSING (SYMBOL)	36 "X36 "	9.00
FIFTH AVE	435+41	LT	R7-302	NO PARKING (SYMBOL) (BOTH)	12 "X18 "	1.50
FIFTH AVE	435+72	RT	R7-302	NO PARKING (SYMBOL) (BOTH)	12 "X18 "	1.50
FIFTH AVE	435+92	LT	R2-1	SPEED LIMIT 25	30 "X36 "	7.50
FIFTH AVE	436+07	RT	R15-8 (MOD)	(LEFT) BIKE (SYMBOL) (RIGHT) / LOOK BOTH WAYS FOR BIKES	24 "X24 "	4.00
FIFTH AVE	437+10	RT	R7-302	NO PARKING (SYMBOL) (BOTH)	12 "X18 "	1.50
FIFTH AVE	437+45	LT	R7-302	NO PARKING (SYMBOL) (BOTH)	12 "X18 "	1.50
FIFTH AVE	439+29	RT	R7-302	NO PARKING (SYMBOL) (BOTH)	12 "X18 "	1.50
FIFTH AVE	439+39	LT	R7-302	NO PARKING (SYMBOL) (BOTH)	12 "X18 "	1.50
FIFTH AVE	439+66	RT	R9-7	SHARED-USE PATH RESTRICTION	12 "X18 "	1.50
FIFTH AVE	441+22	RT	R7-302	NO PARKING (SYMBOL) (BOTH)	12 "X18 "	1.50
FIFTH AVE	442+93	RT	R7-302	NO PARKING (SYMBOL) (BOTH)	12 "X18 "	1.50
WASHINGTON PLACE	25+25	CENTER	R4-7	KEEP RIGHT	24 "X30 "	5.00
WASHINGTON PLACE	25+72	LT	R10-11	NO TURN ON RED (SYMBOL)	24 "X30 "	5.00
WASHINGTON PLACE	25+92	LT	SS-39	PARKING (SYMBOL) PAY PARKING (RIGHT)	12 "X18 "	1.50
WASHINGTON PLACE	28+04	LT	W4-2R	PAVEMENT WIDTH TRANSITION - RIGHT LANE ENDS	36 "X36 "	9.00
FIFTH AVE	444+14	LT	R7-302	NO PARKING (SYMBOL) (BOTH)	12 "X18 "	1.50
FIFTH AVE	444+52	RT	R7-302	NO PARKING (SYMBOL) (BOTH)	12 "X18 "	1.50
FIFTH AVE	445+08	RT	R15-8 (MOD)	(LEFT) BIKE (SYMBOL) (RIGHT) / LOOK BOTH WAYS FOR BIKES	24 "X24 "	4.00
FIFTH AVE	445+76	RT	R7-302	NO PARKING (SYMBOL) (BOTH)	12 "X18 "	1.50
FIFTH AVE	446+25	RT	R15-8 (MOD)	(LEFT) BIKE (SYMBOL) (RIGHT) / LOOK BOTH WAYS FOR BIKES	24 "X24 "	4.00
FIFTH AVE	446+69	LT	R7-302	NO PARKING (SYMBOL) (BOTH)	12 "X18 "	1.50
FIFTH AVE	447+23	RT	R9-7	SHARED-USE PATH RESTRICTION	12 "X18 "	1.50
FIFTH AVE	448+20	LT	R3-11B(MOD)	RIGHT LANE BUSES ONLY	30 "X36 "	7.50
FIFTH AVE	448+75	LT	R7-302	NO PARKING (SYMBOL) (BOTH)	12 "X18 "	1.50
FIFTH AVE	449+32	LT	R3-11B(MOD)	RIGHT LANE BUSES ONLY	30 "X36 "	7.50
FIFTH AVE	449+42	RT	R7-302	NO PARKING (SYMBOL) (BOTH)	12 "X18 "	1.50
FIFTH AVE	449+77	LT	R3-11B(MOD)	RIGHT LANE BUSES ONLY	30 "X36 "	7.50
FIFTH AVE	449+85	RT	R15-8 (MOD)	(LEFT) BIKE (SYMBOL) (RIGHT) / LOOK BOTH WAYS FOR BIKES	24 "X24 "	4.00
FIFTH AVE	450+00	LT	R7-302	NO PARKING (SYMBOL) (BOTH)	12 "X18 "	1.50
FIFTH AVE	451+32	RT	R7-302	NO PARKING (SYMBOL) (BOTH)	12 "X18 "	1.50
FIFTH AVE	451+41	LT	R7-302	NO PARKING (SYMBOL) (BOTH)	12 "X18 "	1.50
FIFTH AVE	452+36	RT	R9-7	SHARED-USE PATH RESTRICTION	12 "X18 "	1.50
FIFTH AVE	453+14	RT	R3-1	NO RIGHT TURN	24 "X24 "	4.00
FIFTH AVE	453+17	LT	R6-1R	HORIZONTAL RIGHT ONE-WAY	36 "X12 "	3.00
FIFTH AVE	453+58	RT	R7-302	NO PARKING (SYMBOL) (BOTH)	12 "X18 "	1.50
FIFTH AVE	454+14	LT	R7-302	NO PARKING (SYMBOL) (BOTH)	12 "X18 "	1.50
FIFTH AVE	454+24	LT	R3-11B(MOD)	RIGHT LANE BUSES ONLY	30 "X36 "	7.50
FIFTH AVE	454+69	LT	R6-1R	HORIZONTAL RIGHT ONE-WAY	36 "X12 "	3.00
FIFTH AVE	454+69	RT	R6-1R	HORIZONTAL RIGHT ONE-WAY	36 "X12 "	3.00
FIFTH AVE	455+06	RT	R15-8 (MOD)	(LEFT) BIKE (SYMBOL) (RIGHT) / LOOK BOTH WAYS FOR BIKES	24 "X24 "	4.00
FIFTH AVE	455+08	LT	R7-302	NO PARKING (SYMBOL) (BOTH)	12 "X18 "	1.50
FIFTH AVE	455+19	RT	R7-302	NO PARKING (SYMBOL) (BOTH)	12 "X18 "	1.50
FIFTH AVE	455+98	LT	R14-1	TRUCK ROUTE	24 "X18 "	3.00
FIFTH AVE	455+56	RT	R15-8 (MOD)	(LEFT) BIKE (SYMBOL) (RIGHT) / LOOK BOTH WAYS FOR BIKES	24 "X24 "	4.00
FIFTH AVE	456+27	LT	R3-11B(MOD)	RIGHT LANE BUSES ONLY	30 "X36 "	7.50
FIFTH AVE	456+32	RT	R7-302	NO PARKING (SYMBOL) (BOTH)	12 "X18 "	1.50
FIFTH AVE	457+26	LT	R7-302	NO PARKING (SYMBOL) (BOTH)	12 "X18 "	1.50
FIFTH AVE	457+50	RT	SS-4	NO PARKING 15 MINUTE LOADING ZONE (LEFT)	24 "X24 "	4.00
FIFTH AVE	457+76	RT	SS-5	NO PARKING 15 MINUTE LOADING ZONE (RIGHT)	24 "X24 "	4.00

POST MOUNTED SIGNS , TYPE B

ROAD NAME	PLAN STATION	SIDE	SIGN CODE	DESCRIPTION	SIZE (W x H)	AREA (SF)
FIFTH AVE	458+08	LT	R3-11B(MOD)	RIGHT LANE BUSES ONLY	30 "X36 "	7.50
FIFTH AVE	458+48	RT	R9-7	SHARED-USE PATH RESTRICTION	12 "X18 "	1.50
MARION ST	22+66	LT	SS-53	PERMIT PARKING ZONE P	12 "X18 "	1.50
FIFTH AVE	459+65	RT	R7-302	NO PARKING (SYMBOL) (BOTH)	12 "X18 "	1.50
FIFTH AVE	460+33	RT	R7-302	NO PARKING (SYMBOL) (RIGHT)	12 "X18 "	1.50
FIFTH AVE	460+47	LT	R7-302	NO PARKING (SYMBOL) (BOTH)	12 "X18 "	1.50
FIFTH AVE	461+50	LT	R3-11B(MOD)	RIGHT LANE BUSES ONLY	30 "X36 "	7.50
FIFTH AVE	462+22	RT	R15-8 (MOD)	(LEFT) BIKE (SYMBOL) (RIGHT) / LOOK BOTH WAYS FOR BIKES	24 "X24 "	4.00
FIFTH AVE	463+04	RT	R9-7	SHARED-USE PATH RESTRICTION	12 "X18 "	1.50
FIFTH AVE	463+36	LT	R3-11B(MOD)	RIGHT LANE BUSES ONLY	30 "X36 "	7.50
FIFTH AVE	464+02	LT	W11-2	PEDESTRIAN CROSSING (SYMBOL)	30 "X30 "	6.25
FIFTH AVE	464+19	RT	W11-2	PEDESTRIAN CROSSING (SYMBOL)	30 "X30 "	6.25
MARION ST	22+79	RT	R3-1	NO RIGHT TURN	24 "X24 "	4.00
VAN BRAAM ST	22+76	RT	R-1	STOP	30 "X30 "	5.20
VAN BRAAM ST	23+15	RT	R6-1R	HORIZONTAL RIGHT ONE-WAY	36 "X12 "	3.00
FIFTH AVE	465+37	LT	R7-302	NO PARKING (SYMBOL) (BOTH)	12 "X18 "	1.50
FIFTH AVE	466+06	RT	R15-8 (MOD)	(LEFT) BIKE (SYMBOL) (RIGHT) / LOOK BOTH WAYS FOR BIKES	24 "X24 "	4.00
FIFTH AVE	466+44	RT	R9-7	SHARED-USE PATH RESTRICTION	12 "X18 "	1.50
FIFTH AVE	466+76	LT	R3-11B(MOD)	RIGHT LANE BUSES ONLY	30 "X36 "	7.50
FIFTH AVE	467+21	LT	R7-302	NO PARKING (SYMBOL) (BOTH)	12 "X18 "	1.50
FIFTH AVE	467+35	RT	W11-2	PEDESTRIAN CROSSING (SYMBOL)	30 "X30 "	6.25
FIFTH AVE	467+69	RT	R7-302	NO PARKING (SYMBOL) (RIGHT)	12 "X18 "	1.50
FIFTH AVE	468+29	RT	R7-302	NO PARKING (SYMBOL) (LEFT)	12 "X18 "	1.50
FIFTH AVE	469+37	RT	R7-302	NO PARKING (SYMBOL) (RIGHT)	12 "X18 "	1.50
FIFTH AVE	470+35	LT	R3-11B(MOD)	RIGHT LANE BUSES ONLY	30 "X36 "	7.50
MILTENBERGER ST	15+62	RT	R1-1	STOP	30 "X30 "	5.20
FIFTH AVE	470+61	RT	R7-302	NO PARKING (SYMBOL) (LEFT)	12 "X18 "	1.50
FIFTH AVE	470+73	LT	R7-302	NO PARKING (SYMBOL) (BOTH)	12 "X18 "	1.50
FIFTH AVE	470+92	RT	R15-8 (MOD)	(LEFT) BIKE (SYMBOL) (RIGHT) / LOOK BOTH WAYS FOR BIKES	24 "X24 "	4.00
FIFTH AVE	470+97	RT	R7-302	NO PARKING (SYMBOL) (RIGHT)	12 "X18 "	1.50
FIFTH AVE	471+81	RT	R9-7	SHARED-USE PATH RESTRICTION	12 "X18 "	1.50
FIFTH AVE	472+20	RT	W11-2	PEDESTRIAN CROSSING (SYMBOL)	30 "X30 "	6.25
FIFTH AVE	472+20	LT	W11-2	PEDESTRIAN CROSSING (SYMBOL)	30 "X30 "	6.25
FIFTH AVE	472+43	LT	R7-302	NO PARKING (SYMBOL) (BOTH)	12 "X18 "	1.50
FIFTH AVE	473+75	RT	R7-8M	RESERVED HANDICAP PARKING (RIGHT)	24 "X12 "	2.00
FIFTH AVE	474+99	RT	R7-302	NO PARKING (SYMBOL) (LEFT)	12 "X18 "	1.50
FIFTH AVE	474+99	LT	R7-302	NO PARKING (SYMBOL) (BOTH)	12 "X18 "	1.50
GIST ST	22+89	RT	R3-1	NO RIGHT TURN	24 "X24 "	4.00
FIFTH AVE	475+81	RT	R9-7	SHARED-USE PATH RESTRICTION	12 "X18 "	1.50
FIFTH AVE	476+52	RT	R15-8 (MOD)	(LEFT) BIKE (SYMBOL) (RIGHT) / LOOK BOTH WAYS FOR BIKES	24 "X24 "	4.00
FIFTH AVE	476+86	LT	R3-11B(MOD)	RIGHT LANE BUSES ONLY	30 "X36 "	7.50
FIFTH AVE	477+00	LT	R7-302	NO PARKING (SYMBOL) (BOTH)	12 "X18 "	1.50
FIFTH AVE	479+23		R3-11B(MOD)	RIGHT LANE BUSES ONLY	30 "X36 "	7.50
FIFTH AVE	479+50	RT	R15-8 (MOD)	(LEFT) BIKE (SYMBOL) (RIGHT) / LOOK BOTH WAYS FOR BIKES	24 "X24 "	4.00
FIFTH AVE	480+30	RT	R7-302	NO PARKING (SYMBOL) (RIGHT)	12 "X18 "	1.50
FIFTH AVE	480+53	LT	R7-302	NO PARKING (SYMBOL) (BOTH)	12 "X18 "	1.50
FIFTH AVE	481+81	RT	R7-302	NO PARKING (SYMBOL) (LEFT)	12 "X18 "	1.50
FIFTH AVE	481+85	RT	R9-7	SHARED-USE PATH RESTRICTION	12 "X18 "	1.50
FIFTH AVE	481+88	LT	R3-11B(MOD)	RIGHT LANE BUSES ONLY	30 "X36 "	7.50
FIFTH AVE	482+24	LT	R7-302	NO PARKING (SYMBOL) (BOTH)	12 "X18 "	1.50
FIFTH AVE	482+61	LT	R6-1L	HORIZONTAL LEFT ONE-WAY	36 "X12 "	3.00
UPTOWN - FIFTH AVE TOTAL A					350.15	

UPTOWN - FIFTH AVE SIGNING TAB 1

 Gulf Tower 707 Grant Street 5th Floor Pittsburgh, PA 15219					THE PREPARATION OF THIS DOCUMENT HAS BEEN FINANCED IN PART THROUGH A GRANT FROM THE FEDERAL TRANSIT ADMINISTRATION, U.S. DEPARTMENT OF TRANSPORTATION, UNDER THE URBAN MASS TRANSPORTATION ACT OF 1964, AS AMENDED, FOR THE PORT AUTHORITY OF ALLEGHENY COUNTY, PENNSYLVANIA.	SIGNATURE	BRT-001 SIGNING AND PAVEMENT MARKING	DESIGNED <u>DWP</u>	Port Authority connecting people to life	PORT AUTHORITY OF ALLEGHENY COUNTY PITTSBURGH PENNSYLVANIA BUS RAPID TRANSIT UPTOWN TO OAKLAND SIGNING & PAVEMENT MARKING PLANS SUMMARY OF ROADWAY SIGNS	
		DRAWN <u>NED</u>									
		CHECKED <u>AJR</u>									
		IN CHARGE <u>JKM</u>									
		DATE <u>05/15/23</u>									
SCALE	AS SHOWN	CONTRACT NO. BRT-001									
		DWG. NO. <u>SN17</u>	SHT. <u>627</u>								

OPERATOR: "j:\joseph.silich" FILE PATH: c:\pwworking\aecom\ds16_na\joseph.silich\project\BRT_01_SPM_TAB10.dgn PLOTTED: 5/12/2023 2:56:51 PM

SUMMARY OF ROADWAY SIGNS

POST MOUNTED SIGNS , TYPE B

ROAD NAME	PLAN STATION	SIDE	SIGN CODE	DESCRIPTION	SIZE (W X H)	AREA (SF)
FIFTH AVE	482+80	RT	W11-2	PEDESTRIAN CROSSING (SYMBOL)	30"X30"	6.25
FIFTH AVE	482+83	LT	W11-2	PEDESTRIAN CROSSING (SYMBOL)	30"X30"	6.25
FIFTH AVE	483+01	RT	R7-302	NO PARKING (SYMBOL) (RIGHT)	12"X18"	1.50
FIFTH AVE	484+64	LT	R7-302	NO PARKING (SYMBOL) (BOTH)	12"X18"	1.50
FIFTH AVE	485+84	RT	R7-302	NO PARKING (SYMBOL) (LEFT)	12"X18"	1.50
FIFTH AVE	486+65	LT	R3-11B(MOD)	RIGHT LANE BUSES ONLY	30"X36"	7.50
FIFTH AVE	486+82	RT	R6-1R	HORIZONTAL RIGHT ONE-WAY	36"X12"	3.00
FIFTH AVE	488+01	LT	R3-11B(MOD)	RIGHT LANE BUSES ONLY	30"X36"	7.50
FIFTH AVE	488+23	RT	R15-8 (MOD)	(LEFT) BIKE (SYMBOL) (RIGHT) / LOOK BOTH WAYS FOR BIKES	24"X24"	4.00
FIFTH AVE	489+03	RT	R7-302	NO PARKING (SYMBOL) (BOTH)	12"X18"	1.50
MOULTRIE ST	55+67	RT	SS-21	NEIGHBORHOOD DESTINATION UPTOWN	24"X18"	3.00
MOULTRIE ST	55+70	RT	SS-21	NEIGHBORHOOD DESTINATION UPTOWN	24"X18"	3.00
FIFTH AVE	491+08	RT	R9-7	SHARED-USE PATH RESTRICTION	12"X18"	1.50
FIFTH AVE	491+12	RT	SS-21	NEIGHBORHOOD DESTINATION UPTOWN	24"X18"	3.00
FIFTH AVE	492+33	RT	SS-21	NEIGHBORHOOD DESTINATION UPTOWN	24"X18"	3.00
FIFTH AVE	492+98	LT	R3-11B(MOD)	RIGHT LANE BUSES ONLY	30"X36"	7.50
FIFTH AVE	494+31	RT	R15-8 (MOD)	(LEFT) BIKE (SYMBOL) (RIGHT) / LOOK BOTH WAYS FOR BIKES	24"X24"	4.00
FIFTH AVE	495+45	LT	R3-11B(MOD)	RIGHT LANE BUSES ONLY	30"X36"	7.50
FIFTH AVE	495+76	RT	R15-8 (MOD)	(LEFT) BIKE (SYMBOL) (RIGHT) / LOOK BOTH WAYS FOR BIKES	24"X24"	4.00
FIFTH AVE	496+32	RT	SS-18	NO PARKING 15-MINUTE DAYCARE PARKING ZONE (LEFT)	12"X24"	2.00
FIFTH AVE	496+12	RT	R7-8L	RESERVED HANDICAP PARKING (LEFT)	24"X12"	2.00
FIFTH AVE	496+63	RT	W15-2	WATCH CHILDRN	36"X36"	9.00
KIRKPATRICK ST	30+39	RT	R7-302	NO PARKING (SYMBOL) (RIGHT)	12"X18"	1.50
KIRKPATRICK ST	30+52	RT	SS-57	PERMIT PARKING ZONE X (7AM - 7PM)	12"X18"	1.50
KIRKPATRICK ST	30+65	LT	R7-302	NO PARKING (SYMBOL) (LEFT)	12"X18"	1.50
KIRKPATRICK ST	31+02	RT	R7-302	NO PARKING (SYMBOL) (LEFT)	12"X18"	1.50
KIRKPATRICK ST	31+25	LT	R7-302	NO PARKING (SYMBOL) (RIGHT)	12"X18"	1.50
KIRKPATRICK ST	31+52	RT	R2-1	SPEED LIMIT 25	24"X30"	5.00
BIRMINGHAM BRIDGE	16+76	RT	SS-21	NEIGHBORHOOD DESTINATION UPTOWN	24"X18"	3.00
FIFTH AVE	497+03	RT	SS-18	NO PARKING 15-MINUTE DAYCARE PARKING ZONE (RIGHT)	12"X24"	2.00
FIFTH AVE	497+89	LT	R3-11B(MOD)	RIGHT LANE BUSES ONLY	30"X36"	7.50
FIFTH AVE	497+96	RT	R7-302	NO PARKING (SYMBOL) (LEFT)	12"X18"	1.50
FIFTH AVE	498+31	RT	R15-8 (MOD)	(LEFT) BIKE (SYMBOL) (RIGHT) / LOOK BOTH WAYS FOR BIKES	24"X24"	4.00
FIFTH AVE	498+31	RT	R7-302	NO PARKING (SYMBOL) (RIGHT)	12"X18"	1.50
FIFTH AVE	499+22	RT	R7-302	NO PARKING (SYMBOL) (LEFT)	12"X18"	1.50
FIFTH AVE	499+56	RT	R7-302	NO PARKING (SYMBOL) (RIGHT)	12"X18"	1.50
FIFTH AVE	499+98	RT	R7-302	NO PARKING (SYMBOL) (LEFT)	12"X18"	1.50
FIFTH AVE	500+30	RT	R7-302	NO PARKING (SYMBOL) (RIGHT)	12"X18"	1.50
FIFTH AVE	502+06	RT	R7-302	NO PARKING (SYMBOL) (LEFT)	12"X18"	1.50
FIFTH AVE	503+42	LT	R3-11B(MOD)	RIGHT LANE BUSES ONLY	30"X36"	7.50
FIFTH AVE	506+20	RT	W4-2L	LEFT LANE ENDS	36"X36"	9.00
FIFTH AVE	507+76	RT	W9-2R	LANE ENDS MERGE RIGHT	36"X36"	9.00
FIFTH AVE	508+17	LT	R3-11B(MOD)	RIGHT LANE BUSES ONLY	30"X36"	7.50
FIFTH AVE	509+29	LT	R3-11B(MOD)	RIGHT LANE BUSES ONLY	30"X36"	7.50
FIFTH AVE	510+41	LT	R2-1	SPEED LIMIT 25	30"X36"	7.50
UPTOWN - FIFTH AVE TOTAL					B	177.50

POST MOUNTED SIGNS , TYPE B - RESET

ROAD NAME	PLAN STATION	SIDE	SIGN CODE	DESCRIPTION	QTY (EACH)
FIFTH AVE	433+52	RT		TWO WAY TRAFFIC AHEAD	1
FIFTH AVE	440+03	LT		DO NOT ENTER	1
WASHINGTON PLACE	25+64	RT		NO PARKING (SYMBOL) OR STOPPING (BOTH)	1
FIFTH AVE	446+32	RT		HORIZONTAL RIGHT ONE-WAY	1
PRIDE STREET	30+48	RT		PARKING (SYMBOL) PAY PARKING (LEFT)	1
FIFTH AVE	458+86	RT		PARKING (SYMBOL) PAY PARKING (RIGHT)	1
FIFTH AVE	461+90	RT		NO PARKING (SYMBOL) (LEFT)	1
FIFTH AVE	462+07	LT		NO PARKING (SYMBOL) (BOTH)	1
FIFTH AVE	462+34	RT		NO PARKING (SYMBOL) (RIGHT)	1
FIFTH AVE	463+12	RT		NO PARKING (SYMBOL) (LEFT)	1
FIFTH AVE	464+43	LT		NO PARKING (SYMBOL) (BOTH)	1
FIFTH AVE	464+90	RT		PARKING (SYMBOL) PAY PARKING (BOTH)	1
FIFTH AVE	466+52	RT		NO PARKING (SYMBOL) (LEFT)	1
FIFTH AVE	468+63	RT		NO PARKING (SYMBOL) OR STOPPING (BOTH)	1
FIFTH AVE	471+23	RT		NO PARKING 30 MINUTE LOADING ZONE (LEFT)	1
FIFTH AVE	471+61	RT		NO PARKING 30 MINUTE LOADING ZONE (RIGHT)	1
FIFTH AVE	471+89	RT		NO PARKING (SYMBOL) OR STOPPING (LEFT)	1
FIFTH AVE	473+24	RT		RESERVED PAY PARKING HANDICAP (SYMBOL) (LEFT)	1
FIFTH AVE	478+98	RT		NO PARKING (SYMBOL) OR STOPPING (BOTH)	1
MOULTRIE ST	30+40	LT		NO LEFT TURN (SYMBOL)	1
FIFTH AVE	493+88	RT		NO PARKING (SYMBOL) OR STOPPING (BOTH)	1
FIFTH AVE	495+29	RT		NO PARKING (SYMBOL) OR STOPPING (BOTH)	1
BIRMINGHAM BRIDGE	16+80	RT		WRONG WAY	1
FIFTH AVE	503+21	RT		NO PARKING (SYMBOL) OR STOPPING (BOTH)	1
FIFTH AVE	505+21	RT		NO PARKING (SYMBOL) OR STOPPING (BOTH)	1
UPTOWN - FIFTH AVE TOTAL					25

UPTOWN - FIFTH AVE SIGNING TAB 2

AECOM Gulf Tower 707 Grant Street 5th Floor Pittsburgh, PA 15219					THE PREPARATION OF THIS DOCUMENT HAS BEEN FINANCED IN PART THROUGH A GRANT FROM THE FEDERAL TRANSIT ADMINISTRATION, U.S. DEPARTMENT OF TRANSPORTATION, UNDER THE URBAN MASS TRANSPORTATION ACT OF 1964, AS AMENDED, FOR THE PORT AUTHORITY OF ALLEGHENY COUNTY, PENNSYLVANIA.		BRT-001 SIGNING AND PAVEMENT MARKING	DESIGNED <u>DWP</u>	PORT AUTHORITY OF ALLEGHENY COUNTY PITTSBURGH PENNSYLVANIA			
								DRAWN <u>NED</u>				
								CHECKED <u>AJR</u>				
								IN CHARGE <u>JKM</u>				
								DATE <u>05/15/23</u>				
		NO.	DATE	DESCRIPTION				SCALE	AS SHOWN	Port Authority connecting people to life	CONTRACT NO. BRT-001	
REVISIONS				SIGNATURE	APPROVED	DATE	DWG. NO. SN18	SHT. 628				

OPERATOR: "joseph.silich" FILE PATH: c:\pwworking\aecom\ds16_no\joseph.silich\project\signing\BRT-01_SPM_TAB11.dgn PLOTTED: 5/12/2023 2:57:02 PM

SUMMARY OF ROADWAY SIGNS

POST MOUNTED SIGNS, TYPE F

ROAD NAME	PLAN STATION	SIDE	SIGN CODE	DESCRIPTION	SIZE (W x H)	AREA (SF)
FIFTH AVE	434+42	RT	SS-3	PARKING (SYMBOL) PAY PARKING (RIGHT)	12"X18"	1.50
FIFTH AVE	434+82	RT	W16-7P	RIGHT	24"X12"	2.00
FIFTH AVE	434+82	LT	W16-7P	LEFT	24"X12"	2.00
FIFTH AVE	435+41	LT	R7-201AP	TOW-AWAY ZONE	12"X6"	0.50
FIFTH AVE	435+92	LT	R7-302	NO PARKING (SYMBOL) (BOTH)	12"X18"	1.50
FIFTH AVE	435+92	LT	R7-201AP	TOW-AWAY ZONE	12"X6"	0.50
FIFTH AVE	437+45	LT	R7-201AP	TOW-AWAY ZONE	12"X6"	0.50
FIFTH AVE	439+66	RT	R9-7	SHARED-USE PATH RESTRICTION	12"X18"	1.50
WASHINGTON PLACE	25+25	CENTER	OM1-3	OBJECT MARKER (yellow reflectorized blank)	18"X18"	2.25
WASHINGTON PLACE	25+72	LT	R7-302	NO PARKING (SYMBOL) (BOTH)	12"X18"	1.50
WASHINGTON PLACE	25+72	LT	R6-1R	HORIZONTAL RIGHT ONE-WAY	36"X12"	3.00
WASHINGTON PLACE	25+72	LT	R6-1L	HORIZONTAL LEFT ONE-WAY	36"X12"	3.00
WASHINGTON PLACE	25+92	RT	SS-51	PPG PAINTS AREA EVENT NOTICE	12"X18"	1.50
WASHINGTON PLACE	25+92	RT	R7-2(MOD)	NO STOPPING 7AM-9AM 4PM-6PM, MON-FRI	12"X18"	1.50
FIFTH AVE	440+07	RT	SS-49	BIKE WAYFINDER	30"X30"	6.25
FIFTH AVE	444+52	RT	R7-201AP	TOW-AWAY ZONE	12"X6"	0.50
FIFTH AVE	445+76	RT	R7-201AP	TOW-AWAY ZONE	12"X6"	0.50
FIFTH AVE	447+23	RT	R9-7	SHARED-USE PATH RESTRICTION	12"X18"	1.50
FIFTH AVE	447+51	RT	SS-42	BIKE WAYFINDER	30"X30"	6.25
MAGEE ST	36+37	RT	SS-3	PARKING (SYMBOL) PAY PARKING (RIGHT)	12"X18"	1.50
FIFTH AVE	448+20	LT		EXCEPT RIGHT TURNS	30"X18"	3.75
FIFTH AVE	449+32	LT	SS-1	EXCEPT RIGHT TURNS	30"X18"	3.75
FIFTH AVE	449+77	LT	SS-1	EXCEPT RIGHT TURNS	30"X18"	3.75
FIFTH AVE	452+36	RT	R9-7	SHARED-USE PATH RESTRICTION	12"X18"	1.50
FIFTH AVE	453+17	LT	R6-1L	HORIZONTAL LEFT ONE-WAY	36"X12"	3.00
LOGAN ST	20+41	LT	R1-1	STOP	24"X24"	4.00
LOGAN ST	20+41	LT	D3-1	LOGAN ST	18"X6"	0.75
FIFTH AVE	454+24	LT	SS-1	EXCEPT RIGHT TURNS	30"X18"	3.75
FIFTH AVE	454+69	LT	R6-1L	HORIZONTAL LEFT ONE-WAY	36"X12"	3.00
FIFTH AVE	454+69	RT	R6-1L	HORIZONTAL LEFT ONE-WAY	36"X12"	3.00
FIFTH AVE	455+98	LT	M6-3	STRAIGHT THROUGH	21"X15"	2.19
FIFTH AVE	456+27	LT	SS-1	EXCEPT RIGHT TURNS	30"X18"	3.75
FIFTH AVE	456+32	RT	R9-7	SHARED-USE PATH RESTRICTION	12"X18"	1.50
FIFTH AVE	456+32	RT	R9-7	SHARED-USE PATH RESTRICTION	12"X18"	1.50
PRIDE ST	30+56	LT	SS-3	PARKING (SYMBOL) PAY PARKING (RIGHT)	12"X18"	1.50
FIFTH AVE	457+76	RT	SS-2	PARKING (SYMBOL) PAY PARKING (LEFT)	12"X18"	1.50
FIFTH AVE	458+08	LT	SS-1	EXCEPT RIGHT TURNS	30"X18"	3.75
FIFTH AVE	458+48	RT	R9-7	SHARED-USE PATH RESTRICTION	12"X18"	1.50
FIFTH AVE	460+33	RT	SS-2	PARKING (SYMBOL) PAY PARKING (LEFT)	12"X18"	1.50
FIFTH AVE	461+50	LT	SS-1	EXCEPT RIGHT TURNS	30"X18"	3.75
FIFTH AVE	463+04	RT	R9-7	SHARED-USE PATH RESTRICTION	12"X18"	1.50
FIFTH AVE	463+36	LT	SS-1	EXCEPT RIGHT TURNS	30"X18"	3.75
FIFTH AVE	463+87	LT	W16-7P	LEFT	24"X12"	2.00
FIFTH AVE	464+02	LT	R6-1L	HORIZONTAL LEFT ONE-WAY	36"X12"	3.00
FIFTH AVE	464+02	RT	W16-7P	RIGHT	24"X12"	2.00
FIFTH AVE	464+02	RT	R6-1R	HORIZONTAL RIGHT ONE-WAY	36"X12"	3.00
FIFTH AVE	464+39	RT	R7-302	NO PARKING (SYMBOL) RIGHT	12"X18"	1.50
VAN BRAAM ST	22+76	RT	R3-1	NO RIGHT TURN	24"X24"	4.00
VAN BRAAM ST	23+15	RT	R6-1L	HORIZONTAL LEFT ONE-WAY	36"X12"	3.00

POST MOUNTED SIGNS, TYPE F

ROAD NAME	PLAN STATION	SIDE	SIGN CODE	DESCRIPTION	SIZE (W x H)	AREA (SF)
FIFTH AVE	466+44	RT	R9-7	SHARED-USE PATH RESTRICTION	12"X18"	1.50
FIFTH AVE	466+76	LT	SS-1	EXCEPT RIGHT TURNS	30"X18"	3.75
FIFTH AVE	467+35	RT	W16-7P	RIGHT	24"X12"	2.00
FIFTH AVE	467+49	LT	W11-2	PEDESTRIAN CROSSING (SYMBOL)	30"X30"	6.25
FIFTH AVE	467+49	LT	W16-7P	LEFT	24"X12"	2.00
FIFTH AVE	467+69	RT	SS-2	PARKING (SYMBOL) PAY PARKING (LEFT)	12"X18"	1.50
FIFTH AVE	468+29	RT	SS-3	PARKING (SYMBOL) PAY PARKING (RIGHT)	12"X18"	1.50
FIFTH AVE	469+37	RT	SS-2	PARKING (SYMBOL) PAY PARKING (LEFT)	12"X18"	1.50
FIFTH AVE	470+35	LT	SS-1	EXCEPT RIGHT TURNS	30"X18"	3.75
MILTENBERGER ST	15+62	RT	R3-1	NO RIGHT TURN	24"X24"	4.00
MILTENBERGER ST	15+62	RT	R7-302	NO PARKING (SYMBOL) (LEFT)	12"X18"	1.50
FIFTH AVE	470+61	RT	SS-3	PARKING (SYMBOL) PAY PARKING (RIGHT)	12"X18"	1.50
FIFTH AVE	470+97	RT	SS-2	PARKING (SYMBOL) PAY PARKING (LEFT)	12"X18"	1.50
FIFTH AVE	472+20	RT	W16-7P	RIGHT	24"X12"	2.00
FIFTH AVE	472+20	LT	W16-7P	LEFT	24"X12"	2.00
FIFTH AVE	471+81	RT	R9-7	SHARED-USE PATH RESTRICTION	12"X18"	1.50
FIFTH AVE	471+89	RT	SS-3	PARKING (SYMBOL) PAY PARKING (RIGHT)	12"X18"	1.50
FIFTH AVE	473+75	RT	SS-2	PARKING (SYMBOL) PAY PARKING (LEFT)	12"X18"	1.50
FIFTH AVE	474+99	RT	SS-3	PARKING (SYMBOL) PAY PARKING (RIGHT)	12"X18"	1.50
FIFTH AVE	475+81	RT	R9-7	SHARED-USE PATH RESTRICTION	12"X18"	1.50
FIFTH AVE	479+23	LT	SS-1	EXCEPT RIGHT TURNS	30"X18"	3.75
FIFTH AVE	480+30	RT	SS-2	PARKING (SYMBOL) PAY PARKING (LEFT)	12"X18"	1.50
FIFTH AVE	481+81	RT	SS-3	PARKING (SYMBOL) PAY PARKING (RIGHT)	12"X18"	1.50
FIFTH AVE	481+85	RT	R9-7	SHARED-USE PATH RESTRICTION	12"X18"	1.50
FIFTH AVE	481+88	LT	SS-1	EXCEPT RIGHT TURNS	30"X18"	3.75
FIFTH AVE	482+80	RT	W16-7P	RIGHT	24"X12"	2.00
FIFTH AVE	482+83	LT	W16-7P	LEFT	24"X12"	2.00
FIFTH AVE	482+90	RT	R6-1L	HORIZONTAL LEFT ONE-WAY	36"X12"	3.00
FIFTH AVE	483+01	RT	SS-2	PARKING (SYMBOL) PAY PARKING (LEFT)	12"X18"	1.50
FIFTH AVE	485+84	RT	SS-3	PARKING (SYMBOL) PAY PARKING (RIGHT)	12"X18"	1.50
FIFTH AVE	485+84	RT	R9-7	SHARED-USE PATH RESTRICTION	12"X18"	1.50
FIFTH AVE	485+84	RT	R9-7	SHARED-USE PATH RESTRICTION	12"X18"	1.50
FIFTH AVE	486+65	LT	SS-1	EXCEPT RIGHT TURNS	30"X18"	3.75
FIFTH AVE	486+82	RT	R6-1L	HORIZONTAL LEFT ONE-WAY	36"X12"	3.00
FIFTH AVE	488+01	LT	SS-1	EXCEPT RIGHT TURNS	30"X18"	3.75
MOULTRIE ST	55+67	RT	SS-29	NEIGHBORHOOD WAYFINDERS	24"X8"	1.33
MOULTRIE ST	55+70	RT	SS-31	NEIGHBORHOOD WAYFINDERS	24"X8"	1.33
MOULTRIE ST	55+70	RT	SS-21	NEIGHBORHOOD DESTINATION UPTOWN	24"X18"	3.00
MOULTRIE ST	55+70	RT	SS-30	NEIGHBORHOOD WAYFINDERS	24"X8"	1.33
FIFTH AVE	491+12	RT	SS-32	NEIGHBORHOOD WAYFINDERS	24"X8"	1.33
FIFTH AVE	492+33	RT	SS-33	NEIGHBORHOOD WAYFINDERS	24"X12"	2.00
FIFTH AVE	492+98	LT	SS-1	EXCEPT RIGHT TURNS	30"X18"	3.75
FIFTH AVE	495+45	LT	SS-1	EXCEPT RIGHT TURNS	30"X18"	3.75
FIFTH AVE	496+12	RT	R7-302	NO PARKING (SYMBOL) (RIGHT)	12"X18"	1.50
FIFTH AVE	496+46	RT	SS-19	NO PARKING 15-MINUTE DAYCARE PARKING ZONE (BOTH)	12"X24"	2.00
BIRMINGHAM BRIDGE	16+71	RT	R3-1	NO RIGHT TURN	36"X36"	9.00
UPTOWN - FIFTH AVE TOTAL AREA						225.26

UPTOWN - FIFTH AVE SIGNING TAB 3

 Gulf Tower 707 Grant Street 5th Floor Pittsburgh, PA 15219					THE PREPARATION OF THIS DOCUMENT HAS BEEN FINANCED IN PART THROUGH A GRANT FROM THE FEDERAL TRANSIT ADMINISTRATION, U.S. DEPARTMENT OF TRANSPORTATION, UNDER THE URBAN MASS TRANSPORTATION ACT OF 1964, AS AMENDED, FOR THE PORT AUTHORITY OF ALLEGHENY COUNTY, PENNSYLVANIA.	SIGNATURE	BRT-001 SIGNING AND PAVEMENT MARKING	DESIGNED <u>DWP</u>	PORT AUTHORITY OF ALLEGHENY COUNTY PITTSBURGH PENNSYLVANIA BUS RAPID TRANSIT UPTOWN TO OAKLAND SIGNING & PAVEMENT MARKING PLANS SUMMARY OF ROADWAY SIGNS  CONTRACT NO. BRT-001		
		DRAWN <u>NED</u>									
		CHECKED <u>AJR</u>									
		IN CHARGE <u>JKM</u>									
		DATE <u>05/15/23</u>									
SCALE	AS SHOWN			DWG. NO. SN19	SHT. 629						

OPERATOR: "joseph.silich" FILE PATH: c:\pwworking\aecom\ds16_na\joseph.silich\aecom.com\d0207706\BRT_01_SPM_TAB12.dgn PLOTTED: 5/12/2023 2:57:15 PM

SUMMARY OF ROADWAY SIGNS

POST MOUNTED SIGNS, TYPE F

ROAD NAME	PLAN STATION	SIDE	SIGN CODE	DESCRIPTION	SIZE (W x H)	AREA (SF)
BIRMINGHAM BRIDGE	16+76	RT	SS-29	NEIGHBORHOOD WAYFINDERS	24"X8"	1.33
KIRKPATRICK ST	30+61	LT	R3-2	NO LEFT TURN	24"X24"	4.00
FIFTH AVE	496+12	RT	R7-302	NO PARKING (SYMBOL) (RIGHT)	12"X18"	1.50
FIFTH AVE	496+32	RT	R7-8R	RESERVED HANDICAP PARKING (RIGHT)	24"X12"	2.00
FIFTH AVE	496+62	RT	SS-19	NO PARKING 15-MINUTE DAYCARE PARKING ZONE (BOTH)	12"X24"	2.00
FIFTH AVE	496+76	RT	SS-2	PARKING (SYMBOL) PAY PARKING (LEFT)	12"X18"	1.50
FIFTH AVE	497+96	RT	SS-3	PARKING (SYMBOL) PAY PARKING (RIGHT)	12"X18"	1.50
FIFTH AVE	498+31	RT	SS-2	PARKING (SYMBOL) PAY PARKING (LEFT)	12"X18"	1.50
FIFTH AVE	499+22	RT	SS-3	PARKING (SYMBOL) PAY PARKING (RIGHT)	12"X18"	1.50
FIFTH AVE	499+56	RT	SS-2	PARKING (SYMBOL) PAY PARKING (LEFT)	12"X18"	1.50
FIFTH AVE	499+98	RT	SS-3	PARKING (SYMBOL) PAY PARKING (RIGHT)	12"X18"	1.50
FIFTH AVE	500+30	RT	SS-2	PARKING (SYMBOL) PAY PARKING (LEFT)	12"X18"	1.50
FIFTH AVE	502+06	RT	SS-3	PARKING (SYMBOL) PAY PARKING (RIGHT)	12"X18"	1.50
UPTOWN - FIFTH AVE TOTAL B						22.83

POST MOUNTED SIGNS, TYPE F - RESET

ROAD NAME	PLAN STATION	SIDE	SIGN CODE	DESCRIPTION	QTY (EACH)
FIFTH AVE	433+52	RT		NO PARKING (SYMBOL) (RIGHT)	1
FIFTH AVE	433+52	RT		PARKING (SYMBOL) PAY PARKING (LEFT)	1
FIFTH AVE	434+82	RT		FIFTH AVE	1
FIFTH AVE	434+82	RT		DIAMOND ST	1
FIFTH AVE	440+94	LT		TRUCK ROUTE (STRAIGHT AND RIGHT)	1
FIFTH AVE	447+23	RT		NO PARKING (SYMBOL) (BOTH)	1
FIFTH AVE	448+75	LT		WRONG WAY	1
FIFTH AVE	452+36	RT		NO PARKING (SYMBOL) (BOTH)	1
FIFTH AVE	457+50	RT		NO PARKING (SYMBOL) OR STOPPING (RIGHT)	1
PRIDE STREET	30+48	RT		NO PARKING (SYMBOL) (RIGHT)	1
PRIDE STREET	30+59	LT		NO PARKING (SYMBOL) (LEFT)	1
FIFTH AVE	458+86	RT		NO PARKING (SYMBOL) (LEFT)	1
FIFTH AVE	461+50	LT		NO PARKING (SYMBOL) (BOTH)	1
FIFTH AVE	461+90	RT		PARKING (SYMBOL) PAY PARKING (RIGHT)	1
FIFTH AVE	462+34	RT		PARKING (SYMBOL) PAY PARKING (LEFT)	1
FIFTH AVE	463+12	RT		PARKING (SYMBOL) PAY PARKING (RIGHT)	1
FIFTH AVE	464+02	LT		NO PARKING (SYMBOL) (BOTH)	1
FIFTH AVE	464+40	RT		PARKING (SYMBOL) PAY PARKING (LEFT)	1
VAN BRAAM ST	23+15	RT		NO PARKING (SYMBOL) (BOTH)	1
VAN BRAAM ST	23+15	RT		VAN BRAAM ST	1
VAN BRAAM ST	23+15	RT		FIFTH AVE	1
FIFTH AVE	466+52	RT		PARKING (SYMBOL) PAY PARKING (RIGHT)	1
FIFTH AVE	467+49	LT		FIFTH AVE	1
FIFTH AVE	467+49	LT		MILTENBERGER ST	1
FIFTH AVE	472+18	RT		FIFTH AVE	1
FIFTH AVE	472+18	RT		GIST ST	1
FIFTH AVE	473+28	RT		NO PARKING (SYMBOL) HERE TO CORNER	1
GIST ST	22+89	RT		STOP	1
FIFTH AVE	475+81	RT		SPEED LIMIT 25	1
FIFTH AVE	477+00	LT		HORIZONTAL LEFT ONE-WAY	1
JUMONVILLE ST	22+55	LT		STREET CLEANING TRUCK (SYMBOL)	1
FIFTH AVE	486+65	LT		MOULTRIE ST	1
FIFTH AVE	486+65	LT		FIFTH AVE	1
FIFTH AVE	486+65	LT		NO OUTLET	1
FIFTH AVE	486+65	LT		NO PARKING (SYMBOL) (BOTH)	1
MOULTRIE ST	30+40	LT		STOP	1
FIFTH AVE	494+79	LT		SOUTH SIDE BIRMINGHAM BRIDGE (LEFT)	1

* NOTE: REMOVAL OF TYPE F SIGNS ARE INCIDENTAL TO THE REMOVAL OF THE TYPE B SIGN ON THE SAME SIGN POST.

POST MOUNTED SIGNS, TYPE B AND TYPE F - REMOVE

ROAD NAME	PLAN STATION	SIDE	SIGN CODE	DESCRIPTION	TYPE B REMOVE	TYPE F REMOVE
FIFTH AVE	434+59	RT		PEDESTRIAN CROSSING (SYMBOL)		1
FIFTH AVE	434+59	RT		RIGHT		1
FIFTH AVE	434+59	RT		PARKING (SYMBOL) PAY PARKING (RIGHT)		1
FIFTH AVE	434+86	LT		PEDESTRIAN CROSSING (SYMBOL)	1	
FIFTH AVE	434+86	LT		LEFT		*
FIFTH AVE	435+40	LT		NO PARKING (SYMBOL) OR STOPPING (RIGHT)	1	
FIFTH AVE	435+40	LT		TOW-AWAY ZONE		*
FIFTH AVE	435+89	LT		SPEED LIMIT 25		1
FIFTH AVE	435+89	LT		NO PARKING (SYMBOL) OR STOPPING (BOTH)		1
FIFTH AVE	435+89	LT		TOW-AWAY ZONE		1
FIFTH AVE	436+06	LT		BUS STOP BUS (SYMBOL)	1	
FIFTH AVE	436+29	LT		NO PARKING (SYMBOL) OR STOPPING (BOTH)	1	
FIFTH AVE	436+29	LT		TOW-AWAY ZONE		*
FIFTH AVE	436+35	RT		PEDESTRIAN CROSSING (SYMBOL)	1	
FIFTH AVE	436+35	RT		YIELD TO PEDS IN CROSSWALK		*
FIFTH AVE	436+53	RT		NO PARKING (SYMBOL) OR STOPPING (LEFT)	1	
FIFTH AVE	436+71	RT		NO PARKING / 30 MINUTE TRUCK LOADING ZONE (LEFT)	1	
FIFTH AVE	436+71	RT		NO PARKING (SYMBOL) OR STOPPING (RIGHT)		*
FIFTH AVE	437+10	RT		NO PARKING / 30 MINUTE TRUCK LOADING ZONE (RIGHT)		1
FIFTH AVE	437+10	RT		PARKING (SYMBOL) PAY PARKING (LEFT)		1
FIFTH AVE	437+31	LT		NO PARKING (SYMBOL) OR STOPPING (BOTH)	1	
FIFTH AVE	437+31	LT		TOW-AWAY ZONE		*
FIFTH AVE	437+86	LT		NO PARKING (SYMBOL) OR STOPPING (BOTH)	1	
FIFTH AVE	438+14	RT		RESERVED PAY PARKING HANDICAP (SYMBOL) (LEFT)	1	
FIFTH AVE	438+14	RT		PARKING (SYMBOL) PAY PARKING (RIGHT)		*
DIAMOND ST	47+27	RT		PEDESTRIAN CROSSING (SYMBOL)		1
DIAMOND ST	47+59	RT		NO PARKING (SYMBOL) OR STOPPING (RIGHT)	1	
DIAMOND ST	47+59	RT		PARKING (SYMBOL) PAY PARKING (LEFT)		*
DIAMOND ST	48+39	RT		NO PARKING (SYMBOL) OR STOPPING (RIGHT)	1	
DIAMOND ST	48+39	RT		PARKING (SYMBOL) PAY PARKING (LEFT)		*
FIFTH AVE	438+59	RT		RESERVED PAY PARKING HANDICAP (SYMBOL) (RIGHT)	1	
FIFTH AVE	438+59	RT		PARKING (SYMBOL) PAY PARKING (LEFT)		*
FIFTH AVE	439+01	LT		NO PARKING (SYMBOL) OR STOPPING (LEFT)	1	
FIFTH AVE	439+01	LT		PARKING (SYMBOL) PAY PARKING (RIGHT)		*
FIFTH AVE	439+01	LT		PPG PAINTS ARENA EVENT NOTICE		*
FIFTH AVE	439+60	LT		PARKING (SYMBOL) PAY PARKING (LEFT)		1
FIFTH AVE	439+60	LT		NO PARKING (SYMBOL) OR STOPPING (RIGHT)		1
FIFTH AVE	439+60	LT		PPG PAINTS ARENA EVENT NOTICE		1
FIFTH AVE	441+02	RT		NO PARKING (SYMBOL) HERE TO CORNER		1
FIFTH AVE	441+02	RT		RESERVED PAY PARKING HANDICAP (SYMBOL) (LEFT)		1
FIFTH AVE	441+03	LT		BUS STOP		1
FIFTH AVE	441+27	LT		NO PARKING (SYMBOL) OR STOPPING (LEFT)		1
FIFTH AVE	441+48	RT		RESERVED PAY PARKING HANDICAP (SYMBOL) (LEFT)		1
FIFTH AVE	441+48	RT		NO PARKING (SYMBOL) BTW / EXCEPT VALET SERVICE (LEFT)		1
FIFTH AVE	441+95	LT		NO PARKING 30 MINUTE LOADING ZONE (LEFT)		1
FIFTH AVE	441+95	LT		NO PARKING (SYMBOL) OR STOPPING (LEFT)		1
FIFTH AVE	442+13	RT		PARKING (SYMBOL) PAY PARKING (BOTH)		1
FIFTH AVE	442+13	RT		NO PARKING (SYMBOL) BTW / EXCEPT VALET SERVICE (LEFT)		1
UPTOWN - FIFTH AVE TOTAL A					14	22

UPTOWN - FIFTH AVE SIGNING TAB 4

AECOM Gulf Tower 707 Grant Street 5th Floor Pittsburgh, PA 15219				THE PREPARATION OF THIS DOCUMENT HAS BEEN FINANCED IN PART THROUGH A GRANT FROM THE FEDERAL TRANSIT ADMINISTRATION, U.S. DEPARTMENT OF TRANSPORTATION, UNDER THE URBAN MASS TRANSPORTATION ACT OF 1964, AS AMENDED, FOR THE PORT AUTHORITY OF ALLEGHENY COUNTY, PENNSYLVANIA.		BRT-001 SIGNING AND PAVEMENT MARKING	DESIGNED <u>DWP</u>	PORT AUTHORITY OF ALLEGHENY COUNTY PITTSBURGH PENNSYLVANIA BUS RAPID TRANSIT UPTOWN TO OAKLAND SIGNING & PAVEMENT MARKING PLANS SUMMARY OF ROADWAY SIGNS Port Authority connecting people to life	CONTRACT NO. BRT-001	
		DRAWN <u>NED</u>	DWG. NO.				SN20		SHT.	630
		CHECKED <u>AJR</u>								
		IN CHARGE <u>JKM</u>								
		DATE <u>05/15/23</u>								
SCALE	AS SHOWN									
SIGNATURE		APPROVED		DATE						

PLOTTED: 5/12/2023 2:57:30 PM
 OPERATOR: "joseph.silich" FILE PATH: c:\pwworking\aecom\ds16_no\joseph.silich\aecom.com\d0207706\BRT_01_SPM_TAB13.dgn

SUMMARY OF ROADWAY SIGNS

POST MOUNTED SIGNS, TYPE B AND TYPE F - REMOVE

ROAD NAME	PLAN STATION	SIDE	SIGN CODE	DESCRIPTION	TYPE B REMOVE	TYPE F REMOVE
FIFTH AVE	442+52	LT		NO PARKING 30 MINUTE LOADING ZONE (LEFT)	1	
FIFTH AVE	442+52	LT		PPG PAINTS ARENA EVENT NOTICE		*
FIFTH AVE	442+52	LT		RESERVED PAY PARKING HANDICAP (SYMBOL) (RIGHT)		*
FIFTH AVE	442+89	LT		RESERVED PAY PARKING HANDICAP (SYMBOL) (LEFT)	1	
FIFTH AVE	442+89	LT		PARKING (SYMBOL) PAY PARKING (RIGHT)		*
FIFTH AVE	442+89	LT		PPG PAINTS ARENA EVENT NOTICE		*
FIFTH AVE	443+23	RT		PARKING (SYMBOL) PAY PARKING (BOTH)	1	
FIFTH AVE	443+31	LT		PPG PAINTS ARENA EVENT NOTICE		1
WASHINGTON PLACE	25+25	CENTER		KEEP RIGHT	1	
WASHINGTON PLACE	25+25	CENTER		OBJECT MARKER (yellow reflectorized blank)		*
WASHINGTON PLACE	25+76	LT		HORIZONTAL RIGHT ONE-WAY	1	
WASHINGTON PLACE	25+76	LT		NO TURN ON RED 7AM - 10PM		*
WASHINGTON PLACE	25+76	LT		NO PARKING (SYMBOL) (BOTH)		*
FIFTH AVE	443+80	RT		NO PARKING (SYMBOL) (LEFT)	1	
FIFTH AVE	443+80	RT		PARKING (SYMBOL) PAY PARKING (RIGHT)		*
FIFTH AVE	443+80	RT		TOW-AWAY ZONE		*
FIFTH AVE	443+99	LT		PPG PAINTS ARENA EVENT NOTICE		1
FIFTH AVE	443+99	LT		PARKING (SYMBOL) PAY PARKING (BOTH)		1
FIFTH AVE	444+21	RT		PARKING (SYMBOL) PAY PARKING (LEFT)	1	
FIFTH AVE	444+32	LT		NO PARKING (SYMBOL) OR STOPPING (RIGHT)	1	
FIFTH AVE	444+32	LT		PARKING (SYMBOL) PAY PARKING (LEFT)		*
FIFTH AVE	444+32	LT		PPG PAINTS ARENA EVENT NOTICE		*
FIFTH AVE	444+67	LT		NO PARKING (SYMBOL) OR STOPPING (LEFT)	1	
FIFTH AVE	444+67	LT		PARKING (SYMBOL) PAY PARKING (RIGHT)		1
FIFTH AVE	444+67	LT		PPG PAINTS ARENA EVENT NOTICE		1
FIFTH AVE	444+71	RT		PARKING (SYMBOL) PAY PARKING (RIGHT)		1
FIFTH AVE	445+24	RT		PARKING (SYMBOL) PAY PARKING (LEFT)	1	
FIFTH AVE	445+36	LT		PARKING (SYMBOL) PAY PARKING (BOTH)		1
FIFTH AVE	445+36	LT		PPG PAINTS ARENA EVENT NOTICE		1
FIFTH AVE	445+76	LT		PPG PAINTS ARENA EVENT NOTICE	1	
FIFTH AVE	445+81	RT		NO PARKING (SYMBOL) (RIGHT)	1	
FIFTH AVE	445+81	RT		PARKING (SYMBOL) PAY PARKING (LEFT)		*
FIFTH AVE	445+81	RT		TOW-AWAY ZONE		*
FIFTH AVE	446+03	LT		PPG PAINTS ARENA EVENT NOTICE		1
FIFTH AVE	446+03	LT		PARKING (SYMBOL) PAY PARKING (BOTH)		1
FIFTH AVE	446+31	RT		NO PARKING (SYMBOL) (RIGHT)		1
FIFTH AVE	446+31	RT		PARKING (SYMBOL) PAY PARKING (LEFT)		1
FIFTH AVE	447+05	LT		NO PARKING (SYMBOL) OR STOPPING (RIGHT)	1	
FIFTH AVE	447+05	LT		PARKING (SYMBOL) PAY PARKING (LEFT)		*
FIFTH AVE	447+05	LT		PPG PAINTS ARENA EVENT NOTICE		*
FIFTH AVE	448+40	RT		NO PARKING (SYMBOL) (RIGHT)	1	
FIFTH AVE	448+40	RT		PARKING (SYMBOL) PAY PARKING (LEFT)		*
FIFTH AVE	448+73	RT		PARKING (SYMBOL) PAY PARKING (BOTH)		1
FIFTH AVE	448+78	LT		PARKING (SYMBOL) PAY PARKING (BOTH)		1
FIFTH AVE	448+78	LT		PPG PAINTS ARENA EVENT NOTICE		1
FIFTH AVE	448+78	LT		NO PARKING (SYMBOL) (BOTH)		1
FIFTH AVE	449+68	LT		PARKING (SYMBOL) PAY PARKING (RIGHT)	1	
FIFTH AVE	449+68	LT		PPG PAINTS ARENA EVENT NOTICE		*
FIFTH AVE	450+12	RT		PARKING (SYMBOL) PAY PARKING (BOTH)		1
FIFTH AVE	450+20	LT		PPG PAINTS ARENA EVENT NOTICE		1
FIFTH AVE	450+20	LT		PARKING (SYMBOL) PAY PARKING (BOTH)		1
FIFTH AVE	451+16	LT		PPG PAINTS ARENA EVENT NOTICE		1
FIFTH AVE	451+88	LT		PARKING (SYMBOL) PAY PARKING (LEFT)	1	
FIFTH AVE	451+88	LT		PPG PAINTS ARENA EVENT NOTICE		*
FIFTH AVE	451+88	LT		NO PARKING (SYMBOL) (RIGHT)		*

POST MOUNTED SIGNS, TYPE B AND TYPE F - REMOVE

ROAD NAME	PLAN STATION	SIDE	SIGN CODE	DESCRIPTION	TYPE B REMOVE	TYPE F REMOVE
FIFTH AVE	452+23	RT		NO PARKING 30 MINUTE LOADING ZONE (RIGHT)		1
FIFTH AVE	453+32	LT		BUS STOP		1
FIFTH AVE	454+49	RT		NO PARKING 30 MINUTE LOADING ZONE (RIGHT)	1	
FIFTH AVE	454+49	RT		PARKING (SYMBOL) PAY PARKING (LEFT)		*
FIFTH AVE	454+77	RT		HORIZONTAL RIGHT ONE-WAY		1
FIFTH AVE	454+77	RT		PARKING (SYMBOL) PAY PARKING (RIGHT)		1
FIFTH AVE	454+78	LT		HORIZONTAL LEFT ONE-WAY		1
FIFTH AVE	454+78	LT		PARKING (SYMBOL) PAY PARKING (LEFT)		1
FIFTH AVE	454+78	LT		NO PARKING (SYMBOL) (RIGHT)		1
FIFTH AVE	454+78	LT		PPG PAINTS ARENA EVENT NOTICE		1
FIFTH AVE	455+05	RT		PARKING (SYMBOL) PAY PARKING (LEFT)	1	
FIFTH AVE	455+44	LT		PARKING (SYMBOL) PAY PARKING (RIGHT)	1	
FIFTH AVE	455+44	LT		PPG PAINTS ARENA EVENT NOTICE		*
FIFTH AVE	455+44	LT		NO PARKING (SYMBOL) (LEFT)		*
FIFTH AVE	455+58	RT		PARKING (SYMBOL) PAY PARKING (LEFT)	1	
FIFTH AVE	455+98	LT		TRUCK ROUTE STRAIGHT THROUGH		1
FIFTH AVE	456+04	LT		PARKING (SYMBOL) PAY PARKING (LEFT)	1	
FIFTH AVE	456+04	LT		PPG PAINTS ARENA EVENT NOTICE		*
FIFTH AVE	456+04	LT		NO PARKING (SYMBOL) (RIGHT)		1
FIFTH AVE	457+30	LT		BUS STOP		1
FIFTH AVE	457+30	LT		PARKING (SYMBOL) PAY PARKING (RIGHT)		1
FIFTH AVE	457+30	LT		NO PARKING (SYMBOL) (LEFT)		1
FIFTH AVE	459+15	RT		NO PARKING (SYMBOL) (BOTH)		1
FIFTH AVE	460+09	LT		NO PARKING (SYMBOL) (LEFT)		1
FIFTH AVE	460+09	LT		PARKING (SYMBOL) PAY PARKING (RIGHT)		1
FIFTH AVE	460+67	LT		NO PARKING (SYMBOL) (RIGHT)	1	
FIFTH AVE	460+67	LT		PARKING (SYMBOL) PAY PARKING (LEFT)		*
FIFTH AVE	462+62	LT		NO PARKING (SYMBOL) (LEFT)	1	
FIFTH AVE	462+62	LT		PARKING (SYMBOL) PAY PARKING (RIGHT)		*
FIFTH AVE	462+88	RT		PARKING (SYMBOL) PAY PARKING (BOTH)		1
FIFTH AVE	463+83	LT		NO PARKING 15 MINUTE LOADING ZONE (LEFT)	1	
FIFTH AVE	463+83	LT		PARKING (SYMBOL) PAY PARKING (LEFT)		*
FIFTH AVE	464+05	LT		BUS STOP		1
FIFTH AVE	464+05	LT		HORIZONTAL LEFT ONE-WAY		1
VAN BRAAM ST	22+78	RT		STOP	1	
VAN BRAAM ST	23+15	RT		HORIZONTAL RIGHT ONE-WAY		1
FIFTH AVE	464+39	RT		NO PARKING (SYMBOL) (RIGHT)		1
FIFTH AVE	465+29	LT		NO PARKING (SYMBOL) (LEFT)		1
FIFTH AVE	465+29	LT		PARKING (SYMBOL) PAY PARKING (RIGHT)		1
FIFTH AVE	466+25	LT		PARKING (SYMBOL) PAY PARKING (BOTH)		1
FIFTH AVE	467+34	LT		NO PARKING (SYMBOL) (LEFT)		1
FIFTH AVE	467+34	LT		PARKING (SYMBOL) PAY PARKING (RIGHT)		1
FIFTH AVE	468+07	LT		NO PARKING (SYMBOL) (RIGHT)		1
FIFTH AVE	468+07	LT		PARKING (SYMBOL) PAY PARKING (LEFT)		1
FIFTH AVE	468+92	RT		NO PARKING (SYMBOL) OR STOPPING (LEFT)		1
FIFTH AVE	468+98	LT		BUS STOP		1
FIFTH AVE	470+41	LT		NO PARKING (SYMBOL) (LEFT)	1	
FIFTH AVE	470+41	LT		NO PARKING (SYMBOL) CITY OF PITTSBURGH VEHICLES ONLY (LEFT)		*
MILTENBERGER ST	15+48	RT		STOP	1	
MILTENBERGER ST	15+48	RT		NO PARKING (SYMBOL) (LEFT)		*
FIFTH AVE	470+64	LT		STREET CLEANING TRUCK (SYMBOL)		1
FIFTH AVE	472+60	LT		BUS STOP		1
FIFTH AVE	472+60	LT		NO PARKING 30 MINUTE LOADING ZONE (RIGHT)		1
UPTOWN - FIFTH AVE TOTAL B					26	54

* NOTE: REMOVAL OF TYPE F SIGNS ARE INCIDENTAL TO THE REMOVAL OF THE TYPE B SIGN ON THE SAME SIGN POST.

UPTOWN - FIFTH AVE SIGNING TAB 5

 Gulf Tower 707 Grant Street 5th Floor Pittsburgh, PA 15219					THE PREPARATION OF THIS DOCUMENT HAS BEEN FINANCED IN PART THROUGH A GRANT FROM THE FEDERAL TRANSIT ADMINISTRATION, U.S. DEPARTMENT OF TRANSPORTATION, UNDER THE URBAN MASS TRANSPORTATION ACT OF 1964, AS AMENDED, FOR THE PORT AUTHORITY OF ALLEGHENY COUNTY, PENNSYLVANIA.		DESIGNED <u>DWP</u>	PORT AUTHORITY OF ALLEGHENY COUNTY PITTSBURGH PENNSYLVANIA BUS RAPID TRANSIT UPTOWN TO OAKLAND SIGNING & PAVEMENT MARKING PLANS SUMMARY OF ROADWAY SIGNS	
				DRAWN <u>NED</u>					
				CHECKED <u>AJR</u>					
				IN CHARGE <u>JKM</u>					
				DATE <u>05/15/23</u>					
	NO.	DATE	DESCRIPTION				SCALE	AS SHOWN	CONTRACT NO. BRT-001
	REVISIONS			SIGNATURE	APPROVED	DATE			DWG. NO. SN21 SHT. 631

OPERATOR: "joseph.silich"
FILE PATH: c:\pwworking\aecom\ds16_na\joseph.silich\aecom.com\d0207706\BRT_01_SPM_TAB14.dgn

PLOTTED: 5/12/2023 2:57:51 PM

SUMMARY OF ROADWAY SIGNS

POST MOUNTED SIGNS, TYPE B AND TYPE F - REMOVE

ROAD NAME	PLAN STATION	SIDE	SIGN CODE	DESCRIPTION	TYPE B REMOVE	TYPE F REMOVE
FIFTH AVE	497+66	RT		BUS LANE KEEP RIGHT		1
FIFTH AVE	497+68	RT		NO PARKING (SYMBOL) OR STOPPING (BOTH)		1
FIFTH AVE	499+18	RT		BUS STOP		1
FIFTH AVE	501+57	RT		RESTRICTED LANE BUSES ONLY		1
FIFTH AVE	502+23	RT		RESTRICTED LANE BUSES ONLY		1
FIFTH AVE	503+93	RT		BUS STOP		1
FIFTH AVE	503+99	LT		BUS STOP		1
FIFTH AVE	506+51	RT		RESTRICTED LANE BUSES ONLY		1
FIFTH AVE	509+91	LT		SPEED LIMIT 25		1
UPTOWN - FIFTH AVE TOTAL					8	49

STRUCTURE MOUNTED SIGNS

ROAD NAME	PLAN STATION	SIDE	SIGN CODE	DESCRIPTION	SIZE (W x H)	AREA (SF)
FIFTH AVE	494+79	LT	R3-5L	LEFT ONLY	30"X36"	7.50
FIFTH AVE	494+79	LT	R3-5S	STRAIGHT-THROUGH	30"X36"	7.50
FIFTH AVE	494+79	LT	R3-5B	STRAIGHT BUS (SYMBOL) ONLY	30"X36"	7.50
BIRMINGHAM BRIDGE	14+84	RT	R3-5A	STRAIGHT-THROUGH	30"X36"	7.50
UPTOWN TOTAL						30.00

* NOTE: REMOVAL OF TYPE F SIGNS ARE INCIDENTAL TO THE REMOVAL OF THE TYPE B SIGN ON THE SAME SIGN POST.

UPTOWN - FIFTH AVE SIGNING TAB 6

AECOM Gulf Tower 707 Grant Street 5th Floor Pittsburgh, PA 15219				THE PREPARATION OF THIS DOCUMENT HAS BEEN FINANCED IN PART THROUGH A GRANT FROM THE FEDERAL TRANSIT ADMINISTRATION, U.S. DEPARTMENT OF TRANSPORTATION, UNDER THE URBAN MASS TRANSPORTATION ACT OF 1964, AS AMENDED, FOR THE PORT AUTHORITY OF ALLEGHENY COUNTY, PENNSYLVANIA.		BRT-001 SIGNING AND PAVEMENT MARKING	DESIGNED <u>DWP</u>	PORT AUTHORITY OF ALLEGHENY COUNTY PITTSBURGH PENNSYLVANIA BUS RAPID TRANSIT UPTOWN TO OAKLAND SIGNING & PAVEMENT MARKING PLANS SUMMARY OF ROADWAY SIGNS Port Authority connecting people to life	CONTRACT NO. BRT-001	
		DRAWN <u>NED</u>	DWG. NO. SN22				SHT. 632			
		CHECKED <u>AJR</u>								
		IN CHARGE <u>JKM</u>								
		DATE <u>05/15/23</u>								
SCALE AS SHOWN										
		SIGNATURE		APPROVED		DATE				
		NO.		DATE	DESCRIPTION		REVISIONS			

OPERATOR: "j:\joseph.silich" FILE PATH: c:\pwworking\aecom\ds16_na\joseph.silich\aecom.com\d0207706\BRT_01_SPM_TAB15.dgn PLOTTED: 5/12/2023 2:58:07 PM

SUMMARY OF ROADWAY SIGNS

POST MOUNTED SIGNS , TYPE B

ROAD NAME	PLAN STATION	SIDE	SIGN CODE	DESCRIPTION	SIZE (W x H)	AREA (SF)
FIFTH AVE	510+56	RT	SS-22	NEIGHBORHOOD DESTINATION OAKLAND	24 "X18 "	3.00
FIFTH AVE	518+24	RT	SS-22	NEIGHBORHOOD DESTINATION OAKLAND	24 "X18 "	3.00
CRAFT AVE	20+32	LT	SS-22	NEIGHBORHOOD DESTINATION OAKLAND	24 "X18 "	3.00
FIFTH AVE	525+20	LT	R4-9	STAY IN LANE	24 "X30 "	5.00
FIFTH AVE	534+53	LT	R3-11B (MOD)	RIGHT LANE BUSES ONLY	30 "X36 "	7.50
FIFTH AVE	535+95	LT	R3-11B (MOD)	RIGHT LANE BUSES ONLY	30 "X36 "	7.50
FIFTH AVE	538+29	LT	R3-11B (MOD)	RIGHT LANE BUSES ONLY	30 "X36 "	7.50
FIFTH AVE	540+53	LT	R3-11B (MOD)	RIGHT LANE BUSES ONLY	30 "X36 "	7.50
FIFTH AVE	541+81	RT	R5-1	DO NOT ENTER	36 "X36 "	9.00
FIFTH AVE	542+37	LT	R3-2	NO LEFT TURN	24 "X24 "	4.00
FIFTH AVE	542+49	RT	R3-2	NO LEFT TURN	24 "X24 "	4.00
FIFTH AVE	543+38	LT	R3-11B (MOD)	RIGHT LANE BUSES ONLY	30 "X36 "	7.50
FIFTH AVE	544+01	RT	R6-1R	HORIZONTAL RIGHT ONE-WAY	36 "X12 "	3.00
FIFTH AVE	545+35	RT	R2-1	SPEED LIMIT 25	30 "X36 "	7.50
FIFTH AVE	546+67	LT	R6-1R	HORIZONTAL RIGHT ONE-WAY	36 "X12 "	3.00
FIFTH AVE	551+74	LT	SS-46	NO PARKING (SYMBOL) EXCEPT BUSES (RIGHT)	12 "X24 "	2.00
FIFTH AVE	553+01	LT	SS-45	NO PARKING (SYMBOL) EXCEPT BUSES (LEFT)	12 "X24 "	2.00
FIFTH AVE	553+24	RT	SS-52	BIKE WAYFINDER	30 "X24 "	5.00
FIFTH AVE	555+24	LT	R3-11B (MOD)	RIGHT LANE BUSES ONLY	30 "X36 "	7.50
BIGELOW BLVD	36+30	RT	R3-2	NO LEFT TURN	24 "X24 "	4.00
FIFTH AVE	557+23	RT	R2-1	SPEED LIMIT 25	30 "X36 "	7.50
FIFTH AVE	558+31	LT	R3-11B (MOD)	RIGHT LANE BUSES ONLY	30 "X36 "	7.50
FIFTH AVE	561+34	LT	R3-11B (MOD)	RIGHT LANE BUSES ONLY	30 "X36 "	7.50
FIFTH AVE	561+56	LT	R7-302	NO PARKING (SYMBOL) (BOTH)	12 "X18 "	1.50
FIFTH AVE	562+29	LT	R7-302	NO PARKING (SYMBOL) (BOTH)	12 "X18 "	1.50
FIFTH AVE	562+58	LT	R3-11B (MOD)	RIGHT LANE BUSES ONLY	30 "X36 "	7.50
FIFTH AVE	563+64	RT	R3-17b (MOD)	BIKE (SYMBOL) BIKE LANE ENDS	24 "X24 "	4.00
FIFTH AVE	564+17	RT	SS-54	BIKE WAYFINDER	30 "X24 "	5.00
OAKLAND - FIFTH AVE TOTAL						144.50

POST MOUNTED SIGNS , TYPE F

ROAD NAME	PLAN STATION	SIDE	SIGN CODE	DESCRIPTION	SIZE (W x H)	AREA (SF)
FIFTH AVE	518+24	RT	SS-34	NEIGHBORHOOD WAYFINDERS	24 "X12 "	2.00
CRAFT AVE	20+32	LT	SS-35	NEIGHBORHOOD WAYFINDERS	24 "X12 "	2.00
FIFTH AVE	526+76	LT	R3-11B (MOD)	RIGHT LANE BUSES ONLY	30 "X36 "	7.50
FIFTH AVE	526+76	LT	SS-1	EXCEPT RIGHT TURNS	30 "X18 "	3.75
FIFTH AVE	526+76	LT	SS-60	I-376 WEST LEFT LANE	30 "X36 "	7.50
FIFTH AVE	534+53	LT	SS-1	EXCEPT RIGHT TURNS	30 "X18 "	3.75
FIFTH AVE	535+95	LT	SS-1	EXCEPT RIGHT TURNS	30 "X18 "	3.75
FIFTH AVE	538+29	LT	SS-1	EXCEPT RIGHT TURNS	30 "X18 "	3.75
FIFTH AVE	540+53	LT	SS-1	EXCEPT RIGHT TURNS	30 "X18 "	3.75
FIFTH AVE	541+81	RT	R6-1L	HORIZONTAL LEFT ONE-WAY	36 "X12 "	3.00
FIFTH AVE	541+81	RT	R6-1R	HORIZONTAL RIGHT ONE-WAY	36 "X12 "	3.00
FIFTH AVE	542+37	LT	R7-302	NO PARKING (SYMBOL) (RIGHT)	12 "X18 "	1.50
FIFTH AVE	542+49	RT	R6-1L	HORIZONTAL LEFT ONE-WAY	36 "X12 "	3.00
FIFTH AVE	542+49	RT	R6-1R	HORIZONTAL RIGHT ONE-WAY	36 "X12 "	3.00
FIFTH AVE	543+38	LT	SS-1	EXCEPT RIGHT TURNS	30 "X18 "	3.75
FIFTH AVE	544+01	RT	R6-1L	HORIZONTAL LEFT ONE-WAY	36 "X12 "	3.00
FIFTH AVE	544+01	RT	R7-302	NO PARKING (SYMBOL) (RIGHT)	12 "X18 "	1.50
FIFTH AVE	545+35	RT	R7-302	NO PARKING (SYMBOL) (BOTH)	12 "X18 "	1.50
FIFTH AVE	546+67	LT	R6-1L	HORIZONTAL LEFT ONE-WAY	36 "X12 "	3.00
THACKERAY AVE	30+49	LT	S5-2	END SCHOOL ZONE	24 "X30 "	5.00
FIFTH AVE	547+20	RT	R3-101 (MOD)	EXCEPT BIKES (SYMBOL)	24 "X12 "	2.00
FIFTH AVE	550+04	LT	R3-11B (MOD)	RIGHT LANE BUSES ONLY	30 "X36 "	7.50
FIFTH AVE	555+24	LT	SS-1	EXCEPT RIGHT TURNS	30 "X18 "	3.75
BIGELOW BLVD	36+30	RT	R3-1	NO RIGHT TURN	24 "X24 "	4.00
BIGELOW BLVD	36+30	RT	R7-302	NO PARKING (SYMBOL) (BOTH)	12 "X18 "	1.50
BIGELOW BLVD	36+30	RT	R3-101 (MOD)	EXCEPT BIKES (SYMBOL)	24 "X12 "	2.00
BIGELOW BLVD	36+30	RT	R3-101 (MOD)	EXCEPT BIKES (SYMBOL)	24 "X12 "	2.00
FIFTH AVE	557+23	RT	R3-2	NO LEFT TURN	24 "X24 "	4.00
FIFTH AVE	557+23	RT	R7-302	NO PARKING (SYMBOL) (BOTH)	12 "X18 "	1.50
FIFTH AVE	558+31	LT	SS-1	EXCEPT RIGHT TURNS	30 "X18 "	3.75
FIFTH AVE	561+34	LT	SS-1	EXCEPT RIGHT TURNS	30 "X18 "	3.75
FIFTH AVE	562+58	LT	SS-1	EXCEPT RIGHT TURNS	30 "X18 "	3.75
OAKLAND - FIFTH AVE TOTAL						108.50

* NOTE: REMOVAL OF TYPE F SIGNS ARE INCIDENTAL TO THE REMOVAL OF THE TYPE B SIGN ON THE SAME SIGN POST.

OAKLAND - FIFTH AVE SIGNING TAB 1

AECOM Gulf Tower 707 Grant Street 5th Floor Pittsburgh, PA 15219					THE PREPARATION OF THIS DOCUMENT HAS BEEN FINANCED IN PART THROUGH A GRANT FROM THE FEDERAL TRANSIT ADMINISTRATION, U.S. DEPARTMENT OF TRANSPORTATION, UNDER THE URBAN MASS TRANSPORTATION ACT OF 1964, AS AMENDED, FOR THE PORT AUTHORITY OF ALLEGHENY COUNTY, PENNSYLVANIA.		BRT-001 SIGNING AND PAVEMENT MARKING	DESIGNED <u>DWP</u>	PORT AUTHORITY OF ALLEGHENY COUNTY PITTSBURGH PENNSYLVANIA BUS RAPID TRANSIT UPTOWN TO OAKLAND SIGNING & PAVEMENT MARKING PLANS SUMMARY OF ROADWAY SIGNS Port Authority connecting people to life	CONTRACT NO. BRT-001	
		DRAWN <u>NED</u>	DWG. NO. SN23	SHT. 633							
		CHECKED <u>AJR</u>									
		IN CHARGE <u>JKM</u>									
		DATE <u>05/15/23</u>									
SCALE	AS SHOWN										
SIGNATURE		APPROVED		DATE							
NO.		DATE	DESCRIPTION								
		REVISIONS									

OPERATOR: "j:\joseph.silich" FILE PATH: c:\pwworking\aecom\ds16_na\joseph.silich\aecom.com\d0207706\BRT_01_SPM_TAB16.dgn PLOTTED: 5/12/2023 2:58:19 PM

SUMMARY OF ROADWAY SIGNS

POST MOUNTED SIGNS, TYPE B AND TYPE F - REMOVE

ROAD NAME	PLAN STATION	SIDE	SIGN CODE	DESCRIPTION	TYPE B REMOVE	TYPE F REMOVE
FIFTH AVE	512+48	LT		BUS STOP	1	
ALLIES RAMP	11+46	LT		PEDESTRIAN CROSSING (SYMBOL)	1	
ALLIES RAMP	11+46	LT		LEFT		*
ALLIES RAMP	11+56	LT		TURNING TRAFFIC MUST YIELD TO PEDESTRIANS	1	
ALLIES RAMP	11+64	RT		PEDESTRIAN CROSSING (SYMBOL)	1	
ALLIES RAMP	11+64	RT		LEFT		*
FIFTH AVE	514+21	RT		PEDESTRIAN CROSSING (SYMBOL)	1	
FIFTH AVE	514+29	RT		NO PARKING (SYMBOL) OR STOPPING (BOTH)		1
FIFTH AVE	514+29	RT		RESTRICTED LANE BUSES ONLY		1
FIFTH AVE	514+29	RT		BUS STOP		1
FIFTH AVE	514+52	LT		PEDESTRIAN CROSSING (SYMBOL)	1	
FIFTH AVE	515+26	RT		DO NOT ENTER	1	
FIFTH AVE	515+29	RT		STOP	1	
FIFTH AVE	515+29	RT		NO RIGHT TURN		*
FIFTH AVE	515+29	RT		NO TURNS		*
FIFTH AVE	515+54	LT		PEDESTRIAN CROSSING (SYMBOL)	1	
FIFTH AVE	515+82	LT		STOP		1
FIFTH AVE	517+29	RT		RESTRICTED LANE BUSES ONLY		1
ROBINSON ST	613+05	RT		EXCEPT BUSES		1
ROBINSON ST	613+14	RT		EXCEPT BUSES		1
ROBINSON ST	613+86	LT		BUS STOP		1
ROBINSON ST	613+93	LT		EXCEPT BUSES		1
ROBINSON ST	613+95	RT		EXCEPT BUSES		1
ROBINSON ST	614+01	RT		EXCEPT BUSES		1
ROBINSON ST	615+00	RT		NO PARKING BUS RECOVERY ZONE		1
ROBINSON ST	630+26	LT		EXCEPT BUSES		1
FIFTH AVE	518+31	RT		FIFTH AVE	1	
FIFTH AVE	518+31	RT		CRAFT AVE		*
FIFTH AVE	518+42	RT		BUS STOP		*
FIFTH AVE	519+06	LT		BUS STOP		1
FIFTH AVE	522+38	RT		STOP		1
FIFTH AVE	525+50	RT		LEFT LANE BUSES ONLY		1
FIFTH AVE	525+50	RT		BUS STOP		1
FIFTH AVE	526+76	LT		I-376 WEST AND I-579 LEFT LANE		1
FIFTH AVE	527+61	LT		BUS STOP	1	
FIFTH AVE	528+29	RT		NO PARKING (SYMBOL) OR STOPPING (BOTH)		1
FIFTH AVE	528+29	RT		STOP		1
FIFTH AVE	528+29	RT		SPEED LIMIT		1
FIFTH AVE	534+19	RT		BUS STOP		1
FIFTH AVE	534+19	RT		SPEED LIMIT		1
FIFTH AVE	536+71	RT		BUS STOP		1
FIFTH AVE	538+12	LT		BUS STOP BUS (SYMBOL)	1	
MEYRAN AVE	16+89	RT		NO RIGHT TURN	1	
MEYRAN AVE	16+89	RT		STOP HERE ON RED		*
FIFTH AVE	541+85	RT		NO RIGHT TURN		1
FIFTH AVE	541+85	RT		DO NOT ENTER		1
FIFTH AVE	541+85	RT		HORIZONTAL RIGHT ONE-WAY		1
FIFTH AVE	542+34	LT		NO LEFT TURN		1
FIFTH AVE	542+34	LT		NO PARKING (SYMBOL) OR STOPPING (BOTH)		1
FIFTH AVE	542+34	LT		BUS STOP		1
FIFTH AVE	542+52	RT		HORIZONTAL LEFT ONE-WAY		1
FIFTH AVE	542+52	RT		NO LEFT TURN		1
FIFTH AVE	544+04	RT		HORIZONTAL LEFT ONE-WAY		1
FIFTH AVE	544+04	RT		NO PARKING (SYMBOL) OR STOPPING (BOTH)		1
FIFTH AVE	545+23	RT		SPEED LIMIT 25		1
OAKLAND - FIFTH AVE TOTAL A					13	35

* NOTE: REMOVAL OF TYPE F SIGNS ARE INCIDENTAL TO THE REMOVAL OF THE TYPE B SIGN ON THE SAME SIGN POST.



Gulf Tower
707 Grant Street
5th Floor
Pittsburgh, PA 15219

NO.	DATE	DESCRIPTION
REVISIONS		

THE PREPARATION OF THIS DOCUMENT HAS BEEN FINANCED IN PART THROUGH A GRANT FROM THE FEDERAL TRANSIT ADMINISTRATION, U.S. DEPARTMENT OF TRANSPORTATION, UNDER THE URBAN MASS TRANSPORTATION ACT OF 1964, AS AMENDED, FOR THE PORT AUTHORITY OF ALLEGHENY COUNTY, PENNSYLVANIA.

SIGNATURE

BRT-001
SIGNING AND
PAVEMENT MARKING

APPROVED

DATE

DESIGNED	DWP
DRAWN	NED
CHECKED	AJR
IN CHARGE	JKM
DATE	05/15/23
SCALE	AS SHOWN

PORT AUTHORITY OF ALLEGHENY COUNTY PITTSBURGH PENNSYLVANIA		
BUS RAPID TRANSIT UPTOWN TO OAKLAND SIGNING & PAVEMENT MARKING PLANS SUMMARY OF ROADWAY SIGNS		
Port Authority connecting people to life	CONTRACT NO. BRT-001	
	DWG. NO. SN24	SHT. 634

POST MOUNTED SIGNS, TYPE B - RESET

ROAD NAME	PLAN STATION	SIDE	SIGN CODE	DESCRIPTION	QTY (EACH)
FIFTH AVE	509+77	RT		T0	1
FIFTH AVE	513+23	RT		NO PARKING (SYMBOL) OR STOPPING (BOTH)	1
CHESTERFIELD RD	20+36	LT		STOP	1
FIFTH AVE	547+22	RT		NO LEFT TURN	1
FIFTH AVE	548+90	RT		STOP	1
FIFTH AVE	556+41	LT		NO PARKING (SYMBOL) (RIGHT)	1
FIFTH AVE	556+74	LT		NO PEDESTRIAN CROSSING (SYMBOL)	1
FIFTH AVE	556+85	RT		NO PARKING (SYMBOL) OR STOPPING (LEFT)	1
FIFTH AVE	557+45	LT		SPEED LIMIT 25	1
FIFTH AVE	557+66	LT		NO PARKING (SYMBOL) (LEFT)	1
FIFTH AVE	559+32	LT		PARKING (SYMBOL) PAY PARKING (LEFT)	1
FIFTH AVE	560+13	RT		NO LEFT TURN	1
FIFTH AVE	563+27	LT		RUSKIN AVE	1
FIFTH AVE	564+30	LT		NO PARKING (SYMBOL) OR STOPPING (BOTH)	1
RUSKIN AVE	50+55	LT		STOP	1
NORTH BELLEFIELD AVE	61+58	LT		NO TURN ON RED	1
OAKLAND - FIFTH AVE TOTAL					16

POST MOUNTED SIGNS, TYPE F - RESET

ROAD NAME	PLAN STATION	SIDE	SIGN CODE	DESCRIPTION	QTY (EACH)
FIFTH AVE	509+77	RT		WEST	1
FIFTH AVE	509+77	RT		I 376	1
FIFTH AVE	509+77	RT		LEFT	1
FIFTH AVE	547+22	RT		PARKING (SYMBOL) PAY PARKING (BOTH)	1
FIFTH AVE	551+73	LT		WAYFINDER SIGN	1
FIFTH AVE	556+41	LT		PARKING (SYMBOL) PAY PARKING (LEFT)	1
FIFTH AVE	556+74	LT		USE CROSSWALK (RIGHT)	1
FIFTH AVE	556+85	RT		USE CROSSWALK (LEFT)	1
FIFTH AVE	557+66	LT		PARKING (SYMBOL) PAY PARKING (RIGHT)	1
FIFTH AVE	559+32	LT		NO PARKING (SYMBOL) (RIGHT)	1
FIFTH AVE	563+27	LT		FIFTH AVE	1
FIFTH AVE	564+54	LT		TRUCK ROUTE (STRAIGHT)	1
RUSKIN AVE	50+55	LT		NO LEFT TURN	1
OAKLAND - FIFTH AVE TOTAL					13

OAKLAND - FIFTH AVE SIGNING TAB 2

OPERATOR: "j:\joseph.silich" FILE PATH: c:\pwworking\aecom\ds16_na\joseph.silich\aecom.com\d0207706\BRT_01_SPM_TAB17.dgn PLOTTED: 5/12/2023 2:58:28 PM

SUMMARY OF ROADWAY SIGNS

POST MOUNTED SIGNS, TYPE B AND TYPE F - REMOVE

ROAD NAME	PLAN STATION	SIDE	SIGN CODE	DESCRIPTION	TYPE B REMOVE	TYPE F REMOVE
FIFTH AVE	512+48	LT		BUS STOP	1	
ALLIES RAMP	11+46	LT		PEDESTRIAN CROSSING (SYMBOL)	1	
ALLIES RAMP	11+46	LT		LEFT		*
ALLIES RAMP	11+56	LT		TURNING TRAFFIC MUST YIELD TO PEDESTRIANS	1	
ALLIES RAMP	11+64	RT		PEDESTRIAN CROSSING (SYMBOL)	1	
ALLIES RAMP	11+64	RT		LEFT		*
FIFTH AVE	514+21	RT		PEDESTRIAN CROSSING (SYMBOL)	1	
FIFTH AVE	514+29	RT		NO PARKING (SYMBOL) OR STOPPING (BOTH)		1
FIFTH AVE	514+29	RT		RESTRICTED LANE BUSES ONLY		1
FIFTH AVE	514+29	RT		BUS STOP		1
FIFTH AVE	514+52	LT		PEDESTRIAN CROSSING (SYMBOL)	1	
FIFTH AVE	515+26	RT		DO NOT ENTER	1	
FIFTH AVE	515+29	RT		STOP	1	
FIFTH AVE	515+29	RT		NO RIGHT TURN		*
FIFTH AVE	515+29	RT		NO TURNS		*
FIFTH AVE	515+54	LT		PEDESTRIAN CROSSING (SYMBOL)	1	
FIFTH AVE	515+82	LT		STOP		1
FIFTH AVE	517+29	RT		RESTRICTED LANE BUSES ONLY		1
ROBINSON ST	613+05	RT		EXCEPT BUSES		1
ROBINSON ST	613+14	RT		EXCEPT BUSES		1
ROBINSON ST	613+86	LT		BUS STOP		1
ROBINSON ST	613+93	LT		EXCEPT BUSES		1
ROBINSON ST	613+95	RT		EXCEPT BUSES		1
ROBINSON ST	614+01	RT		EXCEPT BUSES		1
ROBINSON ST	615+00	RT		NO PARKING BUS RECOVERY ZONE		1
ROBINSON ST	630+26	LT		EXCEPT BUSES		1
FIFTH AVE	518+31	RT		FIFTH AVE	1	
FIFTH AVE	518+31	RT		CRAFT AVE		*
FIFTH AVE	518+42	RT		BUS STOP		*
FIFTH AVE	519+06	LT		BUS STOP		1
FIFTH AVE	522+38	RT		STOP		1
FIFTH AVE	525+50	RT		LEFT LANE BUSES ONLY		1
FIFTH AVE	525+50	RT		BUS STOP		1
FIFTH AVE	526+76	LT		I-376 WEST AND I-579 LEFT LANE		1
FIFTH AVE	527+61	LT		BUS STOP	1	
FIFTH AVE	528+29	RT		NO PARKING (SYMBOL) OR STOPPING (BOTH)		1
FIFTH AVE	528+29	RT		STOP		1
FIFTH AVE	528+29	RT		SPEED LIMIT		1
FIFTH AVE	534+19	RT		BUS STOP		1
FIFTH AVE	534+19	RT		SPEED LIMIT		1
FIFTH AVE	536+71	RT		BUS STOP		1
FIFTH AVE	538+12	LT		BUS STOP BUS (SYMBOL)	1	
MEYRAN AVE	16+89	RT		NO RIGHT TURN	1	
MEYRAN AVE	16+89	RT		STOP HERE ON RED		*
FIFTH AVE	541+85	RT		NO RIGHT TURN		1
FIFTH AVE	541+85	RT		DO NOT ENTER		1
FIFTH AVE	541+85	RT		HORIZONTAL RIGHT ONE-WAY		1
FIFTH AVE	542+34	LT		NO LEFT TURN		1
FIFTH AVE	542+34	LT		NO PARKING (SYMBOL) OR STOPPING (BOTH)		1
FIFTH AVE	542+34	LT		BUS STOP		1
FIFTH AVE	542+52	RT		HORIZONTAL LEFT ONE-WAY		1
FIFTH AVE	542+52	RT		NO LEFT TURN		1
FIFTH AVE	544+04	RT		HORIZONTAL LEFT ONE-WAY		1
FIFTH AVE	544+04	RT		NO PARKING (SYMBOL) OR STOPPING (BOTH)		1
FIFTH AVE	545+23	RT		SPEED LIMIT 25		1
OAKLAND - FIFTH AVE TOTAL A					13	35

* NOTE: REMOVAL OF TYPE F SIGNS ARE INCIDENTAL TO THE REMOVAL OF THE TYPE B SIGN ON THE SAME SIGN POST.

POST MOUNTED SIGNS, TYPE B AND TYPE F - REMOVE

ROAD	PLAN	SIDE	SIGN	DESCRIPTION	TYPE B	TYPE F
FIFTH AVE	545+23	RT		NO PARKING (SYMBOL) OR STOPPING (BOTH)		1
OAKLAND AVE	15+89	RT		BUS STOP		1
FIFTH AVE	546+64	RT		BUS STOP		1
FIFTH AVE	546+71	LT		HORIZONTAL LEFT ONE-WAY	1	
FIFTH AVE	547+48	LT		BUS STOP		1
FIFTH AVE	548+21	RT		PARKING (SYMBOL) PAY PARKING (BOTH)		1
FIFTH AVE	550+75	LT		NO LEFT TURN		1
FIFTH AVE	550+96	RT		BUS WAY DO NOT ENTER BUS TRAFFIC ONLY		1
FIFTH AVE	550+96	RT		SPEED LIMIT 15		1
FIFTH AVE	550+96	RT		NO PEDESTRIAN CROSSING (SYMBOL)		1
THACKERAY AVE	30+45	RT		DO NOT ENTER	1	
THACKERAY AVE	30+54	LT		DO NOT ENTER	1	
THACKERAY AVE	30+54	LT		END SCHOOL ZONE		*
FIFTH AVE	552+15	LT		PARKING (SYMBOL) PAY PARKING (BOTH)		1
FIFTH AVE	552+88	LT		PARKING (SYMBOL) PAY PARKING (LEFT)	1	
FIFTH AVE	552+88	LT		RESERVED PAY PARKING HANDICAP (SYMBOL) (RIGHT)		*
FIFTH AVE	553+11	LT		NO PARKING (SYMBOL) OR STOPPING (RIGHT)	1	
FIFTH AVE	553+23	RT		BUS STOP		1
BIGELOW BLVD	36+29	RT		NO RIGHT TURN		1
BIGELOW BLVD	36+29	RT		NO PARKING (SYMBOL) OR STOPPING (BOTH)		1
FIFTH AVE	557+19	RT		NO LEFT TURN		1
FIFTH AVE	557+19	RT		NO PARKING (SYMBOL) OR STOPPING (BOTH)		1
FIFTH AVE	557+19	RT		SPEED LIMIT 25		1
FIFTH AVE	558+99	RT		NO PARKING (SYMBOL) OR STOPPING (RIGHT)		1
FIFTH AVE	559+79	RT		BUS STOP		1
FIFTH AVE	559+79	RT		NO PARKING (SYMBOL) OR STOPPING (BOTH)		1
FIFTH AVE	559+79	RT		BIKE ROUTE (RIGHT ARROW)		1
TENNYSON AVE	10+70	RT		NO PARKING (SYMBOL) RIGHT		*
TENNYSON AVE	10+70	RT		PAY PARKING (SYMBOL) (LEFT)	1	
FIFTH AVE	560+40	LT		BUS STOP		1
FIFTH AVE	561+03	LT		NO PARKING (SYMBOL) OR STOPPING (LEFT)	1	
FIFTH AVE	561+03	LT		PARKING (SYMBOL) PAY PARKING (RIGHT)		*
FIFTH AVE	561+79	RT		RESTRICTED LANE ENDS		1
FIFTH AVE	561+79	RT		SPEED LIMIT 25		1
FIFTH AVE	561+79	RT		BUS LANE		1
FIFTH AVE	561+79	RT		HORIZONTAL LEFT ONE-WAY		1
FIFTH AVE	562+28	LT		NO PARKING (SYMBOL) (LEFT)	1	
FIFTH AVE	562+28	LT		PARKING (SYMBOL) PAY PARKING (RIGHT)		*
FIFTH AVE	563+25	LT		PARKING (SYMBOL) PAY PARKING (RIGHT)		1
FIFTH AVE	564+09	RT		BUS STOP BUS (SYMBOL)		1
FIFTH AVE	564+09	RT		LOOK LEFT BUS LANE		1
FIFTH AVE	564+29	RT		LOOK LEFT BUS LANE		1
FIFTH AVE	565+48	RT		PARKING (SYMBOL) PAY PARKING (RIGHT)	1	
FIFTH AVE	565+48	RT		NO PARKING (SYMBOL) OR STOPPING (LEFT)		*
FIFTH AVE	565+62	LT		BUS STOP		1
FIFTH AVE	565+92	LT		NO PARKING (SYMBOL) (LEFT)	1	
FIFTH AVE	565+92	LT		PARKING (SYMBOL) PAY PARKING (RIGHT)		*
OAKLAND - FIFTH AVE TOTAL B					10	30

OAKLAND - FIFTH AVE SIGNING TAB 3



Gulf Tower
707 Grant Street
5th Floor
Pittsburgh, PA 15219

NO.	DATE	DESCRIPTION
REVISIONS		

THE PREPARATION OF THIS DOCUMENT HAS BEEN FINANCED IN PART THROUGH A GRANT FROM THE FEDERAL TRANSIT ADMINISTRATION, U.S. DEPARTMENT OF TRANSPORTATION, UNDER THE URBAN MASS TRANSPORTATION ACT OF 1964, AS AMENDED, FOR THE PORT AUTHORITY OF ALLEGHENY COUNTY, PENNSYLVANIA.

SIGNATURE

BRT-001
SIGNING AND
PAVEMENT MARKING

APPROVED

DATE

DESIGNED	DWP
DRAWN	NED
CHECKED	AJR
IN CHARGE	JKM
DATE	05/15/23
SCALE	AS SHOWN

PORT AUTHORITY OF ALLEGHENY COUNTY PITTSBURGH PENNSYLVANIA		
BUS RAPID TRANSIT UPTOWN TO OAKLAND SIGNING & PAVEMENT MARKING PLANS SUMMARY OF ROADWAY SIGNS		
Port Authority connecting people to life	CONTRACT NO. BRT-001	
	DWG. NO. SN25	SHT. 635

POST MOUNTED SIGNS, TYPE B

ROAD NAME	PLAN STATION	SIDE	SIGN CODE	DESCRIPTION	SIZE (W x H)	AREA (SF)
FORBES AVE	168+63	LT	R7-302	NO PARKING	12 "X18 "	1.50
FORBES AVE	168+90	RT	R7-302	NO PARKING TO LEFT	12 "X18 "	1.50
FORBES AVE	169+54	RT	R7-302	NO PARKING TO RIGHT	12 "X18 "	1.50
FORBES AVE	169+89	LT	R7-302	NO PARKING	12 "X18 "	1.50
FORBES AVE	170+46	RT	R3-11B (MOD)	RIGHT LANE BUSES ONLY	30 "X36 "	7.50
FORBES AVE	170+62	LT	R10-15AL (MOD)	LT TURNING VEHICLES YIELD TO BIKES	30 "X30 "	6.25
FORBES AVE	170+93	LT	R3-2	NO LEFT TURN SYMBOL	30 "X30 "	6.25
FORBES AVE	171+71	RT	R3-11B (MOD)	RIGHT LANE BUSES ONLY	30 "X36 "	7.50
FORBES AVE	173+05	LT	R9-7	SHARED-USE PATH RESTRICTION	12 "X18 "	1.50
FORBES AVE	173+97	RT	R3-11B (MOD)	RIGHT LANE BUSES ONLY	30 "X36 "	7.50
FORBES AVE	174+13	LT	R15-8 (MOD)	LOOK BOTH WAYS FOR BIKES	24 "X24 "	4.00
FORBES AVE	174+69	LT	R10-15AL (MOD)	LT TURNING VEHICLES YIELD TO BIKES	30 "X30 "	6.25
FORBES AVE	174+82	LT	SS-21	UPTOWN	24 "X18 "	3.00
FORBES AVE	175+00	RT	SS-21	UPTOWN	24 "X18 "	3.00
FORBES AVE	176+23	LT	R9-7	SHARED-USE PATH RESTRICTION	12 "X18 "	1.50
FORBES AVE	175+60	RT	SS-21	UPTOWN	24 "X18 "	3.00
FORBES AVE	176+67	RT	M1-5	PENNSYLVANIA ROUTE MARKER	30 "X24 "	5.00
FORBES AVE	177+71	RT	SS-21	UPTOWN	24 "X18 "	3.00
FORBES AVE	178+21	LT	SS-21	UPTOWN	24 "X18 "	3.00
UPTOWN - FORBES AVE TOTAL AREA						264.75

POST MOUNTED SIGNS, TYPE B

UPTOWN - FORBES AVE SIGNING TAB 1

 Gulf Tower 707 Grant Street 5th Floor Pittsburgh, PA 15219	 GANNETT FLEMING GANNETT FLEMING, INC. Foster Plaza 8 Suite 400 730 Holiday Drive Pittsburgh, PA. 15220			THE PREPARATION OF THIS DOCUMENT HAS BEEN FINANCED IN PART THROUGH A GRANT FROM THE FEDERAL TRANSIT ADMINISTRATION, U.S. DEPARTMENT OF TRANSPORTATION, UNDER THE URBAN MASS TRANSPORTATION ACT OF 1964, AS AMENDED, FOR THE PORT AUTHORITY OF ALLEGHENY COUNTY, PENNSYLVANIA.	BRT-001 SIGNING AND PAVEMENT MARKING	DESIGNED <u>RRH</u>	PORT AUTHORITY OF ALLEGHENY COUNTY		
						DRAWN <u>RRH</u>	PITTSBURGH PENNSYLVANIA		
						CHECKED <u>JFS</u>	BUS RAPID TRANSIT UPTOWN TO OAKLAND		
						IN CHARGE <u>JFS</u>	SIGNING & PAVEMENT MARKING PLANS		
						DATE <u>05/15/23</u>	SUMMARY OF ROADWAY SIGNS		
		NO.	DATE			DESCRIPTION	 CONTRACT NO. BRT-001	AS SHOWN	
REVISIONS			DWG. NO. SN26 SHT. 636						
			SIGNATURE	APPROVED	DATE				

OPERATOR: "j:\seph.s\jich" FILE PATH: c:\pwworking\aecom\ds16_no\joseph.s\jich\aecom.com\d0207706\BRT_07_SPM_TAB06.dgn PLOTTED: 5/12/2023 3:06:44 PM

SUMMARY OF ROADWAY SIGNS

STRUCTURE MOUNTED SIGNS

ROAD NAME	PLAN STATION	SIDE	SIGN CODE	DESCRIPTION	SIZE (W x H)	AREA (SF)
FORBES AVE	127+78	LT	R3-5B	BUS ONLY	30 "X36 "	7.50
FORBES AVE	127+78	LT	R3-6LS	OPTIONAL LEFT TURN SIGN	30 "X36 "	7.50
FORBES AVE	177+06	RT	R3-5B	BUS ONLY	30 "X36 "	7.50
FORBES AVE	177+06	RT	SS-15	SOUTH SIDE / BRADY ST	42 "X36 "	10.50
FORBES AVE	177+06	RT	SS-14	TO OAKLAND	30 "X12 "	2.50
FORBES AVE	177+06	RT	R3-5A	STRAIGHT THROUGH ONLY SIGN	30 "X36 "	7.50
UPTOWN - FORBES AVE TOTAL AREA						43.00

POST MOUNTED SIGNS , TYPE F

ROAD NAME	PLAN STATION	SIDE	SIGN CODE	DESCRIPTION	SIZE (W x H)	AREA (SF)
BOYD ST	2+54	LT	R3-7-1L	ALL TRAFFIC MUST TURN LEFT	30 "X30 "	6.25
BOYD ST	2+54	LT	R3-7-1L	ALL TRAFFIC MUST TURN RIGHT	30 "X30 "	6.25
FORBES AVE	126+48	LT	R14-1	TRUCK ROUTE	24 "X18 "	3.00
FORBES AVE	127+79	RT	SS-1	EXCEPT RIGHT TURNS	30 "X18 "	3.75
FORBES AVE	135+31	RT	SS-1	EXCEPT RIGHT TURNS	30 "X18 "	3.75
MAGEE ST	34+05	LT	SS-43	UPTOWN	30 "X30 "	6.25
FORBES AVE	137+04	RT	SS-1	EXCEPT RIGHT TURNS	30 "X18 "	3.75
FORBES AVE	140+21	RT	SS-1	EXCEPT RIGHT TURNS	30 "X18 "	3.75
FORBES AVE	142+22	LT	SS-55	ANGLE PARKING DIAGRAM	12 "X18 "	1.50
FORBES AVE	142+54	LT	R7-8A	VAN ACCESSIBLE	12 "X6 "	0.50
FORBES AVE	142+88	LT	R7-8A	VAN ACCESSIBLE	12 "X6 "	0.50
FORBES AVE	143+11	LT	SS-55	ANGLE PARKING DIAGRAM	12 "X18 "	1.50
FORBES AVE	143+53	LT	R8-3	NO PARKING 15 MIN LOADING ZONE	12 "X18 "	1.50
FORBES AVE	143+75	LT	R8-3	NO PARKING 15 MIN LOADING ZONE	12 "X18 "	1.50
FORBES AVE	144+36	LT	SS-55	ANGLE PARKING DIAGRAM	12 "X18 "	1.50
FORBES AVE	144+46	RT	SS-1	EXCEPT RIGHT TURNS	30 "X18 "	3.75
FORBES AVE	151+28	RT	SS-1	EXCEPT RIGHT TURNS	30 "X18 "	3.75
FORBES AVE	153+06	RT	SS-1	EXCEPT RIGHT TURNS	30 "X18 "	3.75
FORBES AVE	154+33	RT	SS-1	EXCEPT RIGHT TURNS	30 "X18 "	3.75
FORBES AVE	160+03	RT	SS-1	EXCEPT RIGHT TURNS	30 "X18 "	3.75
FORBES AVE	162+03	RT	SS-1	EXCEPT RIGHT TURNS	30 "X18 "	3.75
FORBES AVE	164+57	RT	SS-1	EXCEPT RIGHT TURNS	30 "X18 "	3.75
JUMONVILLE ST	21+48	LT	R3-2	NO LEFT TURN SYMBOL	30 "X30 "	6.25
FORBES AVE	170+46	RT	SS-1	EXCEPT RIGHT TURNS	30 "X18 "	3.75
SENECA ST	12+05	RT	R3-2	NO LEFT TURN SYMBOL	30 "X30 "	6.25
FORBES AVE	171+71	RT	SS-1	EXCEPT RIGHT TURNS	30 "X18 "	3.75
FORBES AVE	173+97	RT	SS-1	EXCEPT RIGHT TURNS	30 "X18 "	3.75
FORBES AVE	174+82	LT	SS-28	SOUTH SIDE STRAIGHT / OAKLAND LEFT	24 "X8 "	1.33
FORBES AVE	175+00	RT	SS-28	SOUTH SIDE STRAIGHT / OAKLAND LEFT	24 "X8 "	1.33
FORBES AVE	175+60	RT	SS-27	OAKLAND RT / DOWNTOWN PEDESTRIAN STR / DOWNTOWN BIKE RT	24 "X12 "	2.00
FORBES AVE	176+67	RT	M6-3	STRAIGHT THROUGH MARKER	21 "X15 "	2.19
FORBES AVE	176+67	RT	M4-5	TO MARKER	24 "X12 "	2.00
FORBES AVE	177+71	RT	SS-25	OAKLAND STRAIGHT / DOWNTOWN PEDESTRIAN STRAIGHT	24 "X8 "	1.33
FORBES AVE	178+21	LT	SS-24	SOUTH SIDE RIGHT	24 "X4 "	0.67
FORBES AVE	178+27	LT	R9-3	NO PEDESTRIAN CROSSING	18 "X18 "	2.25
UPTOWN - FORBES AVE TOTAL AREA						108.35

UPTOWN - FORBES AVE SIGNING TAB 2



Gulf Tower
707 Grant Street
5th Floor
Pittsburgh, PA 15219



GANNETT FLEMING, INC.
Foster Plaza 8
Suite 400
730 Holiday Drive
Pittsburgh, PA. 15220

NO.	DATE	DESCRIPTION
REVISIONS		

THE PREPARATION OF THIS DOCUMENT HAS BEEN FINANCED IN PART THROUGH A GRANT FROM THE FEDERAL TRANSIT ADMINISTRATION, U.S. DEPARTMENT OF TRANSPORTATION, UNDER THE URBAN MASS TRANSPORTATION ACT OF 1964, AS AMENDED, FOR THE PORT AUTHORITY OF ALLEGHENY COUNTY, PENNSYLVANIA.

SIGNATURE

BRT-001
SIGNING AND
PAVEMENT MARKING

APPROVED DATE

DESIGNED	RRH
DRAWN	RRH
CHECKED	JFS
IN CHARGE	JFS
DATE	05/15/23
SCALE	AS SHOWN

PORT AUTHORITY OF ALLEGHENY COUNTY PITTSBURGH PENNSYLVANIA	
BUS RAPID TRANSIT UPTOWN TO OAKLAND SIGNING & PAVEMENT MARKING PLANS SUMMARY OF ROADWAY SIGNS	
	CONTRACT NO. BRT-001
	DWG. NO. SN27 SHT. 637

OPERATOR: "joseph.silich" FILE PATH: c:\pwworking\aecom\ds16\nd\joseph.silich\aecom.com\d0207706\BRT_07_SPM_TAB07.dgn PLOTTED: 5/12/2023 3:06:53 PM

SUMMARY OF ROADWAY SIGNS

POST MOUNTED SIGNS, TYPE B - RESET

ROAD NAME	PLAN STATION	SIDE	SIGN CODE	DESCRIPTION	QTY (EACH)
FORBES AVE	139+32	RT	DOMI-119	NO PARKING OR STOPPING	1
FORBES AVE	140+34	RT	DOMI-119	NO PARKING OR STOPPING	1
STEVENSON ST	12+16	LT	R7-302	NO PARKING	1
FORBES AVE	144+46	RT	R14-1	TRUCK ROUTE	1
PRIDE ST	12+08	RT	R6-1R	HORIZONTAL RIGHT ONE-WAY	1
FORBES AVE	146+04	RT	R7-302	NO PARKING	1
FORBES AVE	146+26	LT	R7-302	NO PARKING	1
FORBES AVE	147+50	RT		SPEED LIMIT	1
FORBES AVE	148+89	LT	R6-1R	HORIZONTAL RIGHT ONE-WAY	1
FORBES AVE	150+06	LT		PERMIT PARKING	1
FORBES AVE	151+38	LT		PERMIT PARKING	1
FORBES AVE	152+02	LT		PERMIT PARKING	1
FORBES AVE	153+27	LT		PERMIT PARKING	1
FORBES AVE	154+30	LT	R2-1	SPEED LIMIT SIGN	1
FORBES AVE	155+38	LT		PERMIT PARKING	1
FORBES AVE	156+54	LT	R7-302	NO PARKING	1
FORBES AVE	156+85	LT	R7-8	RESERVED PARKING SIGN	1
FORBES AVE	157+33	LT	R7-302	NO PARKING	1
FORBES AVE	157+85	LT		STREET CLEANING	1
FORBES AVE	158+45	LT	R7-302	NO PARKING	1
FORBES AVE	158+91	LT	R5-105	EMERGENCY SNOW ROUTE	1
FORBES AVE	160+05	LT		STREET CLEANING	1
FORBES AVE	160+61	LT	R7-302	NO PARKING	1
FORBES AVE	161+03	LT		STREET CLEANING	1
FORBES AVE	161+73	RT	R7-302	NO PARKING	1
FORBES AVE	161+55	LT	R7-302	NO PARKING	1
FORBES AVE	161+97	LT	R7-302	NO PARKING	1
FORBES AVE	162+56	LT		STREET CLEANING	1
FORBES AVE	163+67	LT		STREET CLEANING	1
FORBES AVE	164+86	LT		STREET CLEANING	1
FORBES AVE	164+89	RT	R14-1	TRUCK ROUTE	1
FORBES AVE	165+72	LT		NO PARKING RIGHT ARROW	1
JUMONVILLE ST	11+98	LT		STREET CLEANING	1
FORBES AVE	167+71	LT	R2-1	SPEED LIMIT SIGN	1
FORBES AVE	169+89	LT	R5-105	EMERGENCY SNOW ROUTE	1
FORBES AVE	170+69	LT		PERMIT PARKING	1
FORBES AVE	170+69	LT	R5-1	DO NOT ENTER	1
SENECA ST	12+11	LT	R7-302	NO PARKING	1
SENECA ST	15+38	LT	R1-1	STOP SIGN	1
SENECA ST	12+08	RT	R6-1R	HORIZONTAL RIGHT ONE-WAY	1
FORBES AVE	171+60	LT	R3-2	NO LEFT TURN SYMBOL	1
FORBES AVE	172+53	LT	R2-1	SPEED LIMIT SIGN	1
FORBES AVE	173+57	LT		STREET CLEANING	1
FORBES AVE	174+48	LT		STREET CLEANING	1
FORBES AVE	176+59	LT	R7-302	NO PARKING	1
FORBES AVE	178+27	LT	R6-1R	HORIZONTAL RIGHT ONE-WAY	1
UPTOWN - FORBES AVE TOTAL					A46.00

UPTOWN - FORBES AVE SIGNING TAB 3

AECOM Gulf Tower 707 Grant Street 5th Floor Pittsburgh, PA 15219 GANNETT FLEMING GANNETT FLEMING, INC. Foster Plaza 8 Suite 400 730 Holiday Drive Pittsburgh, PA. 15220				THE PREPARATION OF THIS DOCUMENT HAS BEEN FINANCED IN PART THROUGH A GRANT FROM THE FEDERAL TRANSIT ADMINISTRATION, U.S. DEPARTMENT OF TRANSPORTATION, UNDER THE URBAN MASS TRANSPORTATION ACT OF 1964, AS AMENDED, FOR THE PORT AUTHORITY OF ALLEGHENY COUNTY, PENNSYLVANIA.	SIGNATURE	BRT-001 SIGNING AND PAVEMENT MARKING	DESIGNED <u>RRH</u>	PORT AUTHORITY OF ALLEGHENY COUNTY PITTSBURGH PENNSYLVANIA BUS RAPID TRANSIT UPTOWN TO OAKLAND SIGNING & PAVEMENT MARKING PLANS SUMMARY OF ROADWAY SIGNS Port Authority connecting people to life CONTRACT NO. BRT-001		
							DRAWN <u>RRH</u>			
							CHECKED <u>JFS</u>			
							IN CHARGE <u>JFS</u>			
							DATE <u>05/15/23</u>			
NO.	DATE	DESCRIPTION					SCALE	AS SHOWN	DWG. NO. SN28	SHT. 638
		REVISIONS								

OPERATOR: "joseph.silich" FILE PATH: c:\pwworking\aecom\ds16_no\joseph.silich\aecom\0207706\BRT_07_SPM_TAB08.dgn PLOTTED: 5/12/2023 3:01:01 PM

SUMMARY OF ROADWAY SIGNS

POST MOUNTED SIGNS, TYPE F - RESET

ROAD NAME	PLAN STATION	SIDE	SIGN CODE	DESCRIPTION	QTY (EACH)
PRIDE ST	12+08	RT	R7-302	NO PARKING	1
FORBES AVE	146+26	LT	DOMI-210	PAY PARKING	1
FORBES AVE	147+10	LT	R5-105	EMERGENCY SNOW ROUTE	1
FORBES AVE	148+89	LT		STREET CLEANING	1
FORBES AVE	151+38	LT		STREET CLEANING	1
FORBES AVE	152+02	LT		STREET CLEANING	1
FORBES AVE	153+27	LT		STREET CLEANING	1
FORBES AVE	154+30	LT		PERMIT PARKING	1
FORBES AVE	155+38	LT	R7-8	RESERVED PARKING SIGN	1
FORBES AVE	155+38	LT		STREET CLEANING	1
FORBES AVE	157+33	LT	R7-8	RESERVED PARKING SIGN	1
FORBES AVE	158+91	LT		STREET CLEANING	1
GIST ST	12+38	LT	R7-302	NO PARKING	1
FORBES AVE	161+55	LT	R7-302	NO PARKING	1
FORBES AVE	161+55	LT		STREET CLEANING	1
FORBES AVE	161+73	RT	R7-302	NO PARKING	1
FORBES AVE	165+72	LT	R7-302	NO PARKING	1
FORBES AVE	165+72	LT		STREET CLEANING	1
FORBES AVE	165+72	LT		ONE WAY RIGHT	1
JUMONVILLE ST	20+36	RT		PERMIT PARKING	1
JUMONVILLE ST	20+70	RT		STREET CLEANING	1
FORBES AVE	167+71	LT		PERMIT PARKING	1
FORBES AVE	169+88	RT	R7-302	NO PARKING	1
SENECA ST	15+38	LT		FORBES AVE SIGN	1
SENECA ST	15+38	LT		SENECA ST SIGN	1
SENECA ST	15+38	LT	R3-1	NO RIGHT TURN SYMBOL	1
SENECA ST	15+38	LT		STREET CLEANING	1
SENECA ST	12+11	LT		PERMIT PARKING	1
FORBES AVE	171+60	LT	R6-1R	HORIZONTAL RIGHT ONE-WAY	1
FORBES AVE	172+53	LT		STREET CLEANING	1
MOULTRIE ST	52+35	LT	R7-302	NO PARKING	1
FORBES AVE	175+63	LT	R2-1	SPEED LIMIT SIGN	1
FORBES AVE	178+27	LT	R3-2	NO LEFT TURN SYMBOL	1
UPTOWN - FORBES AVE TOTAL					B33.00

POST MOUNTED SIGNS, TYPE B AND TYPE F - REMOVE

ROAD NAME	PLAN STATION	SIDE	SIGN CODE	DESCRIPTION	TYPE B REMOVE	TYPE F REMOVE
FORBES AVE	122+37	RT		BUS STOP		1
FORBES AVE	122+59	RT	R3-1	NO RIGHT TURN SYMBOL	1	
FORBES AVE	122+72	LT	R1-1	STOP SIGN	1	
FORBES AVE	123+34	LT	R3-2	NO LEFT TURN SYMBOL	1	
FORBES AVE	127+47	RT	DOMI-119	NO PARKING OR STOPPING	1	
FORBES AVE	127+85	LT	R3-5L	LEFT TURN SIGN (STRUCTURE MOUNT)	1	
FORBES AVE	127+85	LT	R3-6SR	OPTIONAL RIGHT TURN SIGN (STRUCTURE MOUNT)	1	
FORBES AVE	128+35	RT		BUS STOP	1	
FORBES AVE	128+82	LT	R3-7L	LEFT LANE MUST TURN LEFT	1	
FORBES AVE	129+43	LT	DOMI-119	NO PARKING OR STOPPING	1	
FORBES AVE	130+21	LT	R7-302	NO PARKING	1	
FORBES AVE	130+69	LT	R7-302	NO PARKING	1	
FORBES AVE	130+69	LT	R7-8	RESERVED PARKING SIGN		1
FORBES AVE	131+17	LT	DOMI-210	PAY PARKING	1	
FORBES AVE	131+17	LT	R7-8	RESERVED PARKING SIGN		1
FORBES AVE	131+65	LT	DOMI-210	PAY PARKING	1	
FORBES AVE	132+62	LT	DOMI-210	PAY PARKING	1	
FORBES AVE	133+09	LT	DOMI-210	PAY PARKING	1	
FORBES AVE	133+99	LT	R7-302	NO PARKING	1	
FORBES AVE	133+99	LT	DOMI-210	PAY PARKING		1
FORBES AVE	134+63	LT	R7-302	NO PARKING	1	
FORBES AVE	134+63	LT	DOMI-210	PAY PARKING		1
FORBES AVE	135+43	LT	DOMI-210	PAY PARKING	1	
FORBES AVE	135+83	RT		BUS STOP	1	
FORBES AVE	136+07	LT	DOMI-210	PAY PARKING	1	
FORBES AVE	136+30	LT	R7-302	NO PARKING	1	
FORBES AVE	136+89	LT	DOMI-210	PAY PARKING		1
FORBES AVE	141+46	RT		BUS STOP		1
FORBES AVE	141+46	RT	DOMI-119	NO PARKING OR STOPPING	1	
FORBES AVE	142+22	LT	R7-8	RESERVED PARKING SIGN	1	
FORBES AVE	142+22	LT	R7-201AP	TOW-AWAY ZONE		1
FORBES AVE	142+25	RT	R7-302	NO PARKING	1	
FORBES AVE	142+25	RT	DOMI-210	PAY PARKING		1
FORBES AVE	142+45	LT	R7-8	RESERVED PARKING SIGN	1	
FORBES AVE	142+45	LT	R7-201AP	TOW-AWAY ZONE		1
FORBES AVE	142+61	LT	R7-8	RESERVED PARKING SIGN	1	
FORBES AVE	142+61	LT	R7-201AP	TOW-AWAY ZONE		1
FORBES AVE	142+74	RT	DOMI-210	PAY PARKING	1	
FORBES AVE	142+75	LT	R7-8	RESERVED PARKING SIGN	1	
FORBES AVE	142+75	LT	R7-201AP	TOW-AWAY ZONE		1
FORBES AVE	143+87	RT	DOMI-210	PAY PARKING	1	
FORBES AVE	144+37	LT	DOMI-210	PAY PARKING	1	
FORBES AVE	144+82	RT	R7-302	NO PARKING	1	
FORBES AVE	144+82	RT	DOMI-210	PAY PARKING		1
FORBES AVE	145+26	RT		BUS STOP	1	
FORBES AVE	145+35	LT	DOMI-210	PAY PARKING	1	
FORBES AVE	145+35	LT	R7-8	RESERVED PARKING SIGN		1
FORBES AVE	145+90	LT	R5-1	DO NOT ENTER		1
FORBES AVE	147+33	RT	DOMI-210	PAY PARKING	1	
FORBES AVE	147+85	RT	R7-302	NO PARKING	1	
FORBES AVE	147+85	RT	DOMI-210	PAY PARKING		1
FORBES AVE	147+99	RT		STREET CLEANING	1	
FORBES AVE	149+02	RT	R7-302	NO PARKING	1	
FORBES AVE	150+07	RT		PERMIT PARKING	1	

UPTOWN - FORBES AVE SIGNING TAB 4

AECOM Gulf Tower 707 Grant Street 5th Floor Pittsburgh, PA 15219 GANNETT FLEMING GANNETT FLEMING, INC. Foster Plaza 8 Suite 400 730 Holiday Drive Pittsburgh, PA. 15220						BRT-001 SIGNING AND PAVEMENT MARKING SIGNATURE APPROVED DATE	DESIGNED RRH DRAWN RRH CHECKED JFS IN CHARGE JFS DATE 05/15/23 SCALE AS SHOWN	PORT AUTHORITY OF ALLEGHENY COUNTY PITTSBURGH PENNSYLVANIA BUS RAPID TRANSIT UPTOWN TO OAKLAND SIGNING & PAVEMENT MARKING PLANS SUMMARY OF ROADWAY SIGNS Port Authority connecting people to life CONTRACT NO. BRT-001 DWG. NO. SN29 SHT. 639	
	NO.	DATE	DESCRIPTION	THE PREPARATION OF THIS DOCUMENT HAS BEEN FINANCED IN PART THROUGH A GRANT FROM THE FEDERAL TRANSIT ADMINISTRATION, U.S. DEPARTMENT OF TRANSPORTATION, UNDER THE URBAN MASS TRANSPORTATION ACT OF 1964, AS AMENDED, FOR THE PORT AUTHORITY OF ALLEGHENY COUNTY, PENNSYLVANIA.					
			REVISIONS						

OPERATOR: "j:\seph.s\litch" FILE PATH: c:\pwworking\aecom\ds16_no\joseph.s\litch\aeom\0207706\BRT_07_SPM_TAB09.dgn PLOTTED: 5/12/2023 3:01:09 PM

SUMMARY OF ROADWAY SIGNS

POST MOUNTED SIGNS , TYPE B AND TYPE F - REMOVE

ROAD NAME	PLAN STATION	SIDE	SIGN CODE	DESCRIPTION	TYPE B REMOVE	TYPE F REMOVE
FORBES AVE	122+37	RT		BUS STOP		1
FORBES AVE	122+59	RT	R3-1	NO RIGHT TURN SYMBOL	1	
FORBES AVE	122+72	LT	R1-1	STOP SIGN	1	
FORBES AVE	123+34	LT	R3-2	NO LEFT TURN SYMBOL	1	
FORBES AVE	127+47	RT	DOMI-119	NO PARKING OR STOPPING	1	
FORBES AVE	127+85	LT	R3-5L	LEFT TURN SIGN (STRUCTURE MOUNT)	1	
FORBES AVE	127+85	LT	R3-6SR	OPTIONAL RIGHT TURN SIGN (STRUCTURE MOUNT)	1	
FORBES AVE	128+35	RT		BUS STOP	1	
FORBES AVE	128+82	LT	R3-7L	LEFT LANE MUST TURN LEFT	1	
FORBES AVE	129+43	LT	DOMI-119	NO PARKING OR STOPPING	1	
FORBES AVE	130+21	LT	R7-302	NO PARKING	1	
FORBES AVE	130+69	LT	R7-302	NO PARKING	1	
FORBES AVE	130+69	LT	R7-8	RESERVED PARKING SIGN		1
FORBES AVE	131+17	LT	DOMI-210	PAY PARKING	1	
FORBES AVE	131+17	LT	R7-8	RESERVED PARKING SIGN		1
FORBES AVE	131+65	LT	DOMI-210	PAY PARKING	1	
FORBES AVE	132+62	LT	DOMI-210	PAY PARKING	1	
FORBES AVE	133+09	LT	DOMI-210	PAY PARKING	1	
FORBES AVE	133+99	LT	R7-302	NO PARKING	1	
FORBES AVE	133+99	LT	DOMI-210	PAY PARKING		1
FORBES AVE	134+63	LT	R7-302	NO PARKING	1	
FORBES AVE	134+63	LT	DOMI-210	PAY PARKING		1
FORBES AVE	135+43	LT	DOMI-210	PAY PARKING	1	
FORBES AVE	135+83	RT		BUS STOP	1	
FORBES AVE	136+07	LT	DOMI-210	PAY PARKING	1	
FORBES AVE	136+30	LT	R7-302	NO PARKING	1	
FORBES AVE	136+89	LT	DOMI-210	PAY PARKING		1
FORBES AVE	141+46	RT		BUS STOP		1
FORBES AVE	141+46	RT	DOMI-119	NO PARKING OR STOPPING	1	
FORBES AVE	142+22	LT	R7-8	RESERVED PARKING SIGN	1	
FORBES AVE	142+22	LT	R7-201AP	TOW-AWAY ZONE		1
FORBES AVE	142+25	RT	R7-302	NO PARKING	1	
FORBES AVE	142+25	RT	DOMI-210	PAY PARKING		1
FORBES AVE	142+45	LT	R7-8	RESERVED PARKING SIGN	1	
FORBES AVE	142+45	LT	R7-201AP	TOW-AWAY ZONE		1
FORBES AVE	142+61	LT	R7-8	RESERVED PARKING SIGN	1	
FORBES AVE	142+61	LT	R7-201AP	TOW-AWAY ZONE		1
FORBES AVE	142+74	RT	DOMI-210	PAY PARKING	1	
FORBES AVE	142+75	LT	R7-8	RESERVED PARKING SIGN	1	
FORBES AVE	142+75	LT	R7-201AP	TOW-AWAY ZONE		1
FORBES AVE	143+87	RT	DOMI-210	PAY PARKING	1	
FORBES AVE	144+37	LT	DOMI-210	PAY PARKING	1	
FORBES AVE	144+82	RT	R7-302	NO PARKING	1	
FORBES AVE	144+82	RT	DOMI-210	PAY PARKING		1
FORBES AVE	145+26	RT		BUS STOP	1	
FORBES AVE	145+35	LT	DOMI-210	PAY PARKING	1	
FORBES AVE	145+35	LT	R7-8	RESERVED PARKING SIGN		1
FORBES AVE	145+90	LT	R5-1	DO NOT ENTER		1
FORBES AVE	147+33	RT	DOMI-210	PAY PARKING	1	
FORBES AVE	147+85	RT	R7-302	NO PARKING	1	
FORBES AVE	147+85	RT	DOMI-210	PAY PARKING		1
FORBES AVE	147+99	RT		STREET CLEANING	1	
FORBES AVE	149+02	RT	R7-302	NO PARKING	1	
FORBES AVE	150+07	RT		PERMIT PARKING	1	

POST MOUNTED SIGNS , TYPE B AND TYPE F REMOVE

ROAD NAME	PLAN STATION	SIDE	SIGN CODE	DESCRIPTION	TYPE B REMOVE	TYPE F REMOVE
FORBES AVE	150+07	RT		STREET CLEANING		1
FORBES AVE	151+21	RT		STREET CLEANING	1	
FORBES AVE	151+76	RT	R7-6-1	NO PARKING LOADING ZONE	1	
FORBES AVE	152+13	RT		BUS STOP		1
FORBES AVE	152+38	LT	R1-1	STOP		1
FORBES AVE	153+33	RT		PERMIT PARKING	1	
FORBES AVE	153+33	RT		STREET CLEANING		1
FORBES AVE	154+30	RT		STREET CLEANING	1	
FORBES AVE	155+32	RT		PERMIT PARKING	1	
FORBES AVE	155+32	RT		STREET CLEANING		1
FORBES AVE	155+32	RT		BUS STOP		1
FORBES AVE	156+63	RT	R7-8	RESERVED PARKING SIGN	1	
FORBES AVE	156+84	RT	R7-8	RESERVED PARKING SIGN	1	
FORBES AVE	156+84	RT		STREET CLEANING		1
FORBES AVE	157+85	LT	R7-302	NO PARKING	1	
FORBES AVE	157+85	RT		STREET CLEANING		1
FORBES AVE	158+87	RT		STREET CLEANING	1	
FORBES AVE	159+47	RT	R7-302	NO PARKING	1	
FORBES AVE	160+07	RT	R7-302	NO PARKING	1	
FORBES AVE	160+07	RT		STREET CLEANING		1
FORBES AVE	160+61	RT	R7-302	NO PARKING	1	
FORBES AVE	161+10	RT	R7-302	NO PARKING	1	
FORBES AVE	161+10	RT		BUS STOP		1
FORBES AVE	161+55	RT		NO LEFT TURN	1	
FORBES AVE	161+55	RT		NO PARKING 30 MINUTE LOADING ZONE	1	
FORBES AVE	162+57	RT		STREET CLEANING	1	
FORBES AVE	163+88	RT		STREET CLEANING	1	
FORBES AVE	164+74	RT		STREET CLEANING	1	
FORBES AVE	165+63	LT		DO NOT ENTER	1	
FORBES AVE	165+81	RT	R7-302	NO PARKING	1	
FORBES AVE	165+81	RT		BUS STOP		1
FORBES AVE	166+14	LT	R6-1R	HORIZONTAL RIGHT ONE-WAY		1
FORBES AVE	166+16	LT	R6-1L	HORIZONTAL LEFT ONE-WAY		1
FORBES AVE	166+16	LT	R3-1	NO RIGHT TURN SYMBOL		1
JUMONVILLE ST	11+95	RT		HORIZONTAL RIGHT ONE-WAY		1
JUMONVILLE ST	11+95	RT	R3-2	NO LEFT TURN	1	
JUMONVILLE ST	21+45	RT		BUS STOP	1	
FORBES AVE	166+49	LT	R7-302	NO PARKING	1	
FORBES AVE	166+49	LT	R7-302	NO PARKING		1
FORBES AVE	166+59	RT		PERMIT PARKING	1	
FORBES AVE	167+71	LT		PERMIT PARKING	1	
FORBES AVE	167+71	LT		STREET CLEANING		1
FORBES AVE	167+71	LT	R7-8	RESERVED PARKING SIGN		1
FORBES AVE	168+63	LT		PERMIT PARKING	1	
FORBES AVE	168+63	LT		STREET CLEANING		1
FORBES AVE	169+85	LT		PERMIT PARKING		1
FORBES AVE	169+85	LT		STREET CLEANING		1
FORBES AVE	169+85	LT		STREET CLEANING		1
FORBES AVE	169+87	RT		PERMIT PARKING		1
FORBES AVE	170+79	RT	R7-302	NO PARKING	1	
FORBES AVE	170+79	RT		PERMIT PARKING		1
FORBES AVE	170+89	RT		BUS STOP	1	
FORBES AVE	171+54	RT		STREET CLEANING	1	
UPTOWN - FORBES AVE TOTAL A					67	40

UPTOWN - FORBES AVE SIGNING TAB 5

AECOM Gulf Tower 707 Grant Street 5th Floor Pittsburgh, PA 15219 GANNETT FLEMING GANNETT FLEMING, INC. Foster Plaza 8 Suite 400 730 Holiday Drive Pittsburgh, PA. 15220						THE PREPARATION OF THIS DOCUMENT HAS BEEN FINANCED IN PART THROUGH A GRANT FROM THE FEDERAL TRANSIT ADMINISTRATION, U.S. DEPARTMENT OF TRANSPORTATION, UNDER THE URBAN MASS TRANSPORTATION ACT OF 1964, AS AMENDED, FOR THE PORT AUTHORITY OF ALLEGHENY COUNTY, PENNSYLVANIA. SIGNATURE	BRT-001 SIGNING AND PAVEMENT MARKING APPROVED DATE	DESIGNED <u>RRH</u>	PORT AUTHORITY OF ALLEGHENY COUNTY PITTSBURGH PENNSYLVANIA BUS RAPID TRANSIT UPTOWN TO OAKLAND SIGNING & PAVEMENT MARKING PLANS SUMMARY OF ROADWAY SIGNS		
	DRAWN <u>RRH</u>										
	CHECKED <u>JFS</u>										
	IN CHARGE <u>JFS</u>				DATE <u>05/15/23</u>						
SCALE	AS SHOWN			Port Authority connecting people to life			CONTRACT NO. BRT-001				
			DWG. NO. SN30			SHT. 640					

POST MOUNTED SIGNS, TYPE B

ROAD NAME	PLAN STATION	SIDE	SIGN CODE	DESCRIPTION	SIZE (W x H)	AREA (SF)
FORBES AVE	208+38	RT	R3-7R	RIGHT LANE MUST TURN RIGHT	30"X30"	6.25
FORBES AVE	209+13	RT	SS-22	OAKLAND	24"X18"	3.00
FORBES AVE	209+17	LT	SS-22	OAKLAND	24"X18"	3.00
CRAFT AVE	16+38	RT	SS-22	OAKLAND	24"X18"	3.00
CRAFT AVE	16+42	LT	SS-22	OAKLAND	24"X18"	3.00
FORBES AVE	210+10	LT	SS-22	OAKLAND	24"X18"	3.00
FORBES AVE	210+18	RT	R3-11B (MOD)	RIGHT LANE BUSES ONLY	30"X36"	7.50
FORBES AVE	215+43	LT	R3-7L	LEFT LANE MUST TURN LEFT	30"X30"	6.25
FORBES AVE	215+45	RT	R3-11B (MOD)	RIGHT LANE BUSES ONLY	30"X36"	7.50
FORBES AVE	217+25	LT	R7-302	NO PARKING LEFT	12"X18"	1.50
FORBES AVE	219+15	RT	R3-11B (MOD)	RIGHT LANE BUSES ONLY	30"X36"	7.50
FORBES AVE	220+52	RT	R3-11B (MOD)	RIGHT LANE BUSES ONLY	30"X36"	7.50
FORBES AVE	222+48	RT	R3-11B (MOD)	RIGHT LANE BUSES ONLY	30"X36"	7.50
MCKEE PL	14+17	LT	R10-6AL	STOP HERE ON RED	24"X30"	5.00
FORBES AVE	224+17	RT	R3-11B (MOD)	RIGHT LANE BUSES ONLY	30"X36"	7.50
FORBES AVE	226+78	RT	R3-11B (MOD)	RIGHT LANE BUSES ONLY	30"X36"	7.50
FORBES AVE	228+38	RT	R3-11B (MOD)	RIGHT LANE BUSES ONLY	30"X36"	7.50
FORBES AVE	234+02	RT	R3-11B (MOD)	RIGHT LANE BUSES ONLY	30"X36"	7.50
FORBES AVE	235+78	RT	R3-11B (MOD)	RIGHT LANE BUSES ONLY	30"X36"	7.50
FORBES AVE	242+70	LT	R3-7L	LEFT LANE MUST TURN LEFT	30"X30"	6.25
FORBES AVE	243+20	RT	R3-11B (MOD)	RIGHT LANE BUSES ONLY	30"X36"	7.50
FORBES AVE	243+87	LT	R10-15L (MOD)	TURNING VEHICLES YIELD TO BIKES	30"X30"	6.25
SCHENLEY DRIVE	24+37	RT	R10-6AL	STOP HERE ON RED	24"X30"	5.00
FORBES AVE	245+14	RT	R3-11B (MOD)	RIGHT LANE BUSES ONLY	30"X36"	7.50
FORBES AVE	246+50	LT	R3-8B (MOD)	LANE USE CONTROL SIGN	66"X30"	13.75
FORBES AVE	246+76	RT	R3-8B (MOD)	LANE USE CONTROL SIGN	66"X30"	13.75
FORBES AVE	247+89	RT	R10-15R (MOD)	TURNING VEHICLES YIELD TO BIKES	30"X30"	6.25
BELLEFIELD AVE	51+55	RT	R7-2A	NO PARKING	12"X18"	1.50
				OAKLAND - FORBES AVE TOTAL		176.75

ROAD NAME	PLAN STATION	SIDE	SIGN CODE	DESCRIPTION	SIZE (W x H)	AREA (SF)
FORBES AVE	208+02	LT	R3-5R	RIGHT ONLY	30 "X36 "	7.50
FORBES AVE	208+02	LT	R3-101P	EXCEPT BUSES	24 "X18 "	3.00
FORBES AVE	208+02	LT	R3-5A	THROUGH ARROW ONLY	30 "X36 "	7.50
FORBES AVE	208+38	RT	R3-101P	EXCEPT BUSES	24 "X18 "	3.00
FORBES AVE	209+13	RT	SS-38	UPTOWN LEFT , SOUTH SIDE LEFT	24 "X8 "	1.33
FORBES AVE	209+17	LT	SS-38	UPTOWN LEFT , SOUTH SIDE LEFT	24 "X8 "	1.33
CRAFT AVE	16+38	RT	SS-36	UPTOWN STRAIGHT , SOUTH SIDE STRAIGHT	24 "X8 "	1.33
CRAFT AVE	16+42	LT	SS-36	UPTOWN STRAIGHT , SOUTH SIDE STRAIGHT	24 "X8 "	1.33
FORBES AVE	210+10	LT	SS-37	UPTOWN RIGHT , SOUTH SIDE RIGHT	24 "X8 "	1.33
FORBES AVE	210+18	RT	SS-22	OAKLAND	24 "X18 "	3.00
FORBES AVE	210+18	RT	SS-37	UPTOWN RIGHT , SOUTH SIDE RIGHT	24 "X8 "	1.33
FORBES AVE	215+45	RT	SS-1	EXCEPT RIGHT TURNS	30 "X18 "	3.75
FORBES AVE	219+15	RT	SS-1	EXCEPT RIGHT TURNS	30 "X18 "	3.75
FORBES AVE	220+52	RT	SS-1	EXCEPT RIGHT TURNS	30 "X18 "	3.75
FORBES AVE	222+48	RT	SS-1	EXCEPT RIGHT TURNS	30 "X18 "	3.75
MCKEE PL	13+30	RT	R10-6AL	STOP HERE ON RED	24 "X30 "	5.00
FORBES AVE	224+17	RT	SS-1	EXCEPT RIGHT TURNS	30 "X18 "	3.75
FORBES AVE	226+78	RT	SS-1	EXCEPT RIGHT TURNS	30 "X18 "	3.75
FORBES AVE	228+38	RT	SS-1	EXCEPT RIGHT TURNS	30 "X18 "	3.75
FORBES AVE	234+02	RT	SS-1	EXCEPT RIGHT TURNS	30 "X18 "	3.75
FORBES AVE	235+78	RT	SS-1	EXCEPT RIGHT TURNS	30 "X18 "	3.75
FORBES AVE	243+20	RT	SS-1	EXCEPT RIGHT TURNS	30 "X18 "	3.75
FORBES AVE	245+14	RT	SS-1	EXCEPT RIGHT TURNS	30 "X18 "	3.75
BELLEFIELD AVE	51+55	RT	R7-301	HORIZONTAL LEFT ARROW	12 "X6 "	0.50
OAKLAND - FORBES AVE TOTAL						78.75

ROAD NAME	PLAN STATION	SIDE	SIGN CODE	DESCRIPTION	QTY (EACH)
CRAFT AVE	16+00	RT		STOP HERE ON RED	1
SCHENLEY DR	23+25	RT		ZIPCARS TOW-ZONE	1
SCHENLEY DR	22+75	RT		ZIPCARS TOW-ZONE	1
FORBES AVE	245+11	RT		ONE WAY	1
FORBES AVE	245+14	RT		BEGIN	1
FORBES AVE	247+01	RT		EMERGENCY SNOW ROUTE	1
FORBES AVE	247+69	RT		NO PARKING OR STOPPING	1
				OAKLAND - FORBES AVE TOTAL	7

OAKLAND - FORBES AVE SIGNING TAB 1

 Gulf Tower 707 Grant Street 5th Floor Pittsburgh, PA 15219	 GANNETT FLEMING GANNETT FLEMING, INC. Foster Plaza 8 Suite 400 730 Holiday Drive Pittsburgh, PA. 15220			THE PREPARATION OF THIS DOCUMENT HAS BEEN FINANCED IN PART THROUGH A GRANT FROM THE FEDERAL TRANSIT ADMINISTRATION, U.S. DEPARTMENT OF TRANSPORTATION, UNDER THE URBAN MASS TRANSPORTATION ACT OF 1964, AS AMENDED, FOR THE PORT AUTHORITY OF ALLEGHENY COUNTY, PENNSYLVANIA.	SIGNATURE _____	BRT-001 SIGNING AND PAVEMENT MARKING APPROVED _____ DATE _____	DESIGNED <u>RRH</u>	PORT AUTHORITY OF ALLEGHENY COUNTY PITTSBURGH PENNSYLVANIA	
							DRAWN <u>RRH</u>	BUS RAPID TRANSIT UPTOWN TO OAKLAND SIGNING & PAVEMENT MARKING PLANS SUMMARY OF ROADWAY SIGNS	
							CHECKED <u>JFS</u>		
							IN CHARGE <u>JFS</u>		
NO.	DATE	DESCRIPTION				SCALE AS SHOWN	DWG. NO. SN31	SHT. 641	
REVISIONS									

OPERATOR: "joseph.silich"
FILE PATH: c:\pwworking\aecom\ds16_no\joseph.silich\aecom.com\d0207706\BRT_07_SPM_TAB11.dgn
PLOTTED: 5/12/2023 3:01:24 PM

SUMMARY OF ROADWAY SIGNS

POST MOUNTED SIGNS, TYPE F - RESET

ROAD NAME	PLAN STATION	SIDE	SIGN CODE	DESCRIPTION	QTY (EACH)
CRAFT AVE	16+00	RT		BUS STOP	1
SCHENLEY DR	22+75	RT		NO PARKING EXCEPT ZIPCARS	1
SCHENLEY DR	23+25	RT		NO PARKING EXCEPT ZIPCARS	1
SCHENLEY DR	23+25	RT		NO PARKING	1
FORBES AVE	245+14	RT		BIKE LANE	1
				OAKLAND - FORBES AVE TOTAL	5

POST MOUNTED SIGNS, TYPE B AND TYPE F - REMOVE

ROAD NAME	PLAN STATION	SIDE	SIGN CODE	DESCRIPTION	TYPE B REMOVE	TYPE F REMOVE
FORBES AVE	208+02	LT		OPTIONAL RIGHT TURN		1
FORBES AVE	208+02	LT		OPTIONAL LEFT TURN		1
FORBES AVE	210+26	LT		PAY PARKING	1	
FORBES AVE	210+75	RT		BUS STOP	1	
FORBES AVE	211+00	LT		NO PARKING	1	
FORBES AVE	212+06	LT		NO PARKING	1	
FORBES AVE	213+94	LT		NO PARKING	1	
FORBES AVE	215+91	RT		BUS STOP	1	
FORBES AVE	216+02	LT		NO PARKING	1	
COLTART AVE	13+73	LT		NO PARKING	1	
FORBES AVE	242+90	LT		PAY PARKING	1	
FORBES AVE	245+48	RT		NO PARKING	1	
FORBES AVE	245+64	RT		RESERVED PAY PARKING	1	
FORBES AVE	210+26	LT		NO PARKING		1
FORBES AVE	211+00	LT		PAY PARKING		1
FORBES AVE	211+75	LT		NO PARKING		1
FORBES AVE	212+06	LT		PAY PARKING		1
FORBES AVE	212+91	LT		PAY PARKING		1
FORBES AVE	213+48	LT		NO PARKING		1
FORBES AVE	213+48	LT		PAY PARKING		1
FORBES AVE	213+94	LT		PAY PARKING		1
FORBES AVE	214+72	LT		PAY PARKING		1
FORBES AVE	216+02	LT		PAY PARKING		1
HALKET ST	14+45	RT		BUS STOP		1
FORBES AVE	223+38	RT		BUS STOP		1
FORBES AVE	227+60	RT		BUS STOP		1
FORBES AVE	230+39	RT		BUS STOP		1
FORBES AVE	232+90	RT		BUS STOP		1
OAKLAND AVE	13+72	RT		NO LEFT TURN		1
OAKLAND AVE	13+72	RT		NO PARKING		1
OAKLAND AVE	13+72	RT		BUS STOP		1
FORBES AVE	236+70	RT		BUS STOP		1
FORBES AVE	242+90	LT		EXCEPT SUNDAY		1
FORBES AVE	244+10	RT		BUS STOP		1
SCHENLEY DR	23+45	RT		PAY PARKING		1
SCHENLEY DR	24+43	RT		LANE USE CONTROL	1	
FORBES AVE	245+48	RT		RESERVED PAY PARKING		1
FORBES AVE	247+68	RT		PAY PARKING		1
				OAKLAND - FORBES AVE TOTAL	12	26

OAKLAND - FORBES AVE SIGNING TAB 2



Gulf Tower
707 Grant Street
5th Floor
Pittsburgh, PA 15219



GANNETT FLEMING, INC.
Foster Plaza 8
Suite 400
730 Holiday Drive
Pittsburgh, PA. 15220

NO.	DATE	DESCRIPTION
REVISIONS		

THE PREPARATION OF THIS DOCUMENT HAS BEEN FINANCED IN PART THROUGH A GRANT FROM THE FEDERAL TRANSIT ADMINISTRATION, U.S. DEPARTMENT OF TRANSPORTATION, UNDER THE URBAN MASS TRANSPORTATION ACT OF 1964, AS AMENDED, FOR THE PORT AUTHORITY OF ALLEGHENY COUNTY, PENNSYLVANIA.

SIGNATURE

BRT-001
SIGNING AND
PAVEMENT MARKING


APPROVED

DATE


DESIGNED	RRH
DRAWN	RRH
CHECKED	JFS
IN CHARGE	JFS
DATE	05/15/23
SCALE	AS SHOWN

PORT AUTHORITY OF ALLEGHENY COUNTY PITTSBURGH PENNSYLVANIA	
BUS RAPID TRANSIT UPTOWN TO OAKLAND SIGNING & PAVEMENT MARKING PLANS SUMMARY OF ROADWAY SIGNS	
	CONTRACT NO. BRT-001
	DWG. NO. SN32 SHT. 642


OPERATOR: "joseph.silich" FILE PATH: c:\pwork\ing\acom\ds16_na\joseph.silich\acom\com\40207708\BRT_01_SPM_DET01.dgn PLOTTED: 5/13/2023 7:53:42 PM

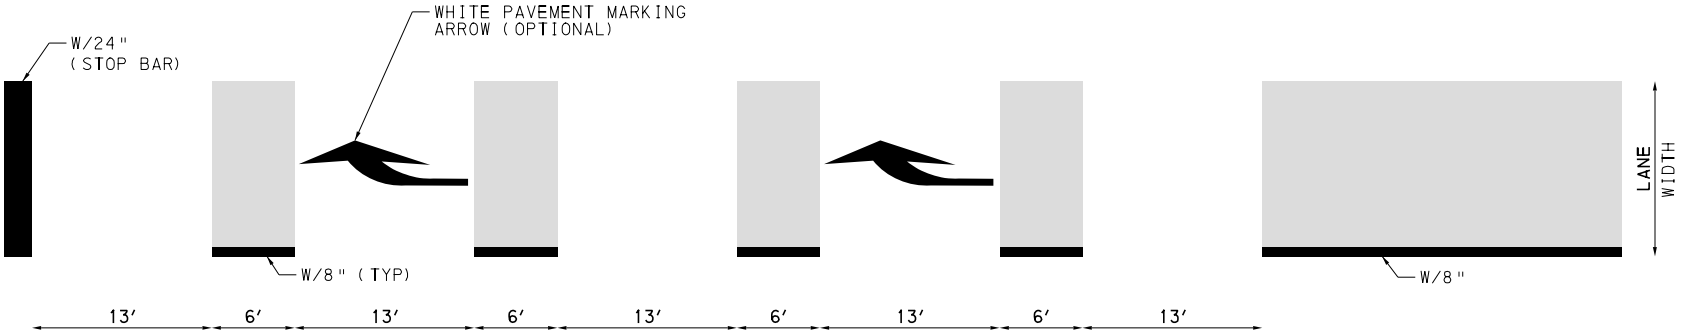


BAT/BUS LANE MARKING DETAIL

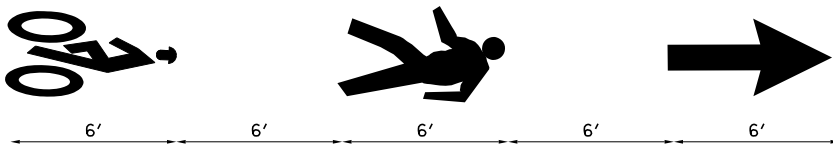


BICYCLE WITH RIDER, PEDESTRIAN, AND ARROW DETAIL

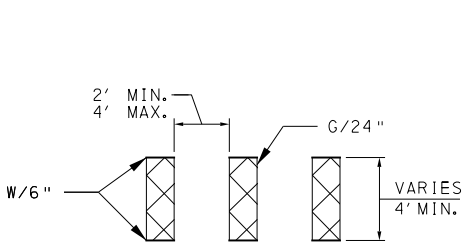


BICYCLE CROSSING ZONE DETAIL

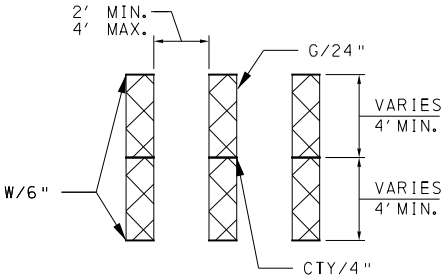


TWO DIRECTION BICYCLE CROSSING ZONE DETAIL

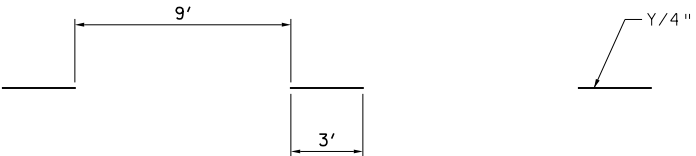


CYCLE TRACK BROKEN YELLOW PAVEMENT MARKING DETAIL

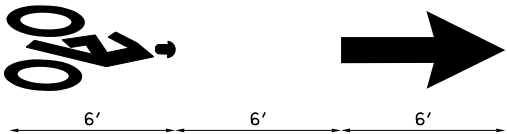


BICYCLE WITH RIDER AND ARROW DETAIL

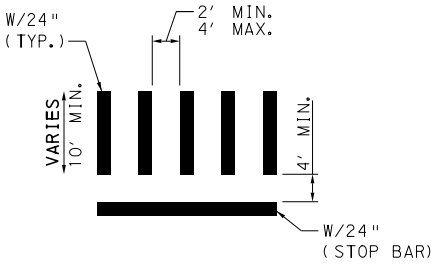


CROSSWALK DETAIL

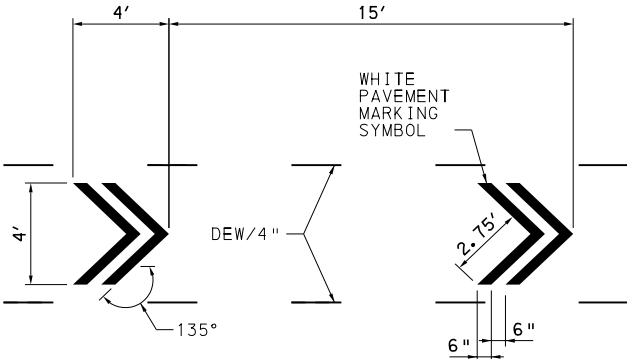

CHEVRON MARKING DETAIL

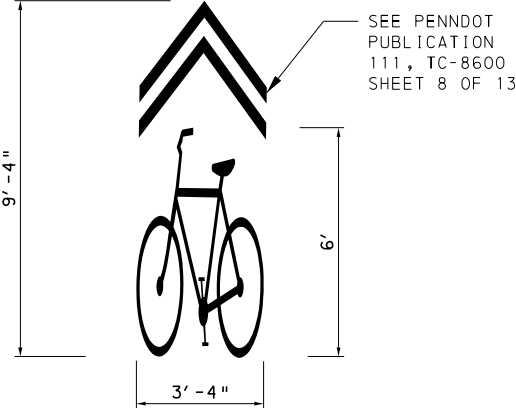

SHARED LANE MARKING DETAIL

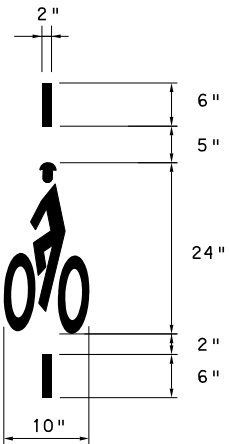

BICYCLE DETECTOR PAVEMENT MARKING DETAIL

AECOM
Gulf Tower
707 Grant Street
5th Floor
Pittsburgh, PA 15219

NO.	DATE	DESCRIPTION	
REVISIONS			

THE PREPARATION OF THIS DOCUMENT HAS BEEN FINANCED IN PART THROUGH A GRANT FROM THE FEDERAL TRANSIT ADMINISTRATION, U.S. DEPARTMENT OF TRANSPORTATION, UNDER THE URBAN MASS TRANSPORTATION ACT OF 1964, AS AMENDED, FOR THE PORT AUTHORITY OF ALLEGHENY COUNTY, PENNSYLVANIA.

SIGNATURE

BRT-001
SIGNING AND
PAVEMENT MARKING

APPROVED

DATE

DESIGNED	DWP
DRAWN	NED
CHECKED	AJR
IN CHARGE	JKM
DATE	05/15/23
SCALE	AS SHOWN

PORT AUTHORITY OF ALLEGHENY COUNTY
PITTSBURGH PENNSYLVANIA

BUS RAPID TRANSIT UPTOWN TO OAKLAND
SIGNING & PAVEMENT MARKING PLANS
DETAILS


Port Authority
connecting people to life™

CONTRACT NO. BRT-001


DWG. NO. SN33

SHT. 643


OPERATOR: "j:\joseph.silich"
FILE PATH: c:\pwworking\acocom\ds16_na\joseph.silich\acocom\40207708\BRT_01_SPM_DET02.dgn
PLOTTED: 5/13/2023 7:53:53 PM

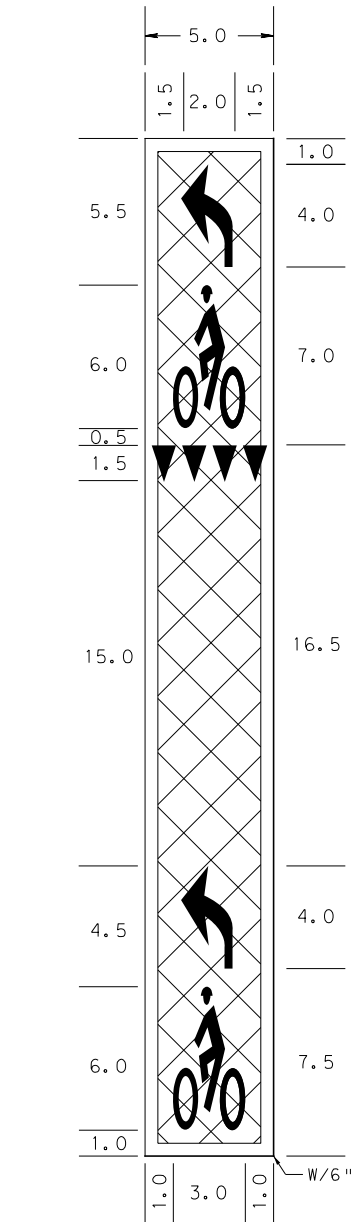


BICYCLE BOX
FORBES/DIAMOND DETAIL

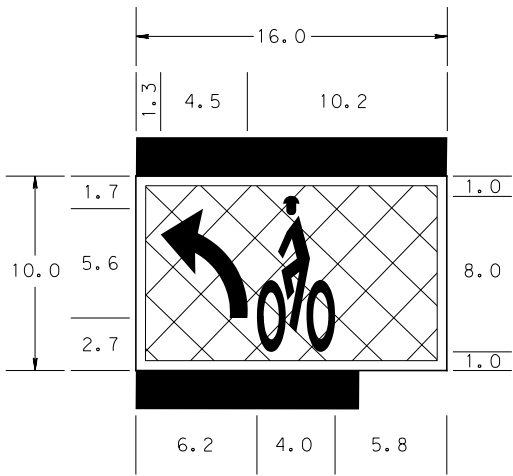


BICYCLE BOX
FORBES/MAGEE DETAIL

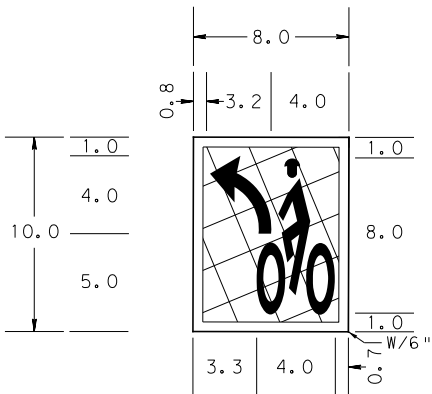


BICYCLE BOX
FORBES/BIGELOW (NW) DETAIL

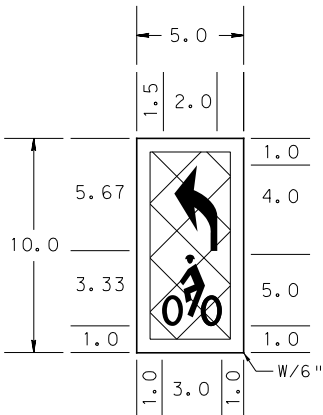


BICYCLE BOX
FORBES/BIGELOW (SW) DETAIL

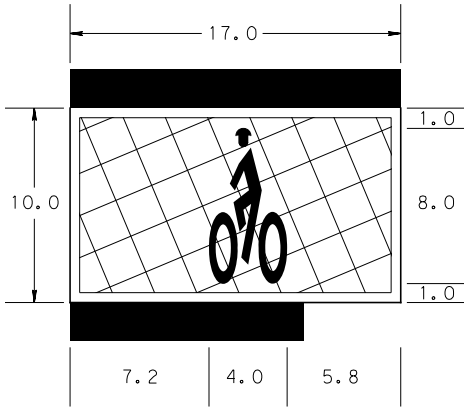


BICYCLE BOX
FORBES/BIGELOW (SE) DETAIL

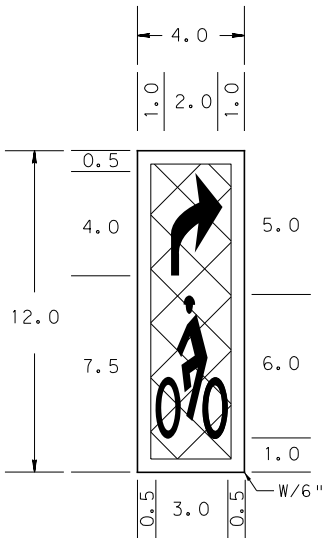

BICYCLE BOX
FIFTH/MAGEE BIKE LANE

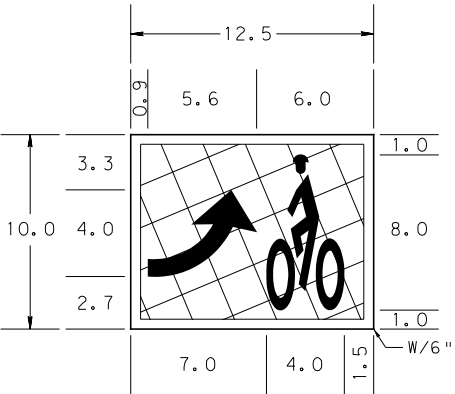

BICYCLE BOX
FIFTH/BELLEFIELD DETAIL

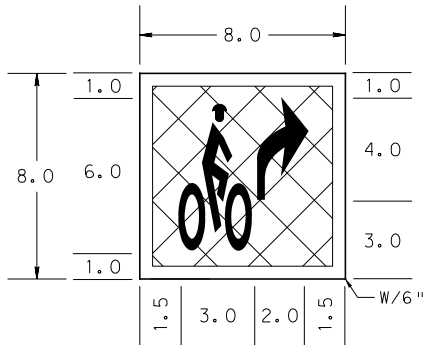

BICYCLE BOX
FORBES/BIRMINGHAM BRIDGE
ON-RAMP DETAIL

AECOM

Gulf Tower
707 Grant Street
5th Floor
Pittsburgh, PA 15219

NO.	DATE	DESCRIPTION
REVISIONS		

THE PREPARATION OF THIS DOCUMENT HAS BEEN FINANCED IN PART THROUGH A GRANT FROM THE FEDERAL TRANSIT ADMINISTRATION, U.S. DEPARTMENT OF TRANSPORTATION, UNDER THE URBAN MASS TRANSPORTATION ACT OF 1964, AS AMENDED, FOR THE PORT AUTHORITY OF ALLEGHENY COUNTY, PENNSYLVANIA.

SIGNATURE

BRT-001
SIGNING AND
PAVEMENT MARKING
APPROVED DATE

DESIGNED	DWP
DRAWN	NED
CHECKED	AJR
IN CHARGE	JKM
DATE	05/15/23
SCALE	AS SHOWN

PORT AUTHORITY OF ALLEGHENY COUNTY
PITTSBURGH PENNSYLVANIA

BUS RAPID TRANSIT UPTOWN TO OAKLAND
SIGNING & PAVEMENT MARKING PLANS
DETAILS


Port Authority
connecting people to life™

CONTRACT NO. BRT-001


DWG. NO. SN34

SHT. 644


OPERATOR: "joseph.silich"
FILE PATH: c:\pwworking\acocom\ds16_na\joseph.silich\acocom\0207708\BRT_01_SPM_DET03.dgn
PLOTTED: 5/13/2023 7:54:11 PM

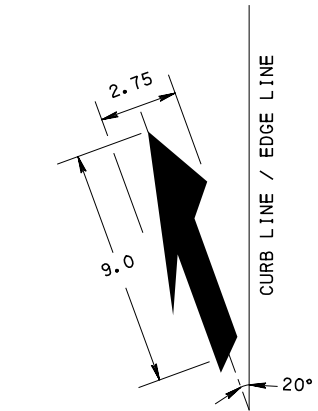

BIKE LANE ENDS
ARROW DETAIL
NOT TO SCALE
REFER TO TC-8600 LANE REDUCTION
TRANSITION ARROW, REDUCE ARROW BY 50%

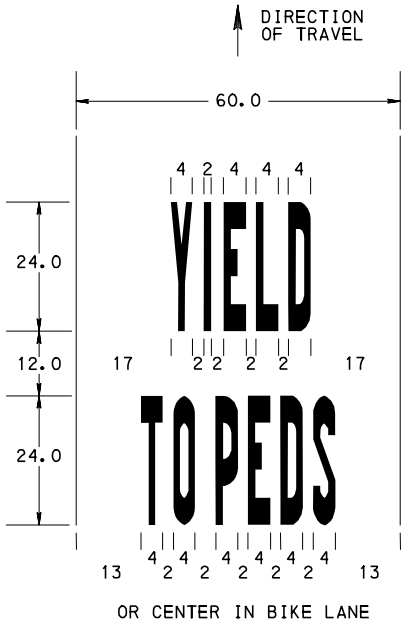

YIELD TO PEDS
PAVEMENT MARKING DETAIL
NOT TO SCALE
OR CENTER IN BIKE LANE

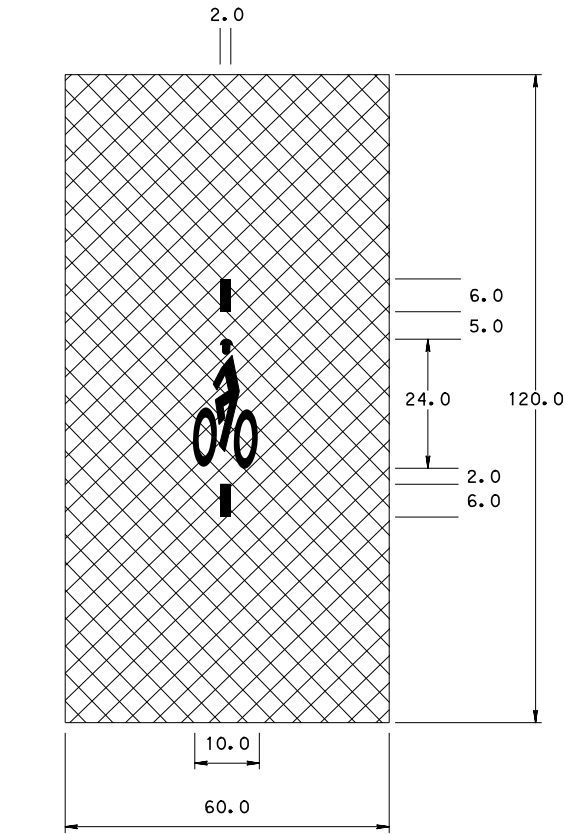

BICYCLE DETECTOR
PAVEMENT MARKING DETAIL
NOT TO SCALE

AECOM
Gulf Tower
707 Grant Street
5th Floor
Pittsburgh, PA 15219

</			


THE PREPARATION OF THIS DOCUMENT HAS BEEN FINANCED IN PART THROUGH A GRANT FROM THE FEDERAL TRANSIT ADMINISTRATION, U.S. DEPARTMENT OF TRANSPORTATION, UNDER THE URBAN MASS TRANSPORTATION ACT OF 1964, AS AMENDED, FOR THE PORT AUTHORITY OF ALLEGHENY COUNTY, PENNSYLVANIA.

SIGNATURE

BRT-001
SIGNING AND
PAVEMENT MARKING
APPROVED
DATE





DESIGNED	DWP
DRAWN	NED
CHECKED	AJR
IN CHARGE	JKM
DATE	05/15/23
SCALE	AS SHOWN

PORT AUTHORITY OF ALLEGHENY COUNTY PITTSBURGH PENNSYLVANIA		
BUS RAPID TRANSIT UPTOWN TO OAKLAND SIGNING & PAVEMENT MARKING PLANS DETAILS		
Port Authority connecting people to life®	CONTRACT NO. BRT-001	
	DWG. NO. SN35	SHT. 645

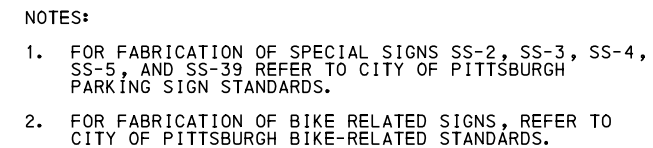












			THE PREPARATION OF THIS DOCUMENT HAS BEEN FINANCED IN PART THROUGH A GRANT FROM THE FEDERAL TRANSIT ADMINISTRATION, U.S. DEPARTMENT OF TRANSPORTATION, UNDER THE URBAN MASS TRANSPORTATION ACT OF 1964, AS AMENDED, FOR THE PORT AUTHORITY OF ALLEGHENY COUNTY, PENNSYLVANIA.	BRT-001 SIGNING AND PAVEMENT MARKING	DESIGNED	DWP	PORT AUTHORITY OF ALLEGHENY COUNTY			
					DRAWN	NED	PITTSBURGH	PENNSYLVANIA		
					CHECKED	AJR	BUS RAPID TRANSIT UPTOWN TO OAKLAND			
					IN CHARGE	JKM	SIGNING & PAVEMENT MARKING PLANS			
					DATE	05/15/23	DETAILS			
					SCALE	AS SHOWN		Port Authority connecting people to life		CONTRACT NO. BRT-001
NO.	DATE	DESCRIPTION			APPROVED	DATE	DWG. NO.	SN36	SHT. 646	
REVISIONS				SIGNATURE						

OPERATOR: "joseph.silich"
FILE PATH: c:\pwork\ing\accom\ds16_na\joseph.silich\accom.com\d0207708\BRT_01_SPM_DET05.dgn
PLOTTED: 5/13/2023 7:54:36 PM

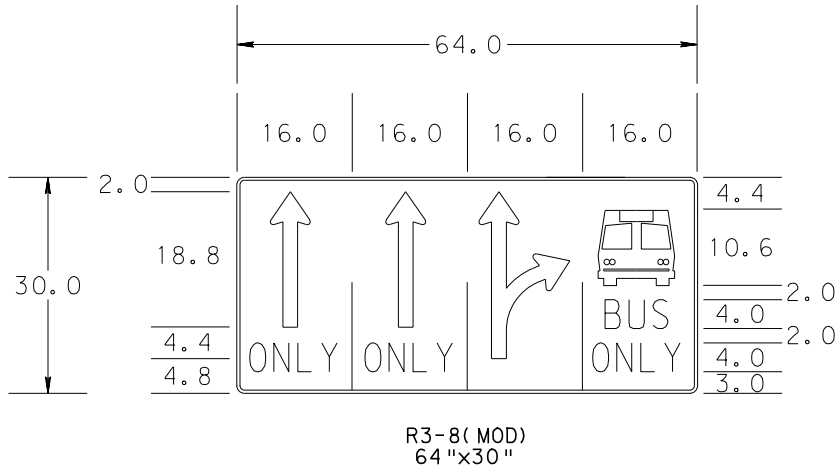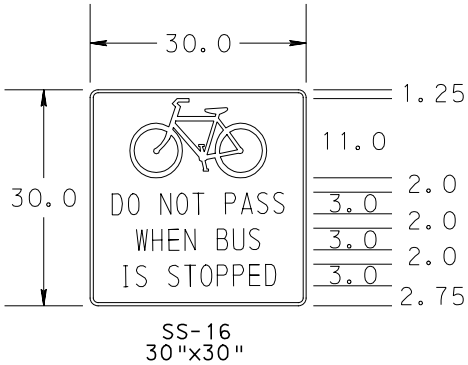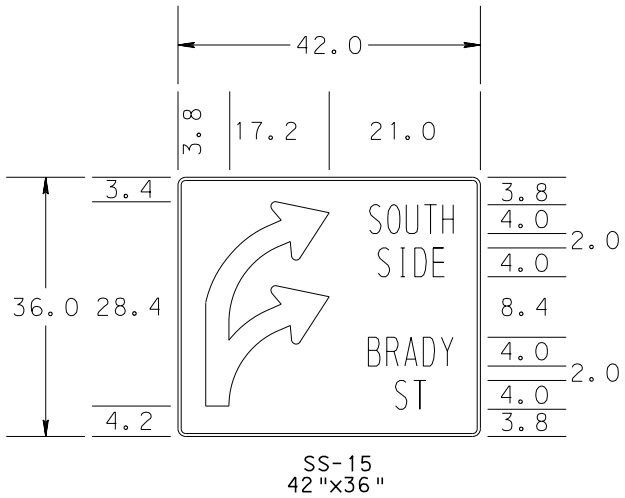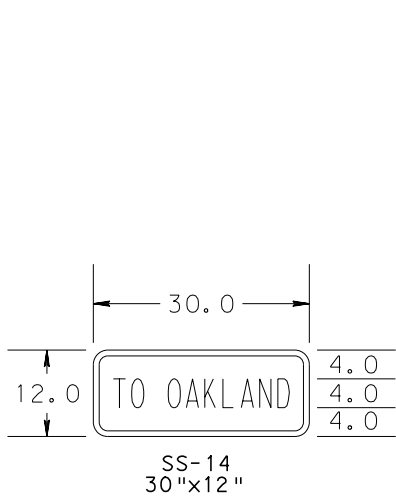

FOR SS-14 AND SS-15, USE A WHITE BORDER,
LEGEND, AND TEXT ON A GREEN BACKGROUND

FOR SS-16 USE A BLACK BORDER,
LEGEND, AND TEXT ON A WHITE BACKGROUND

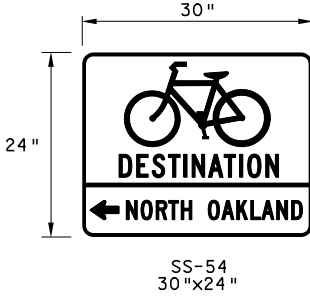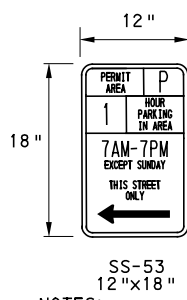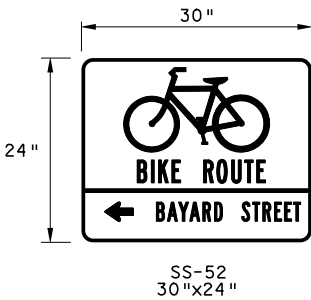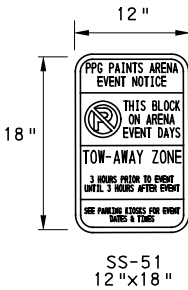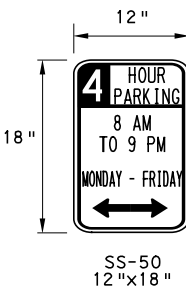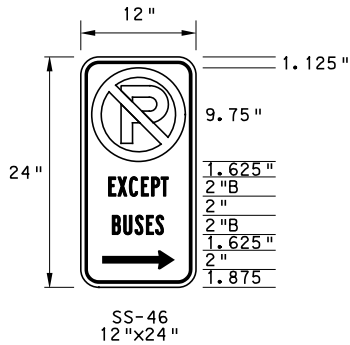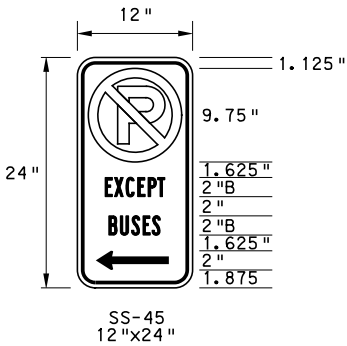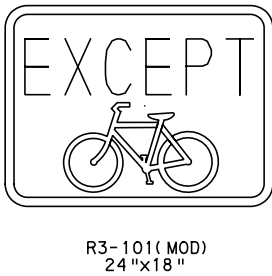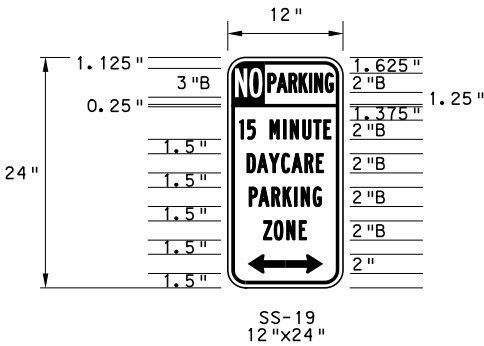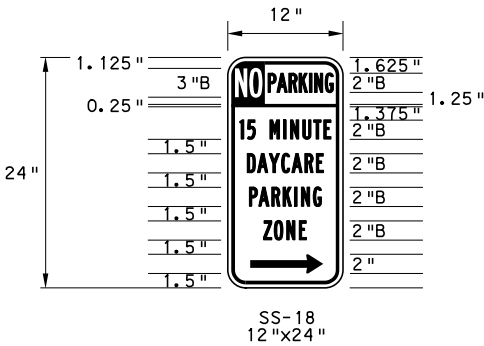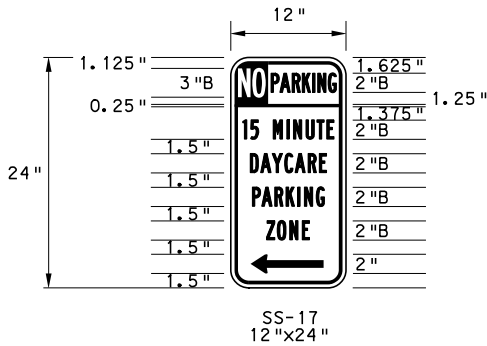

NOTES:
1. FOR FABRICATION OF BIKE RELATED SIGNS, REFER TO CITY OF PITTSBURGH BIKE-RELATED STANDARDS.

AECOM
Gulf Tower
707 Grant Street
5th Floor
Pittsburgh, PA 15219

NO.	DATE	DESCRIPTION
REVISIONS		

THE PREPARATION OF THIS DOCUMENT HAS BEEN FINANCED IN PART THROUGH A GRANT FROM THE FEDERAL TRANSIT ADMINISTRATION, U.S. DEPARTMENT OF TRANSPORTATION, UNDER THE URBAN MASS TRANSPORTATION ACT OF 1964, AS AMENDED, FOR THE PORT AUTHORITY OF ALLEGHENY COUNTY, PENNSYLVANIA.

SIGNATURE























BRT-001
SIGNING AND
PAVEMENT MARKING
APPROVED DATE

DESIGNED	DWP
DRAWN	NED
CHECKED	AJR
IN CHARGE	JKM
DATE	05/15/23
SCALE	AS SHOWN

PORT AUTHORITY OF ALLEGHENY COUNTY PITTSBURGH PENNSYLVANIA		
BUS RAPID TRANSIT UPTOWN TO OAKLAND SIGNING & PAVEMENT MARKING PLANS DETAILS		
Port Authority connecting people to life		CONTRACT NO. BRT-001
DWG. NO.	SN37	SHT. 647

OPERATOR: "joseph.silich" FILE PATH: c:\pwworking\aecom\ds16_na\joseph.silich\aecom.com\d0207708\BRT_01_SPM_DET06.dgn PLOTTED: 5/13/2023 7:54:48 PM

- NOTES:
- FOR ALL SPECIAL SIGNS SHOWN BELOW, USE A WHITE BORDER AND LEGEND ON A GREEN BACKGROUND.
 - FOR FABRICATION OF BIKE RELATED SIGNS, REFER TO CITY OF PITTSBURGH BIKE-RELATED STANDARDS.

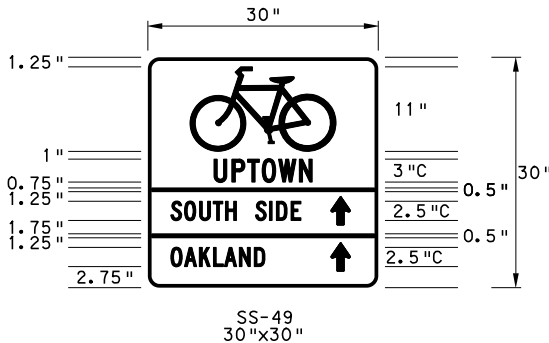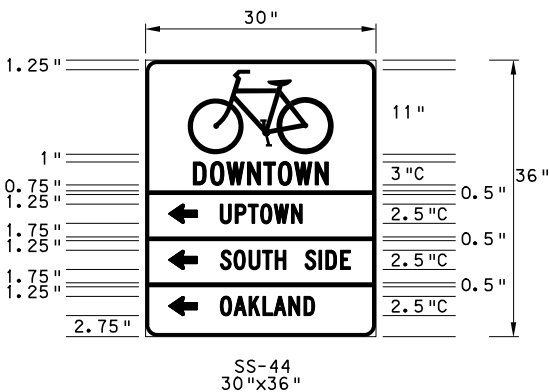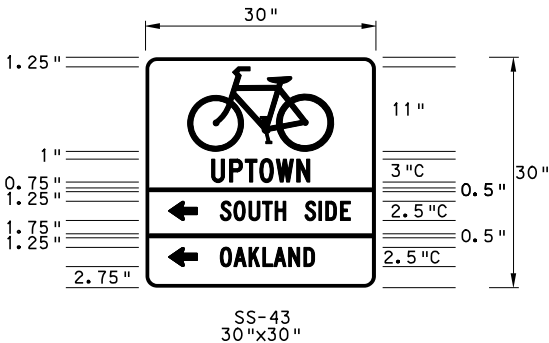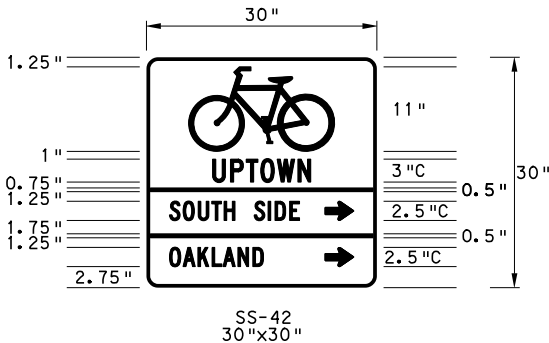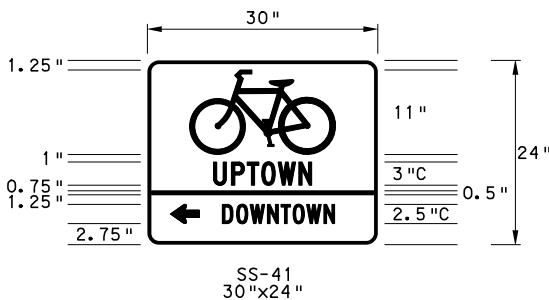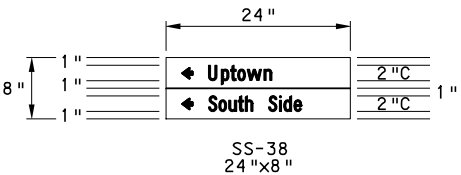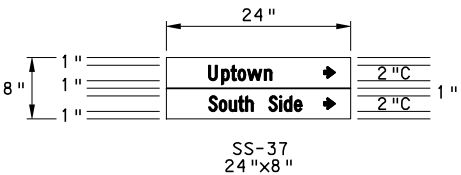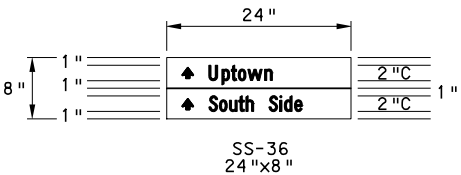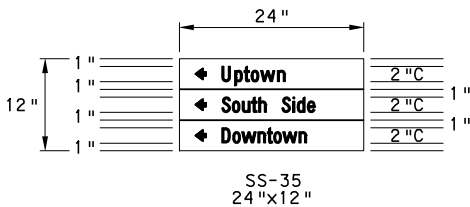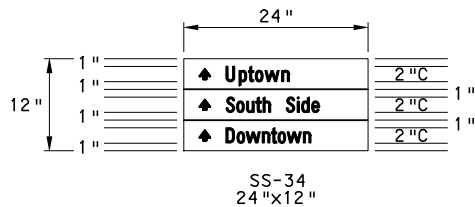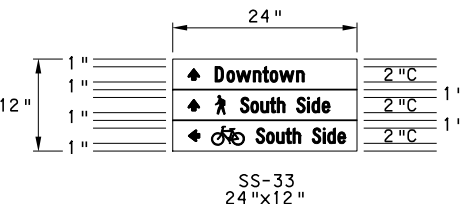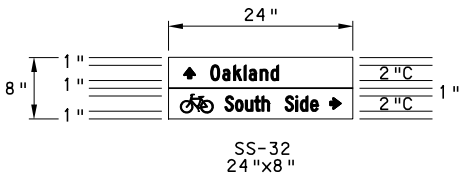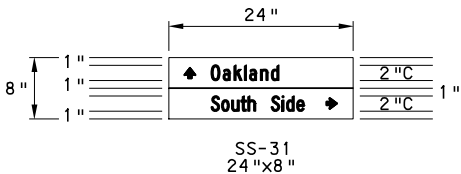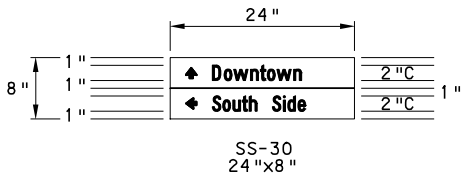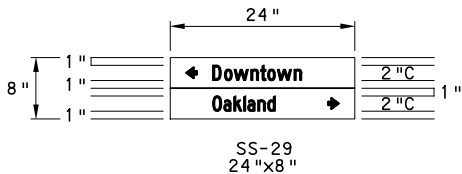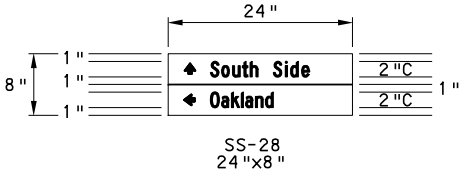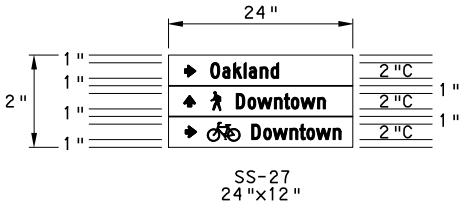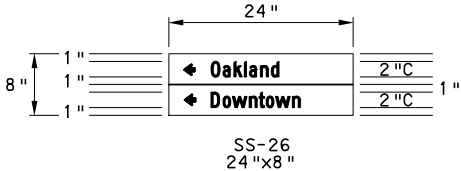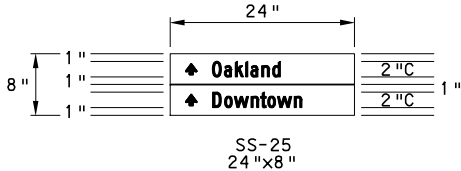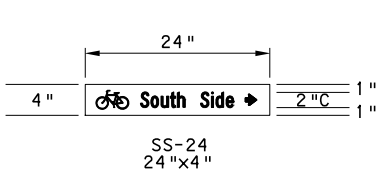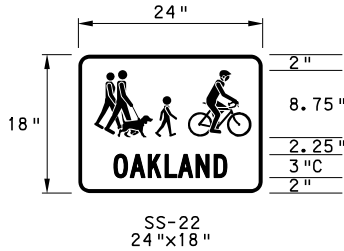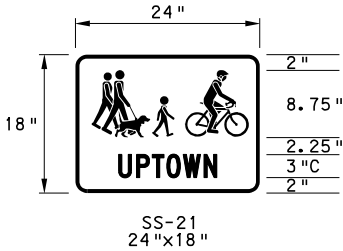

AECOM
Gulf Tower
707 Grant Street
5th Floor
Pittsburgh, PA 15219

NO.	DATE	DESCRIPTION
REVISIONS		

THE PREPARATION OF THIS DOCUMENT HAS BEEN FINANCED IN PART THROUGH A GRANT FROM THE FEDERAL TRANSIT ADMINISTRATION, U.S. DEPARTMENT OF TRANSPORTATION, UNDER THE URBAN MASS TRANSPORTATION ACT OF 1964, AS AMENDED, FOR THE PORT AUTHORITY OF ALLEGHENY COUNTY, PENNSYLVANIA.

SIGNATURE

BRT-001
SIGNING AND
PAVEMENT MARKING
APPROVED DATE

DESIGNED	DWP
DRAWN	NED
CHECKED	AJR
IN CHARGE	JKM
DATE	05/15/23
SCALE	AS SHOWN

PORT AUTHORITY OF ALLEGHENY COUNTY
PITTSBURGH PENNSYLVANIA


BUS RAPID TRANSIT UPTOWN TO OAKLAND
SIGNING & PAVEMENT MARKING PLANS
DETAILS

Port Authority
connecting people to life

CONTRACT NO. BRT-001

DWG. NO. SN38

SHT. 648

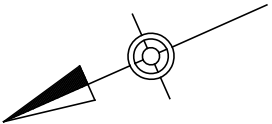


DOUBLETREE BY
HILTON HOTEL & SUITES

BNY MELLON CLIENT
SERVICE CENTER

SCALE


0 20 40 FEET

 


 Gulf Tower 707 Grant Street 5th Floor Pittsburgh, PA 15219				THE PREPARATION OF THIS DOCUMENT HAS BEEN FINANCED IN PART THROUGH A GRANT FROM THE FEDERAL TRANSIT ADMINISTRATION, U.S. DEPARTMENT OF TRANSPORTATION, UNDER THE URBAN MASS TRANSPORTATION ACT OF 1964, AS AMENDED, FOR THE PORT AUTHORITY OF ALLEGHENY COUNTY, PENNSYLVANIA.	BRT-001 SIGNING AND PAVEMENT MARKING	DESIGNED <u>NED</u>	PORT AUTHORITY OF ALLEGHENY COUNTY PITTSBURGH PENNSYLVANIA				
						DRAWN <u>NED</u>	BUS RAPID TRANSIT UPTOWN TO OAKLAND SIGNING & PAVEMENT MARKING PLANS SIXTH AVE - STA 624+50 TO STA 628+50				
						CHECKED <u>AJR</u>					
						IN CHARGE <u>JKM</u>					
						DATE <u>05/15/23</u>	Port Authority connecting people to life			CONTRACT NO. BRT-001	
	NO.	DATE	DESCRIPTION			SCALE				DWG. NO. SN39	
	REVISIONS		AS SHOWN	SIGNATURE _____		APPROVED _____ DATE _____					

PLOTTED: 5/13/2023 7:55:08 PM

OPERATOR: "joseph.silich"
FILE PATH: c:\pwork\ing\acom.ds16_na\joseph.silich\acomp\020707\BRT_01_SPM_SHT12.dgn

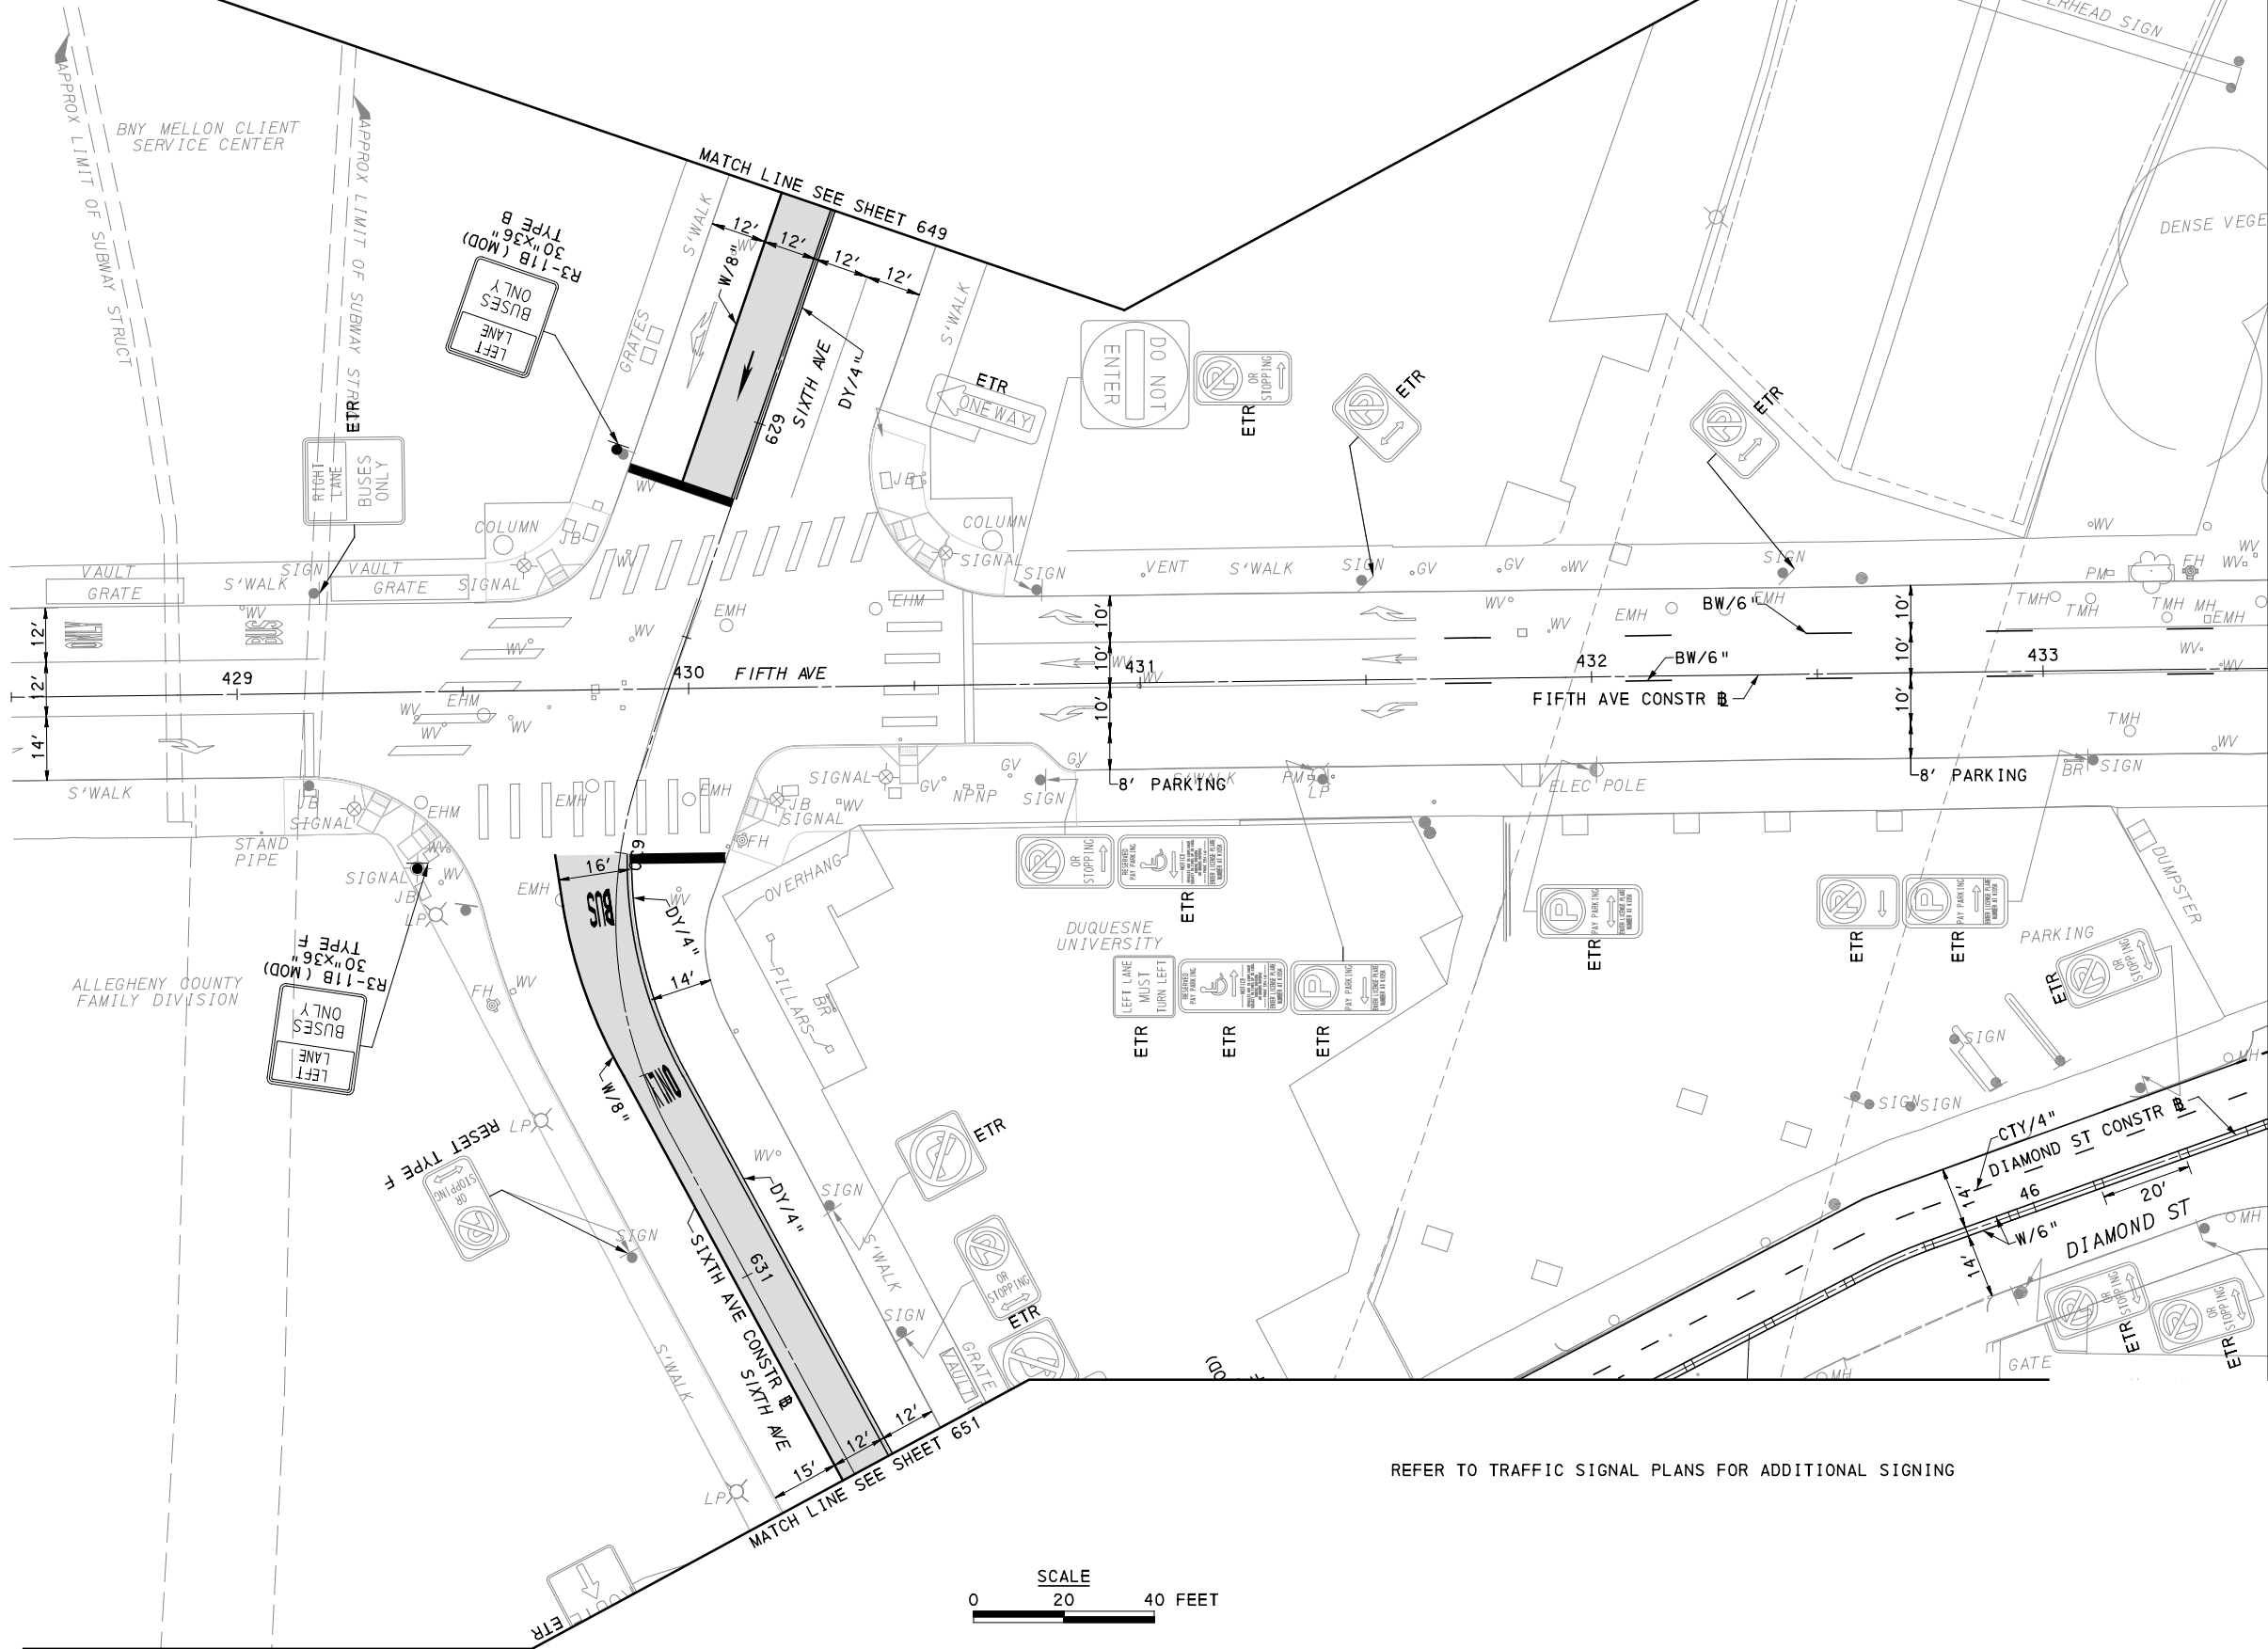

REFER TO TRAFFIC SIGNAL PLANS FOR ADDITIONAL SIGNING

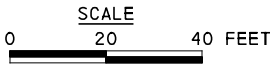

Gulf Tower
707 Grant Street
5th Floor
Pittsburgh, PA 15219

NO.	DATE	DESCRIPTION
REVISIONS		

THE PREPARATION OF THIS DOCUMENT HAS BEEN FINANCED IN PART THROUGH A GRANT FROM THE FEDERAL TRANSIT ADMINISTRATION, U.S. DEPARTMENT OF TRANSPORTATION, UNDER THE URBAN MASS TRANSPORTATION ACT OF 1964, AS AMENDED, FOR THE PORT AUTHORITY OF ALLEGHENY COUNTY, PENNSYLVANIA.

SIGNATURE


BRT-001
SIGNING AND
PAVEMENT MARKING

APPROVED

DATE

DESIGNED	NED
DRAWN	NED
CHECKED	AJR
IN CHARGE	JKM
DATE	05/15/23
SCALE	AS SHOWN

PORT AUTHORITY OF ALLEGHENY COUNTY PITTSBURGH PENNSYLVANIA		
BUS RAPID TRANSIT UPTOWN TO OAKLAND SIGNING & PAVEMENT MARKING PLANS FIFTH AVE - STA 428+50 TO STA 433+50		
Port Authority connecting people to life	CONTRACT NO. BRT-001	
	DWG. NO. SN40	SHT. 650

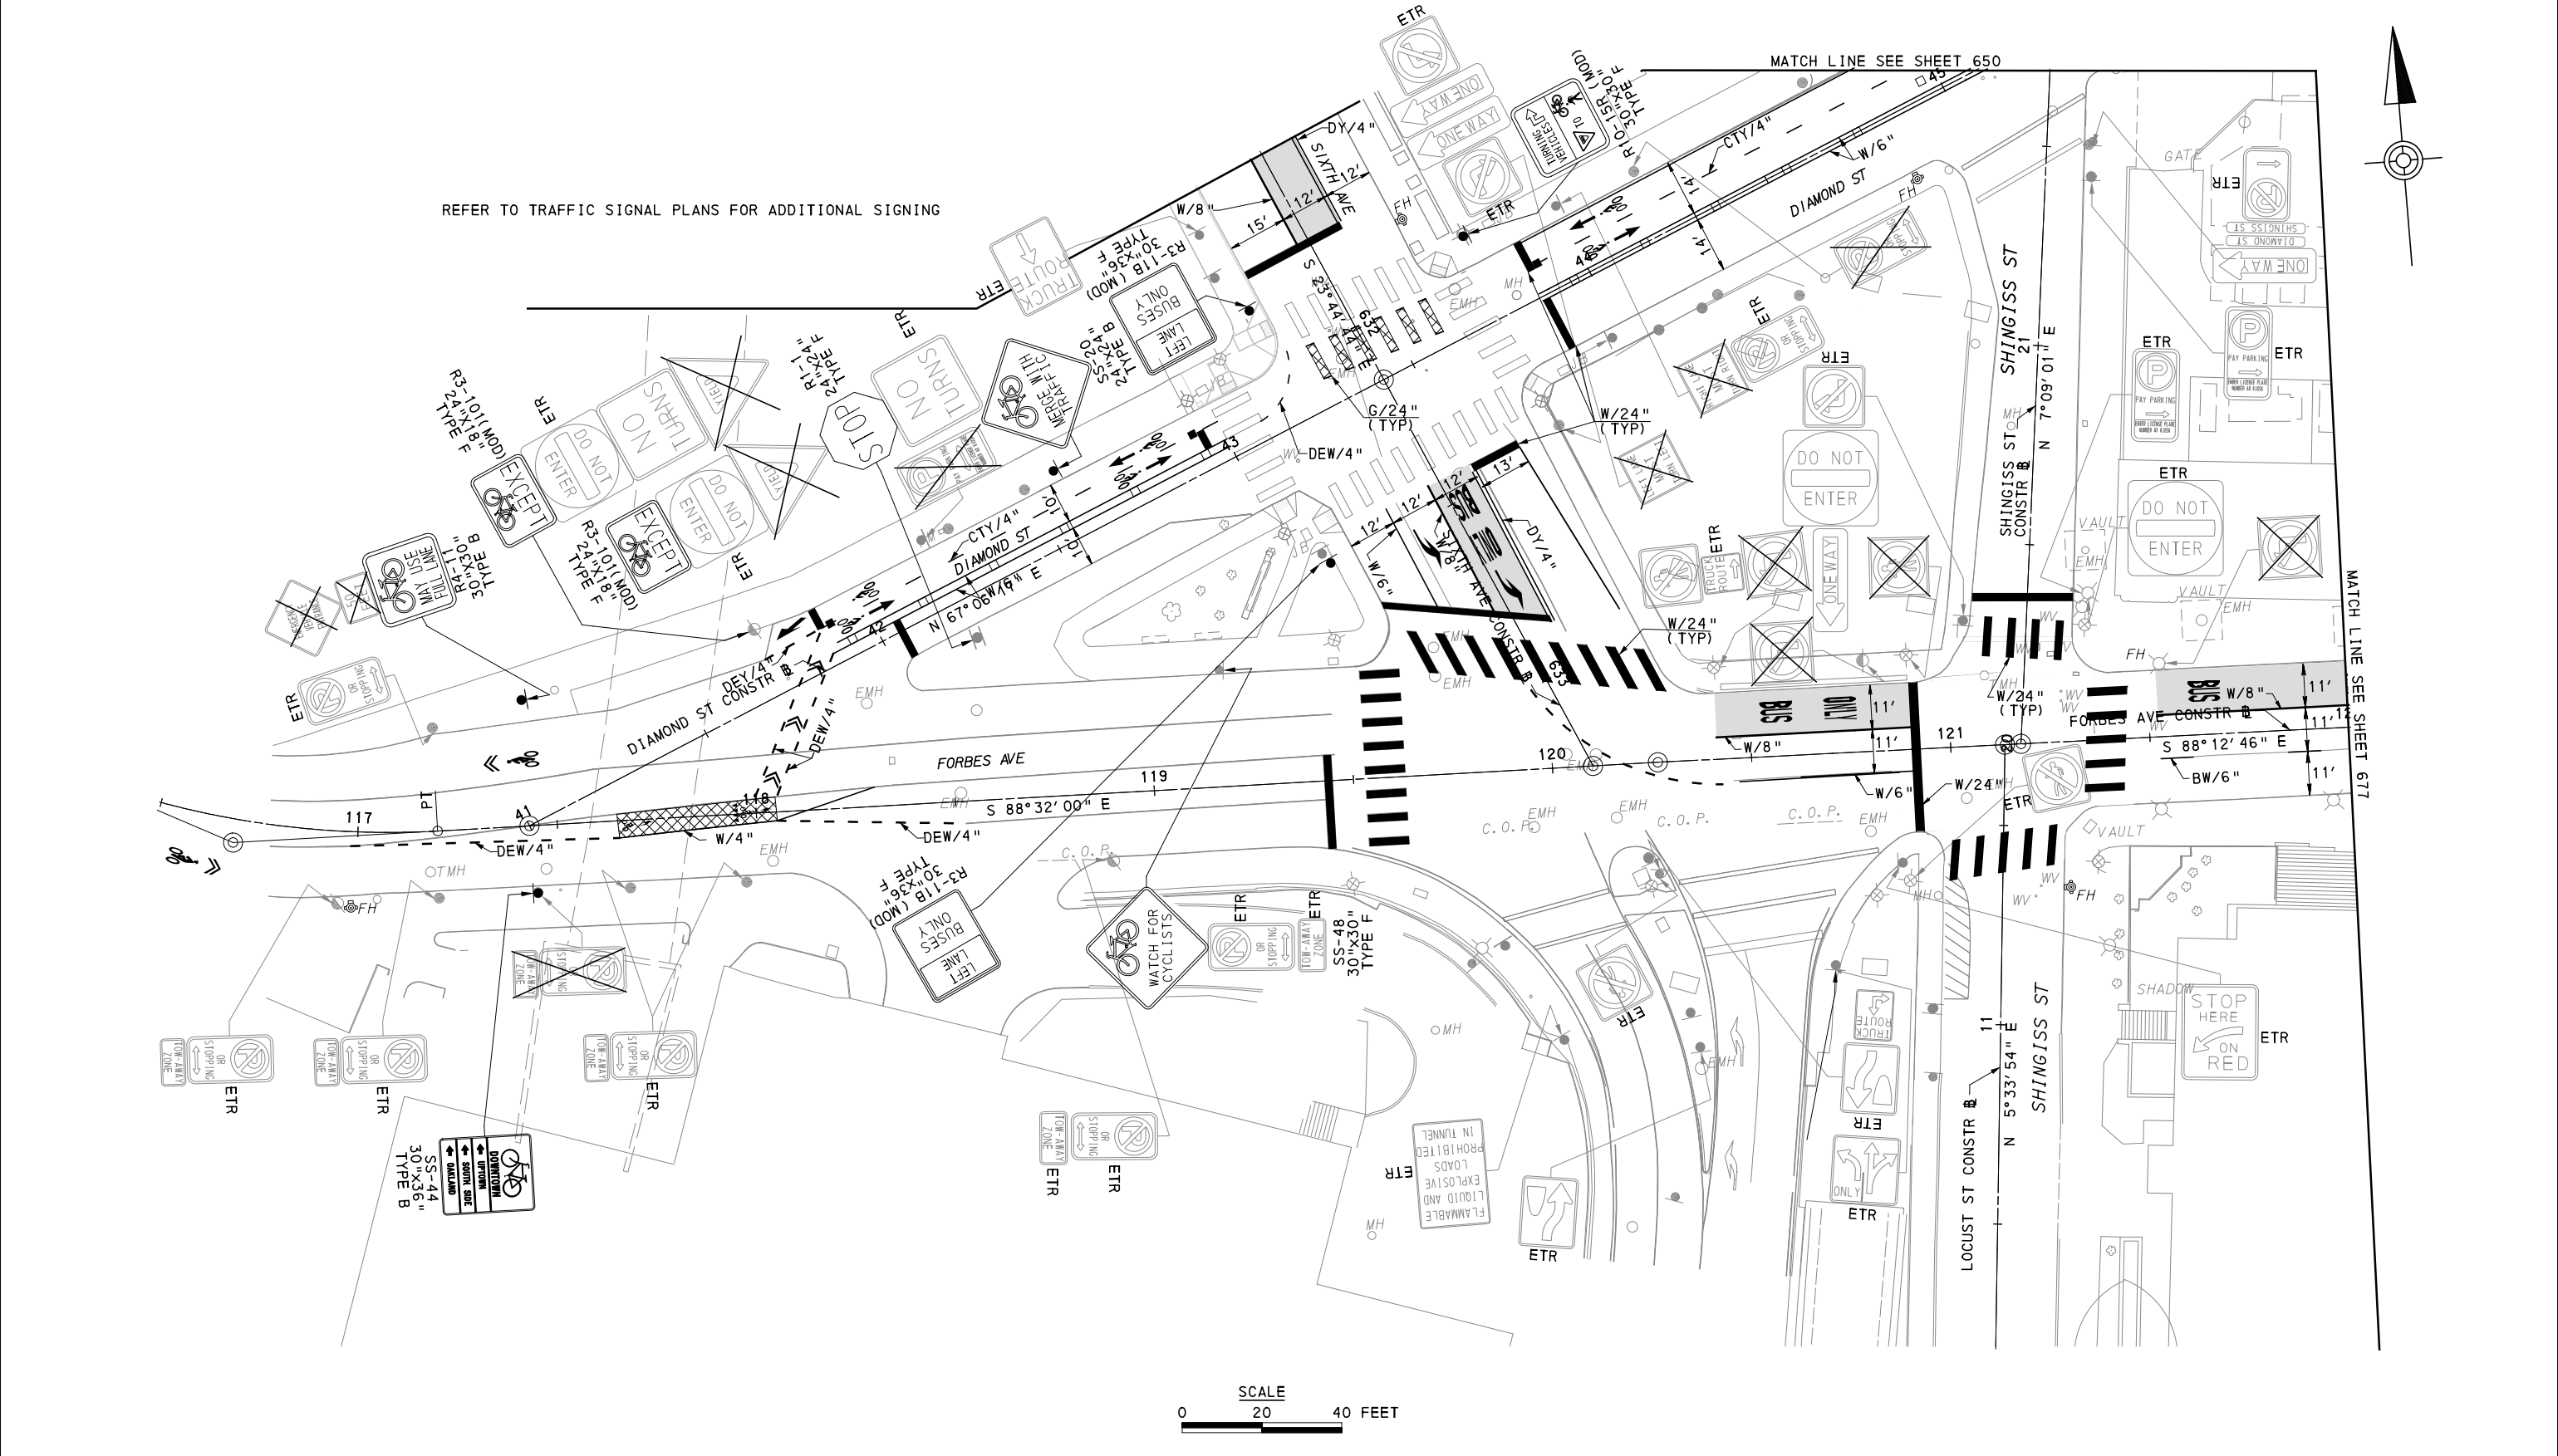

AECOM
Gulf Tower
707 Grant Street
5th Floor
Pittsburgh, PA 15219

NO.	DATE	DESCRIPTION
REVISIONS		



THE PREPARATION OF THIS DOCUMENT HAS BEEN FINANCED IN PART THROUGH A GRANT FROM THE FEDERAL TRANSIT ADMINISTRATION, U.S. DEPARTMENT OF TRANSPORTATION, UNDER THE URBAN MASS TRANSPORTATION ACT OF 1964, AS AMENDED, FOR THE PORT AUTHORITY OF ALLEGHENY COUNTY, PENNSYLVANIA.

SIGNATURE

SIGNING AND PAVEMENT MARKING
APPROVED DATE


DESIGNED	NED
DRAWN	NED
CHECKED	AJR
IN CHARGE	JKM
DATE	03/12/21
SCALE	AS SHOWN

PORT AUTHORITY OF ALLEGHENY COUNTY PITTSBURGH PENNSYLVANIA		
BUS RAPID TRANSIT ROADWAY SIGNING & PAVEMENT MARKING PLANS SIXTH AVE - STA 631+50 TO STA 633+24		
Port Authority connecting people to life	CONTRACT NO. BRT-001	
	DWG. NO. SN41	SHT. 651

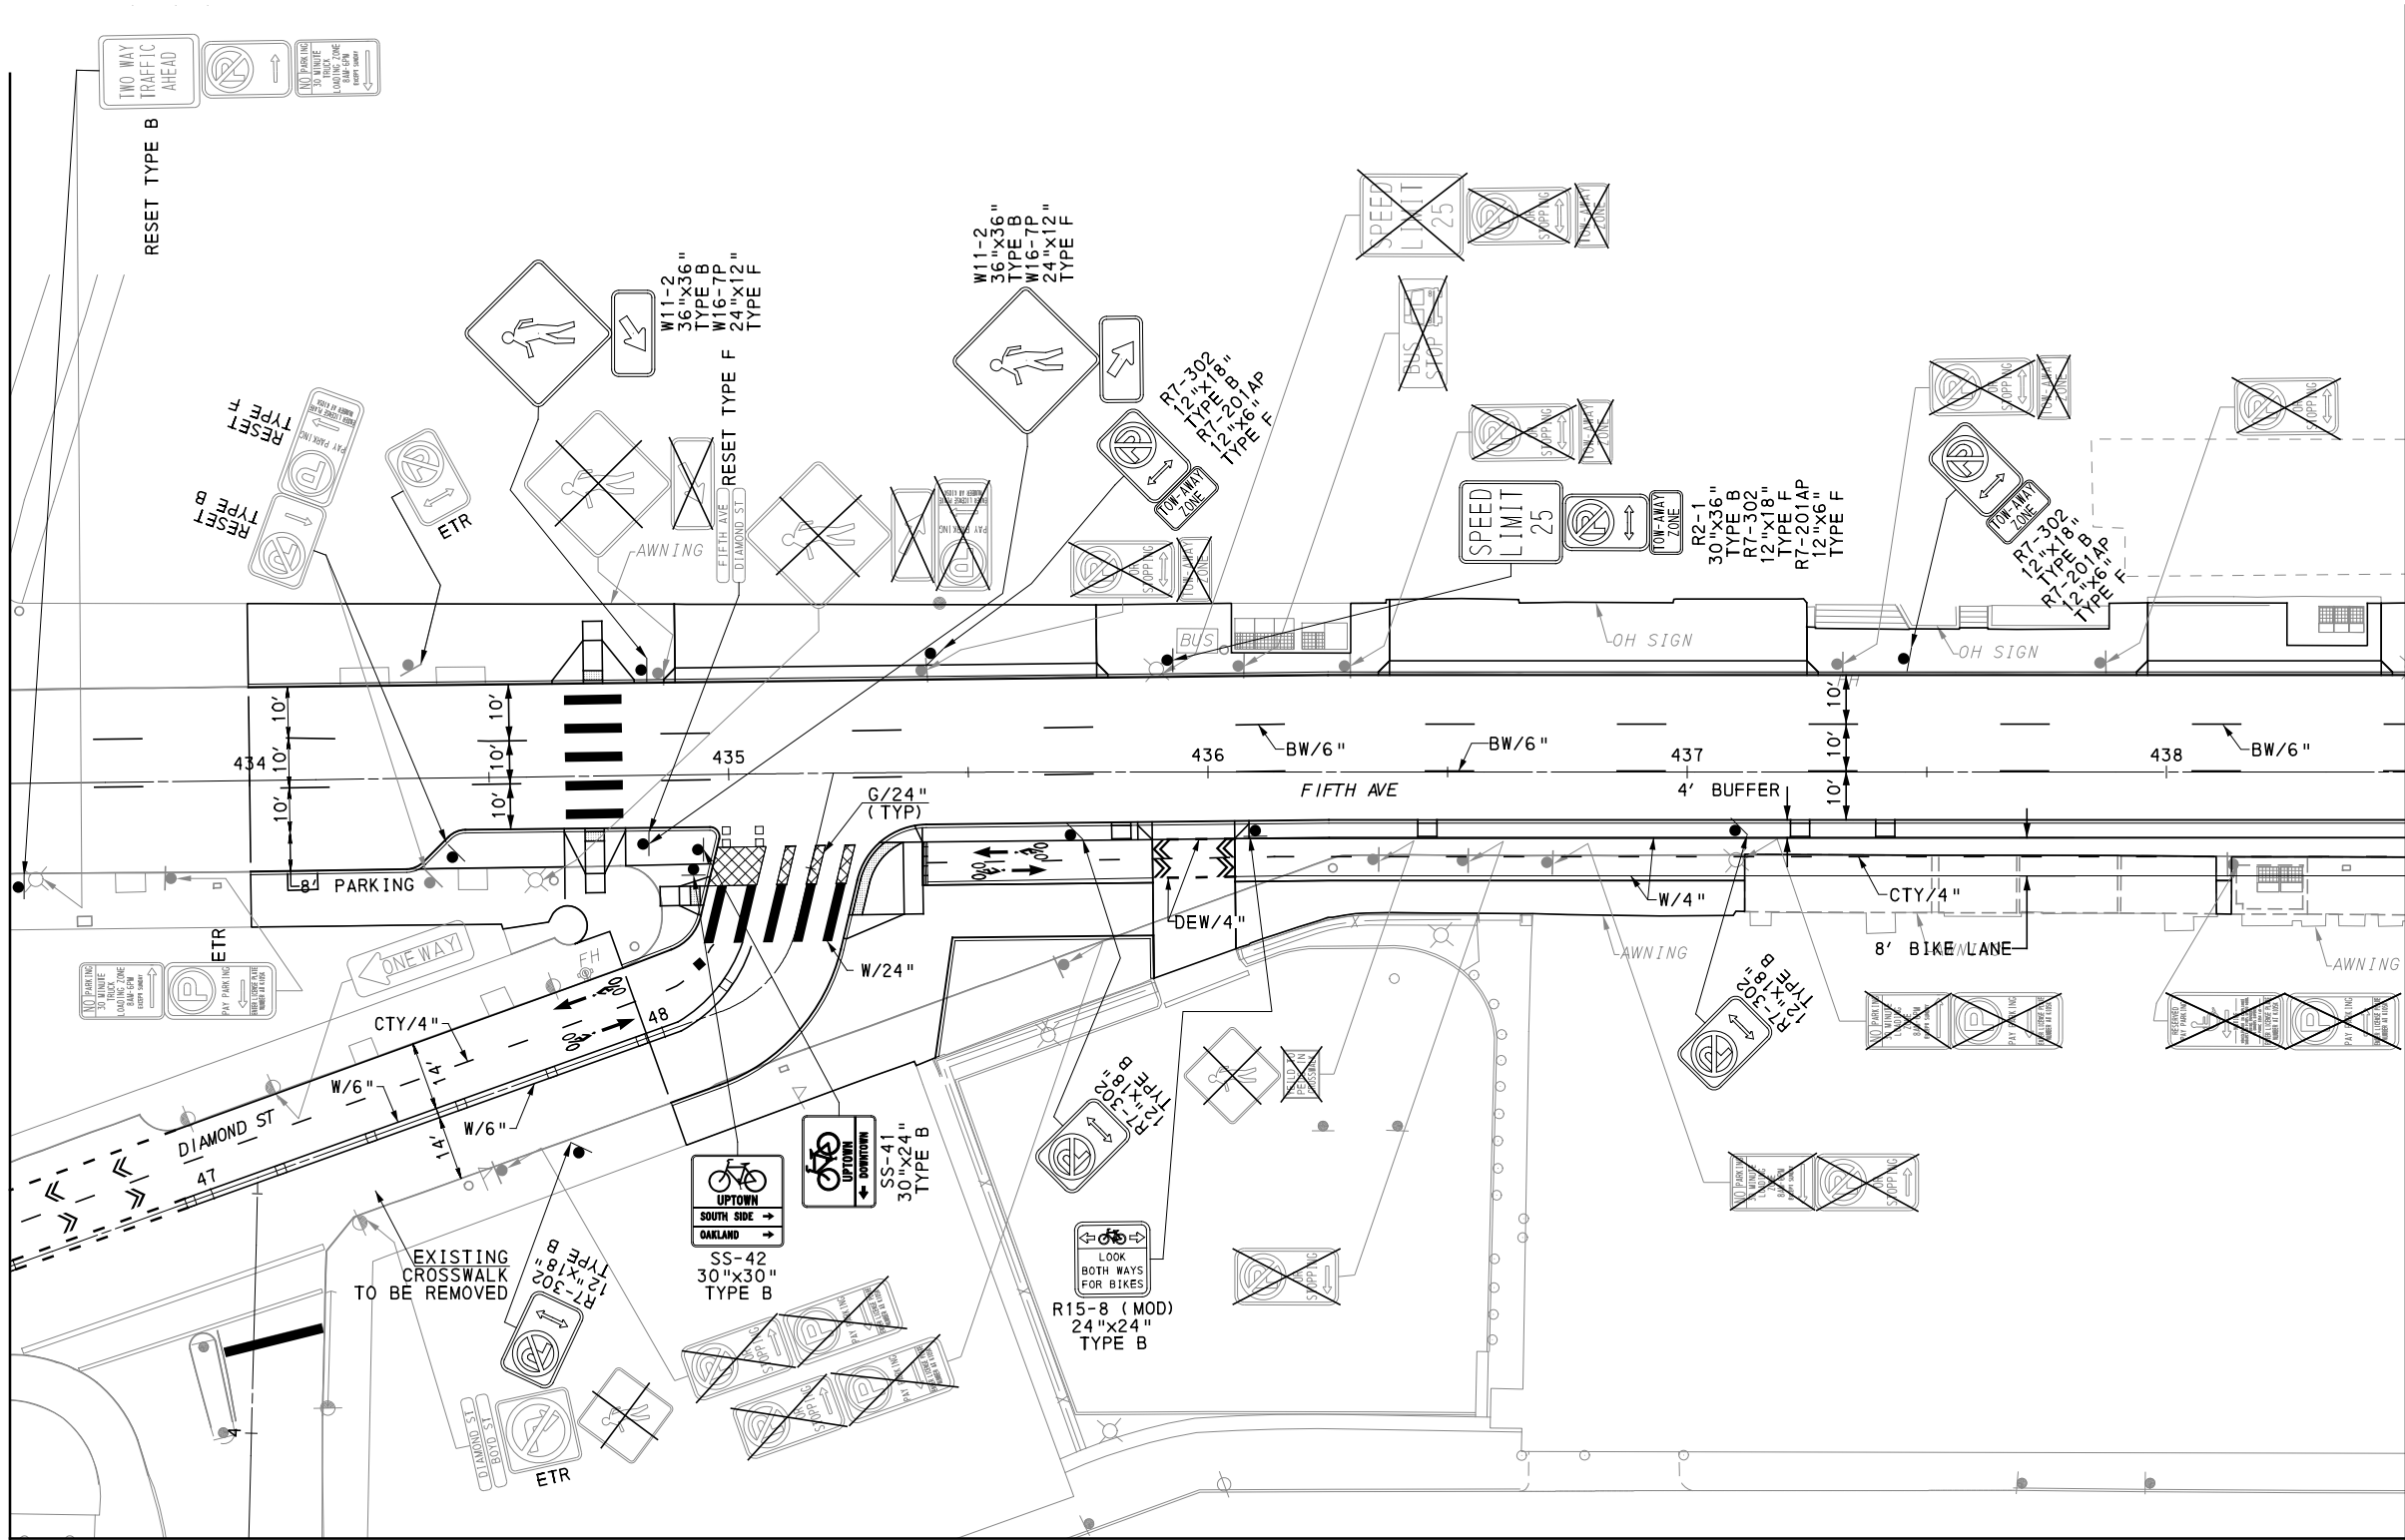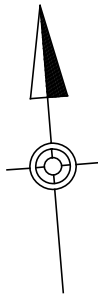

MATCH LINE SEE SHEET 677

MATCH LINE SEE SHEET 653

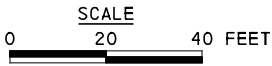

Gulf Tower
707 Grant Street
5th Floor
Pittsburgh, PA 15219

NO.	DATE	DESCRIPTION
REVISIONS		

THE PREPARATION OF THIS DOCUMENT HAS BEEN FINANCED IN PART THROUGH A GRANT FROM THE FEDERAL TRANSIT ADMINISTRATION, U.S. DEPARTMENT OF TRANSPORTATION, UNDER THE URBAN MASS TRANSPORTATION ACT OF 1964, AS AMENDED, FOR THE PORT AUTHORITY OF ALLEGHENY COUNTY, PENNSYLVANIA.

SIGNATURE


BRT-001
SIGNING AND
PAVEMENT MARKING

APPROVED

DATE

DESIGNED	DWP
DRAWN	NED
CHECKED	AJR
IN CHARGE	JKM
DATE	05/15/23
SCALE	AS SHOWN

FOR ROADWAY PLAN SEE SHEET 366		
PORT AUTHORITY OF ALLEGHENY COUNTY PITTSBURGH PENNSYLVANIA		
BUS RAPID TRANSIT UPTOWN TO OAKLAND SIGNING & PAVEMENT MARKING PLANS FIFTH AVE - STA 433+50 TO STA 438+50		
Port Authority connecting people to life	CONTRACT NO. BRT-001	
	DWG. NO. SN42	SHT. 652

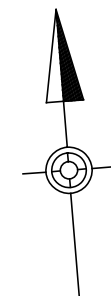

SCALE

0 20 40 FEET

A horizontal scale bar with a black rectangular fill. It has tick marks at 0, 20, and 40 feet. The text "0", "20", and "40 FEET" is positioned above the bar. The word "SCALE" is centered above the bar and underlined.

Gulf Tower
707 Grant Street
5th Floor
Pittsburgh, PA 15219


THE PREPARATION OF THIS DOCUMENT HAS BEEN FINANCED IN PART THROUGH A GRANT FROM THE FEDERAL TRANSIT ADMINISTRATION, U.S. DEPARTMENT OF TRANSPORTATION, UNDER THE URBAN MASS TRANSPORTATION ACT OF 1964, AS AMENDED, FOR THE PORT AUTHORITY OF ALLEGHENY COUNTY, PENNSYLVANIA.

BRT-001
SIGNING AND
PAVEMENT MARKING


PORT AUTHORITY OF ALLEGHENY COUNTY
PITTSBURGH **PENNSYLVANIA**

BUS RAPID TRANSIT UPTOWN TO OAKLAND
SIGNING & PAVEMENT MARKING PLANS
FIFTH AVE - STA 438+50 TO STA 443+50

OPERATOR: "joseph.silich"
FILE PATH: c:\pwork\ing\acocom\ds16_na\joseph.silich\acocom\40207707\BRT_01_SPM_SHT16.dgn
PLOTTED: 5/13/2023 7:58:40 PM

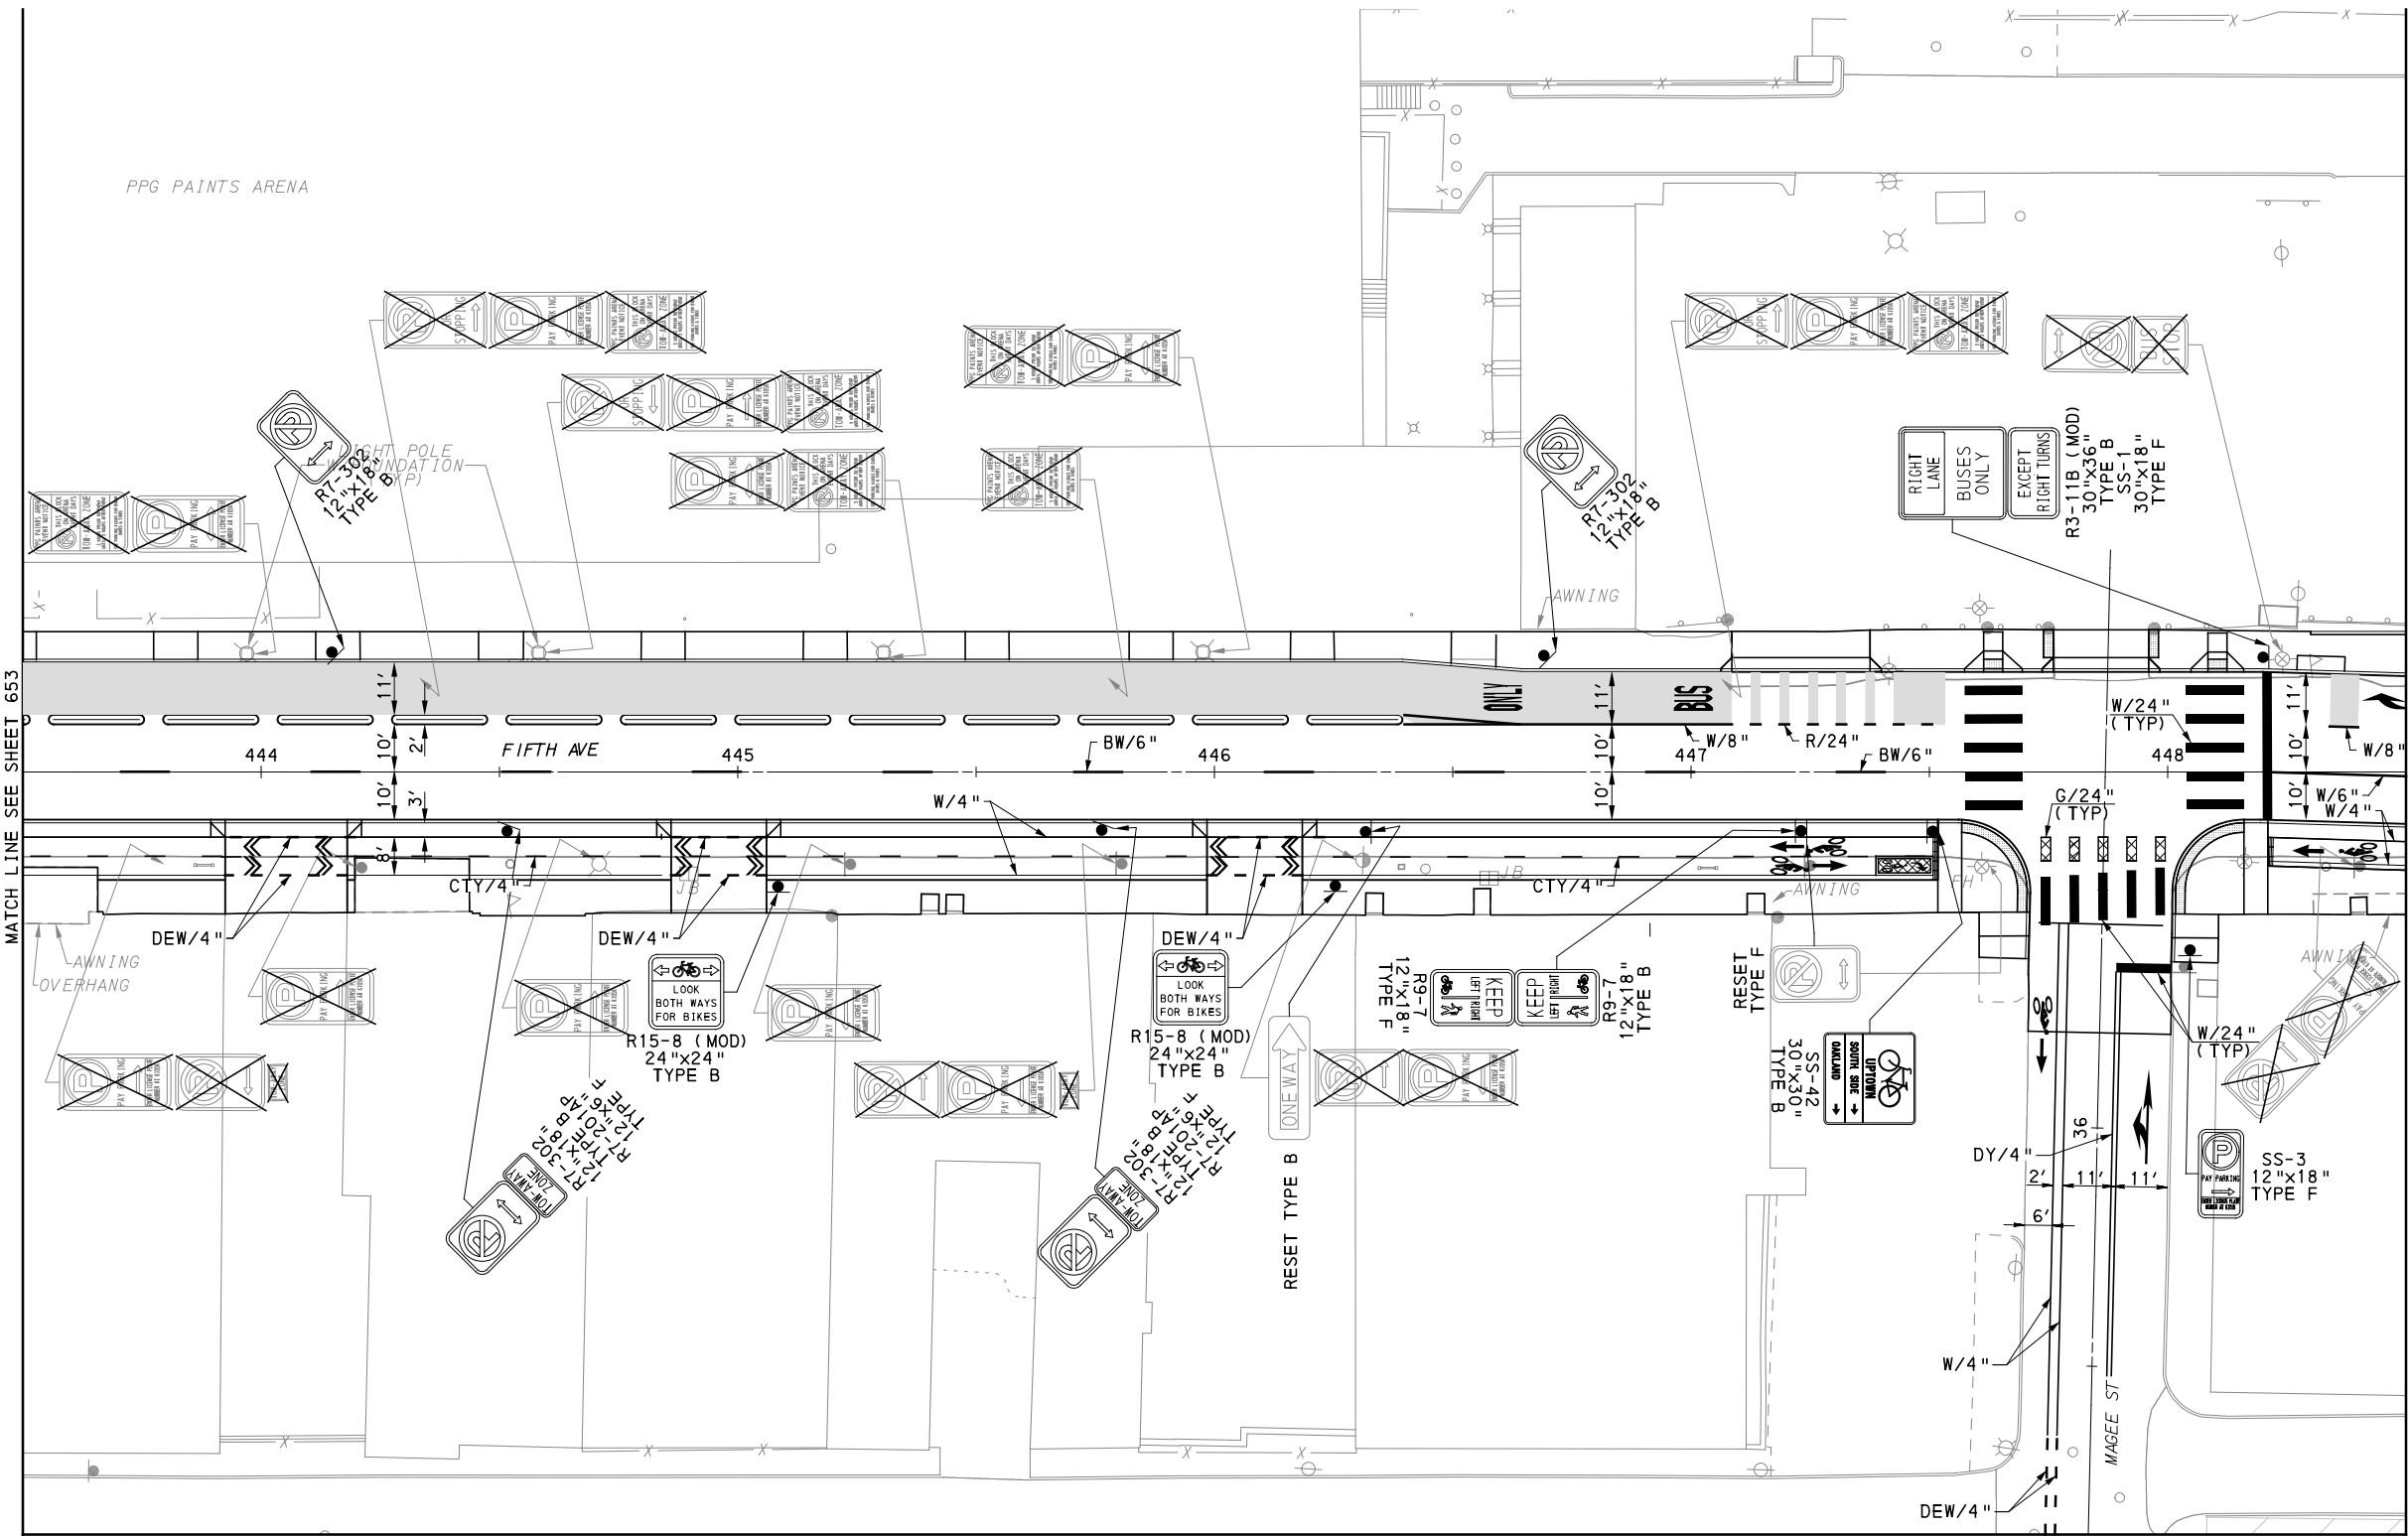

MATCH LINE SEE SHEET 679

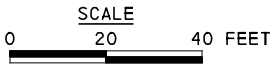

Gulf Tower
707 Grant Street
5th Floor
Pittsburgh, PA 15219

NO.	DATE	DESCRIPTION
REVISIONS		


THE PREPARATION OF THIS DOCUMENT HAS BEEN FINANCED IN PART THROUGH A GRANT FROM THE FEDERAL TRANSIT ADMINISTRATION, U.S. DEPARTMENT OF TRANSPORTATION, UNDER THE URBAN MASS TRANSPORTATION ACT OF 1964, AS AMENDED, FOR THE PORT AUTHORITY OF ALLEGHENY COUNTY, PENNSYLVANIA.

SIGNATURE


BRT-001
SIGNING AND
PAVEMENT MARKING
APPROVED DATE

DESIGNED	DWP
DRAWN	NED
CHECKED	AJR
IN CHARGE	JKM
DATE	05/15/23
SCALE	AS SHOWN

FOR ROADWAY PLAN SEE SHEET 368		
PORT AUTHORITY OF ALLEGHENY COUNTY PITTSBURGH PENNSYLVANIA		
BUS RAPID TRANSIT UPTOWN TO OAKLAND SIGNING & PAVEMENT MARKING PLANS FIFTH AVE - STA 443+50 TO STA 448+50		
Port Authority connecting people to life	CONTRACT NO. BRT-001	
	DWG. NO. SN44	SHT. 654

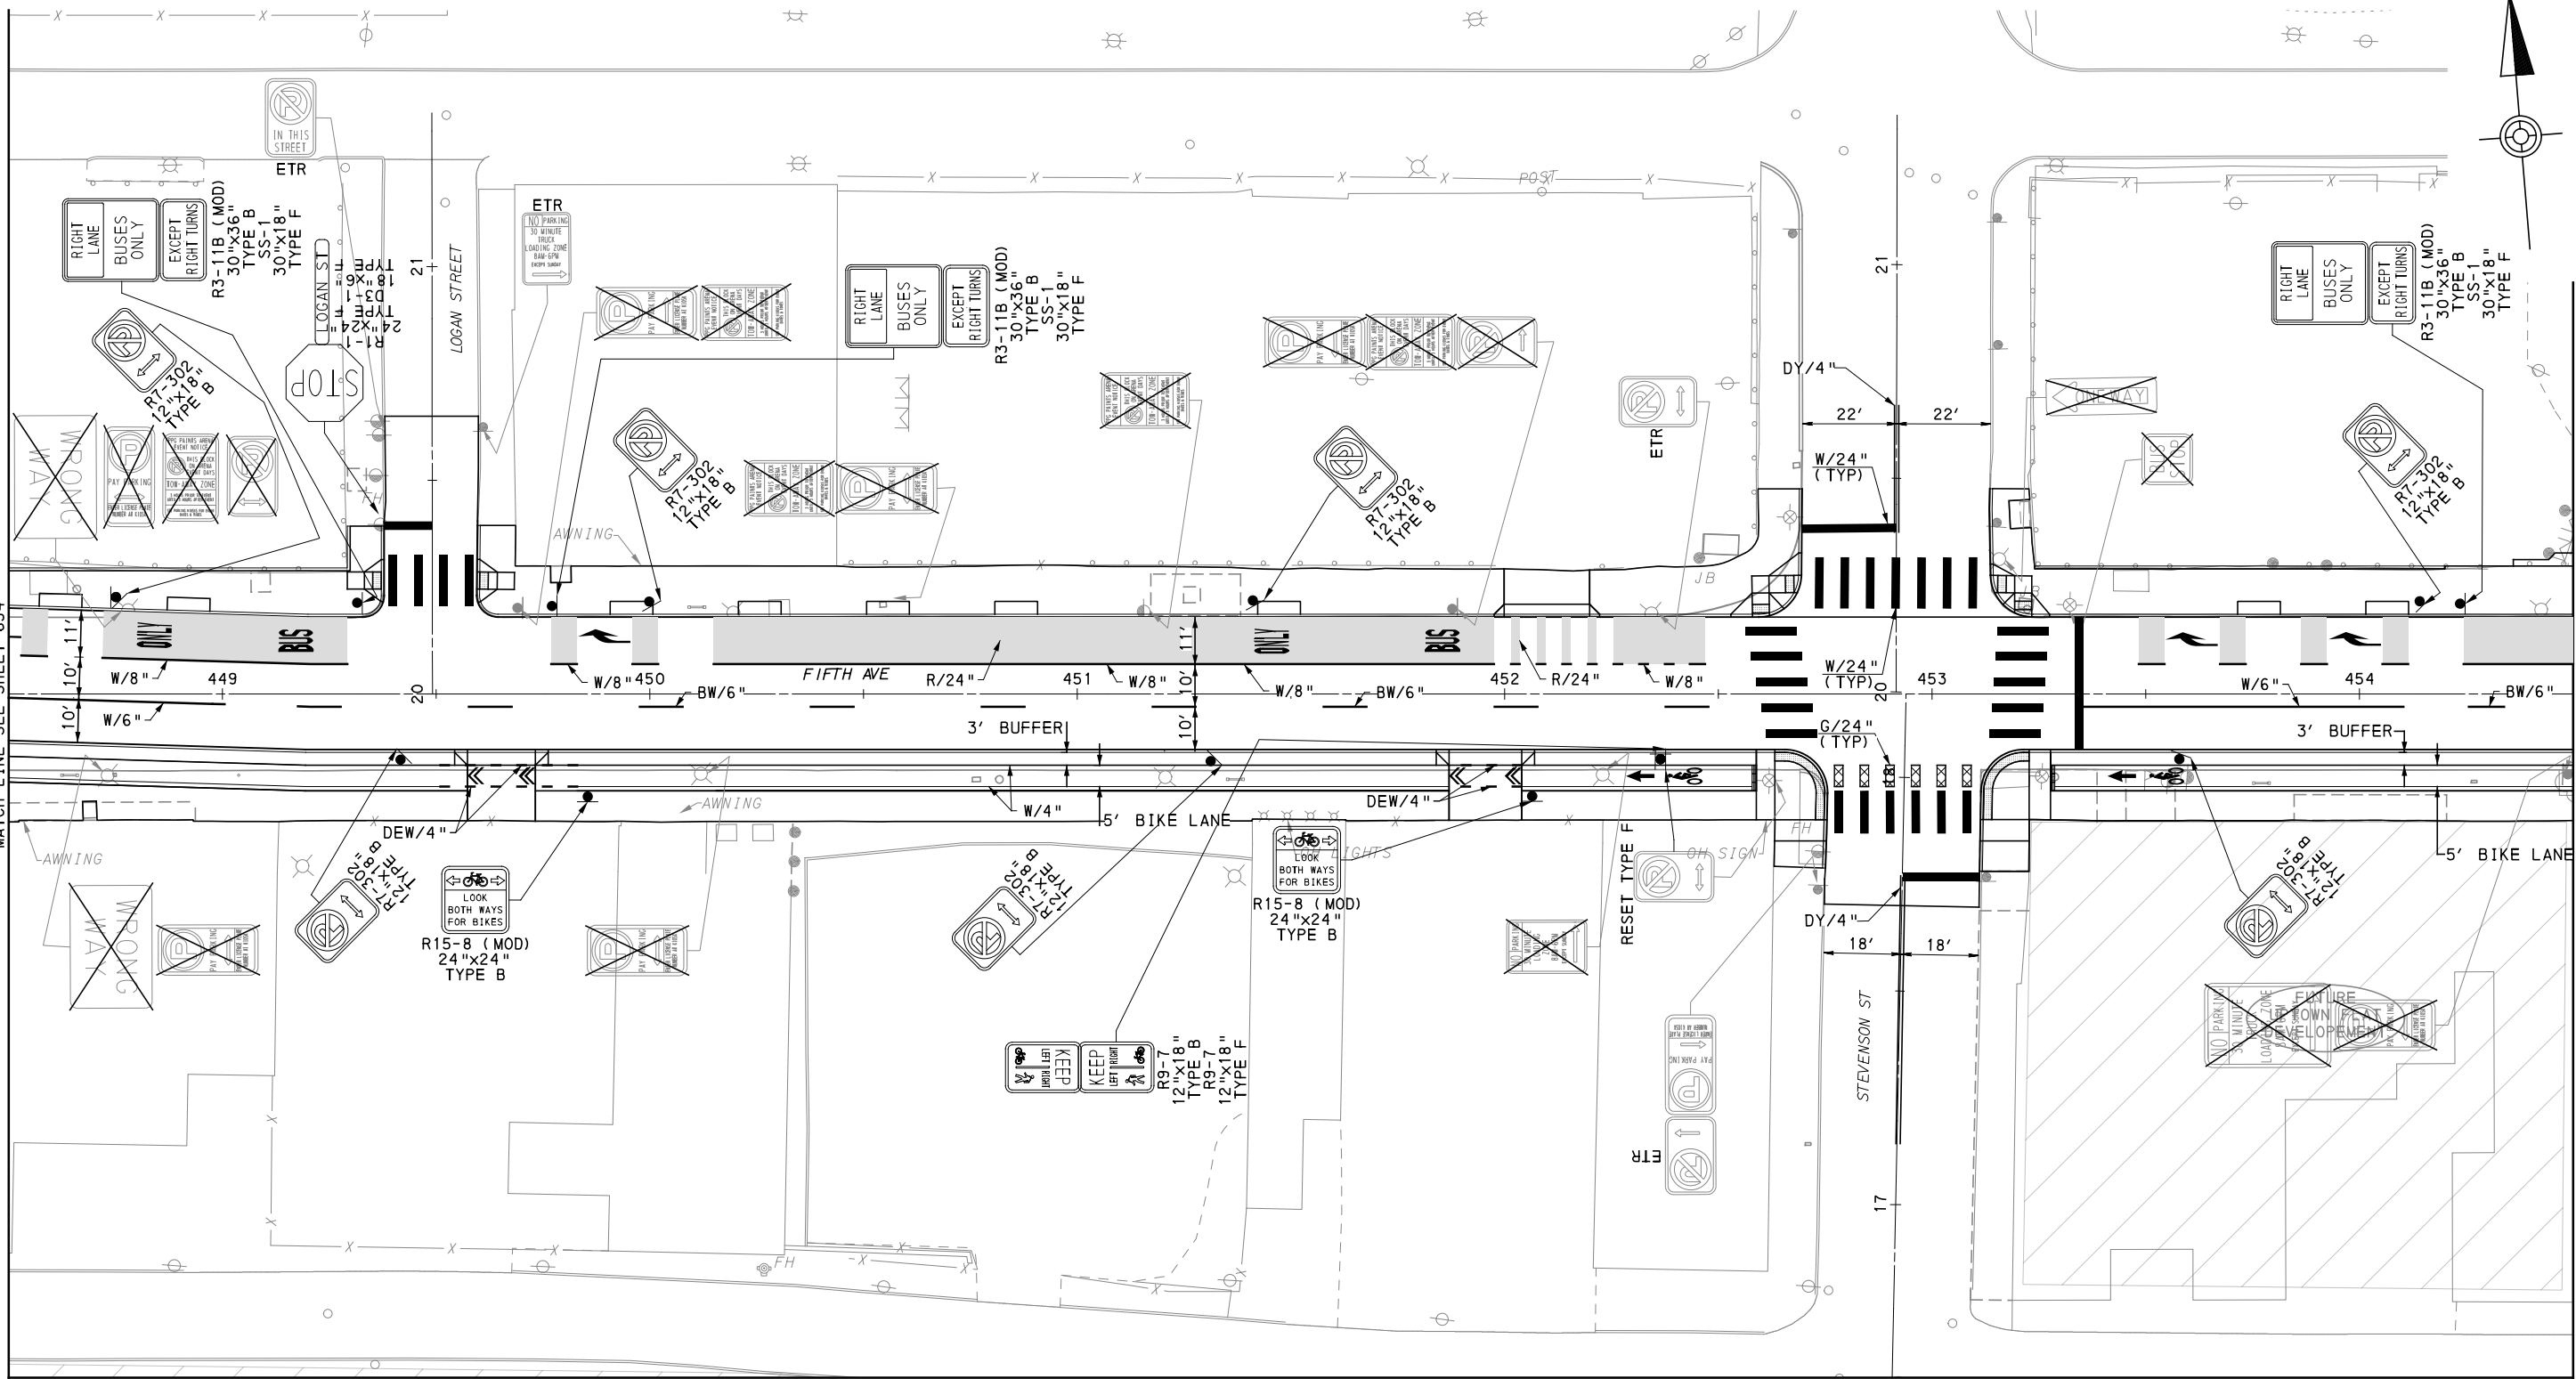

MATCH LINE SEE SHEET 680

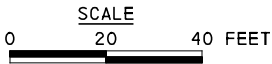

AECOM

Gulf Tower
707 Grant Street
5th Floor
Pittsburgh, PA 15219

NO.	DATE	DESCRIPTION
REVISIONS		

THE PREPARATION OF THIS DOCUMENT HAS BEEN FINANCED IN PART THROUGH A GRANT FROM THE FEDERAL TRANSIT ADMINISTRATION, U.S. DEPARTMENT OF TRANSPORTATION, UNDER THE URBAN MASS TRANSPORTATION ACT OF 1964, AS AMENDED, FOR THE PORT AUTHORITY OF ALLEGHENY COUNTY, PENNSYLVANIA.

SIGNATURE


BRT-001
SIGNING AND
PAVEMENT MARKING

APPROVED

DATE

DESIGNED	DWP
DRAWN	NED
CHECKED	AJR
IN CHARGE	JKM
DATE	05/15/23
SCALE	AS SHOWN

FOR ROADWAY PLAN SEE SHEET 369		
PORT AUTHORITY OF ALLEGHENY COUNTY		
PITTSBURGH PENNSYLVANIA		
BUS RAPID TRANSIT UPTOWN TO OAKLAND		
SIGNING & PAVEMENT MARKING PLANS		
FIFTH AVE - STA 448+50 TO STA 454+50		
Port Authority connecting people to life	CONTRACT NO. BRT-001	
	DWG. NO. SN45	SHT. 655

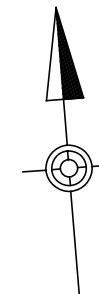

SCALE

0 20 40 FEET

A horizontal scale bar with a black rectangular fill. It has tick marks at 0, 20, and 40 feet. The text "0", "20", and "40 FEET" is positioned above the bar. The word "SCALE" is centered above the bar and underlined.

Gulf Tower
707 Grant Street
5th Floor
Pittsburgh, PA 15219

NO.	DATE	DESCRIPTION
REVISIONS		

THE PREPARATION OF THIS DOCUMENT HAS BEEN FINANCED IN PART THROUGH A GRANT FROM THE FEDERAL TRANSIT ADMINISTRATION, U.S. DEPARTMENT OF TRANSPORTATION, UNDER THE URBAN MASS TRANSPORTATION ACT OF 1964, AS AMENDED, FOR THE PORT AUTHORITY OF ALLEGHENY COUNTY, PENNSYLVANIA.

SIGNATURE

BRT-001
SIGNING AND
PAVEMENT MARKING

DESIGNED	<u>DWP</u>
DRAWN	<u>NED</u>
CHECKED	<u>AJR</u>
IN CHARGE	<u>JKM</u>
DATE	<u>05/15/23</u>
SCALE	AS SHOWN


PORT AUTHORITY OF ALLEGHENY COUNTY
PITTSBURGH PENNSYLVANIA

BUS RAPID TRANSIT UPTOWN TO OAKLAND
SIGNING & PAVEMENT MARKING PLANS
FIFTH AVE - STA 454+50 TO STA 458+50


Port Authority

CONTRACT NO. BRT-001

DWG. NO.	SN46	SHT.	656
----------	------	------	-----

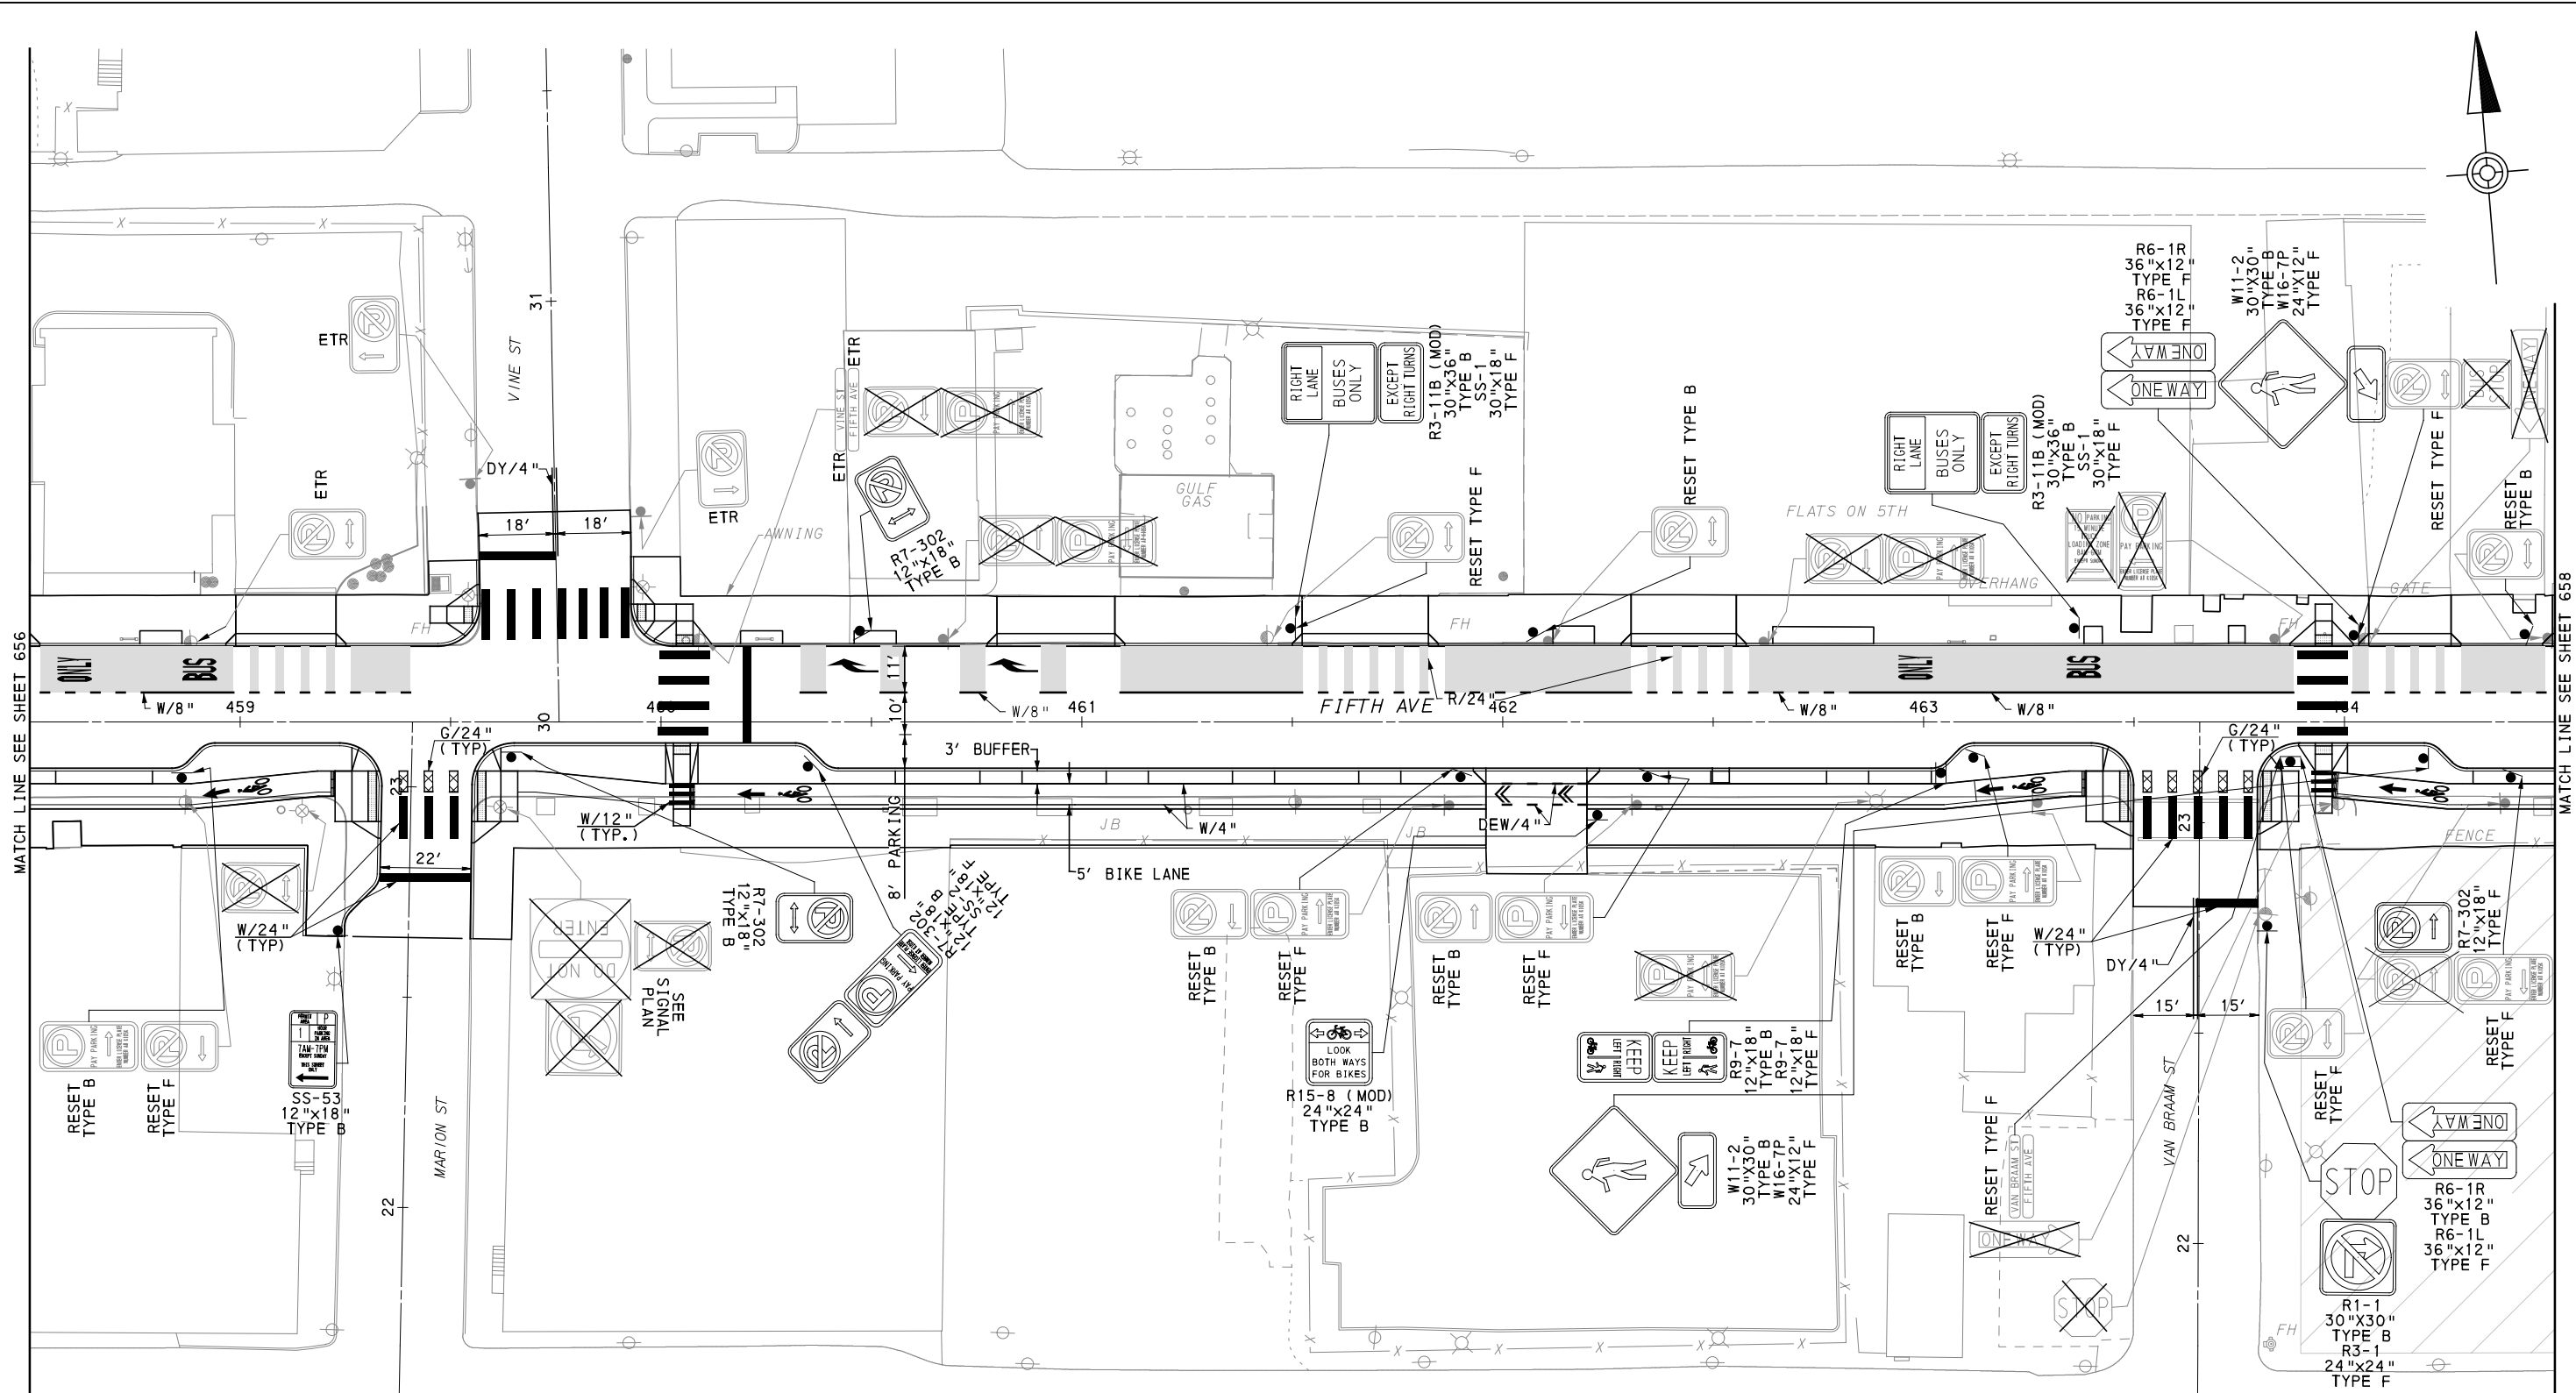

MATCH LINE SEE SHEET 682

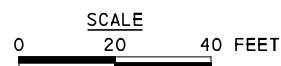**AECOM**

NO.	DATE	DESCRIPTION
REVISIONS		

THE PREPARATION OF THIS DOCUMENT HAS BEEN FINANCED IN PART THROUGH A GRANT FROM THE FEDERAL TRANSIT ADMINISTRATION, U.S. DEPARTMENT OF TRANSPORTATION, UNDER THE URBAN MASS TRANSPORTATION ACT OF 1964, AS AMENDED, FOR THE PORT AUTHORITY OF ALLEGHENY COUNTY, PENNSYLVANIA.

SIGNATURE

BRT-001
SIGNING AND
PAVEMENT MARKING

APPROVED

DATE _____

DESIGNED	<u>DWP</u>
DRAWN	<u>NED</u>
CHECKED	<u>AJR</u>
IN CHARGE	<u>JKM</u>
DATE	<u>05/15/23</u>
SCALE	AS SHOWN

PORT AUTHORITY OF ALLEGHENY COUNTY
PITTSBURGH PENNSYLVANIA

BUS RAPID TRANSIT UPTOWN TO OAKLAND
SIGNING & PAVEMENT MARKING PLANS
FIFTH AVE - STA 458+50 TO STA 464+50

Port Authority
connecting people to life


CONTRACT NO. BRT-001

DWG. NO. SN47


SHT.	657
------	-----

FOR ROADWAY PLAN SEE SHEET 371

OPERATOR: "joseph.silich"
FILE PATH: c:\pwork\ing\acocom\ds16_na\joseph.silich\acocom\40207707\BRT_01_SPM_SHT20.dgn
PLOTTED: 5/13/2023 7:57:48 PM

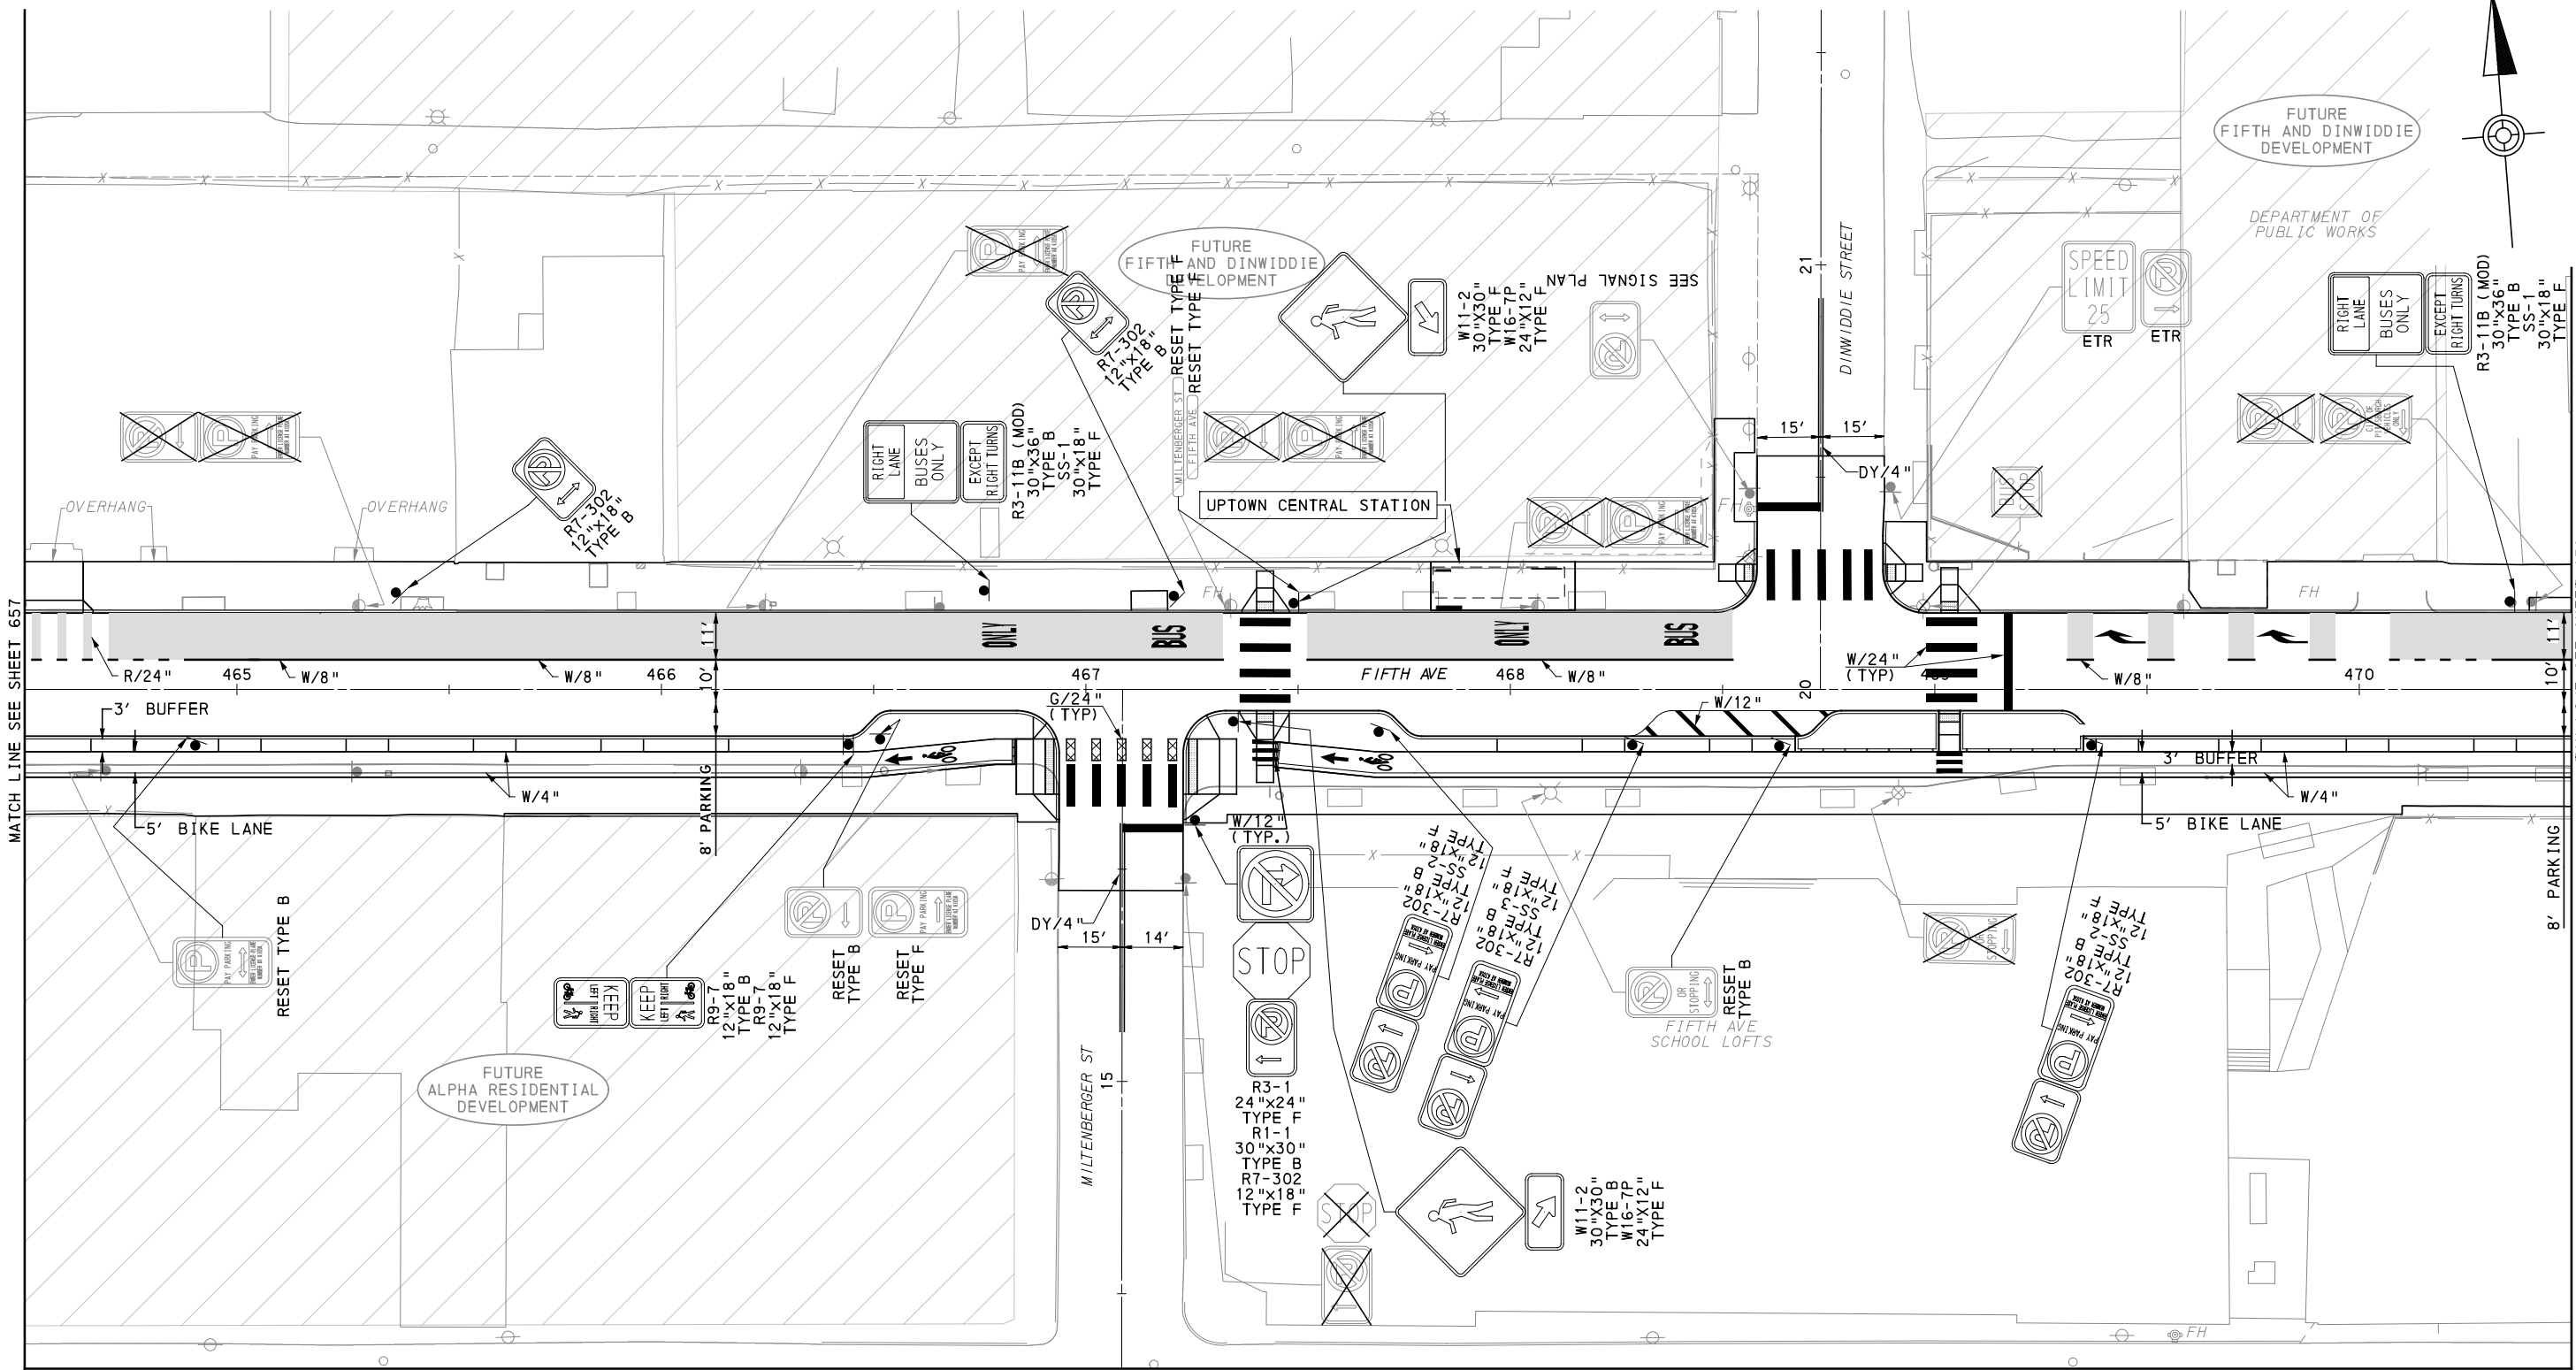

MATCH LINE SEE SHEET 683

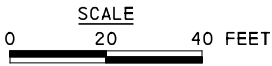

(FOR ROADWAY PLAN SEE SHEET 372)

AECOM

Gulf Tower
707 Grant Street
5th Floor
Pittsburgh, PA 15219

NO.	DATE	DESCRIPTION
REVISIONS		

THE PREPARATION OF THIS DOCUMENT HAS BEEN FINANCED IN PART THROUGH A GRANT FROM THE FEDERAL TRANSIT ADMINISTRATION, U.S. DEPARTMENT OF TRANSPORTATION, UNDER THE URBAN MASS TRANSPORTATION ACT OF 1964, AS AMENDED, FOR THE PORT AUTHORITY OF ALLEGHENY COUNTY, PENNSYLVANIA.

SIGNATURE

BRT-001
SIGNING AND
PAVEMENT MARKING

APPROVED

DATE

DESIGNED	DWP
DRAWN	NED
CHECKED	AJR
IN CHARGE	JKM
DATE	05/15/23
SCALE	AS SHOWN

PORT AUTHORITY OF ALLEGHENY COUNTY
PITTSBURGH PENNSYLVANIA


BUS RAPID TRANSIT UPTOWN TO OAKLAND
SIGNING & PAVEMENT MARKING PLANS
FIFTH AVE - STA 464+50 TO STA 470+50

Port Authority
connecting people to life



CONTRACT NO. BRT-001

DWG. NO. SN48

SHT. 658

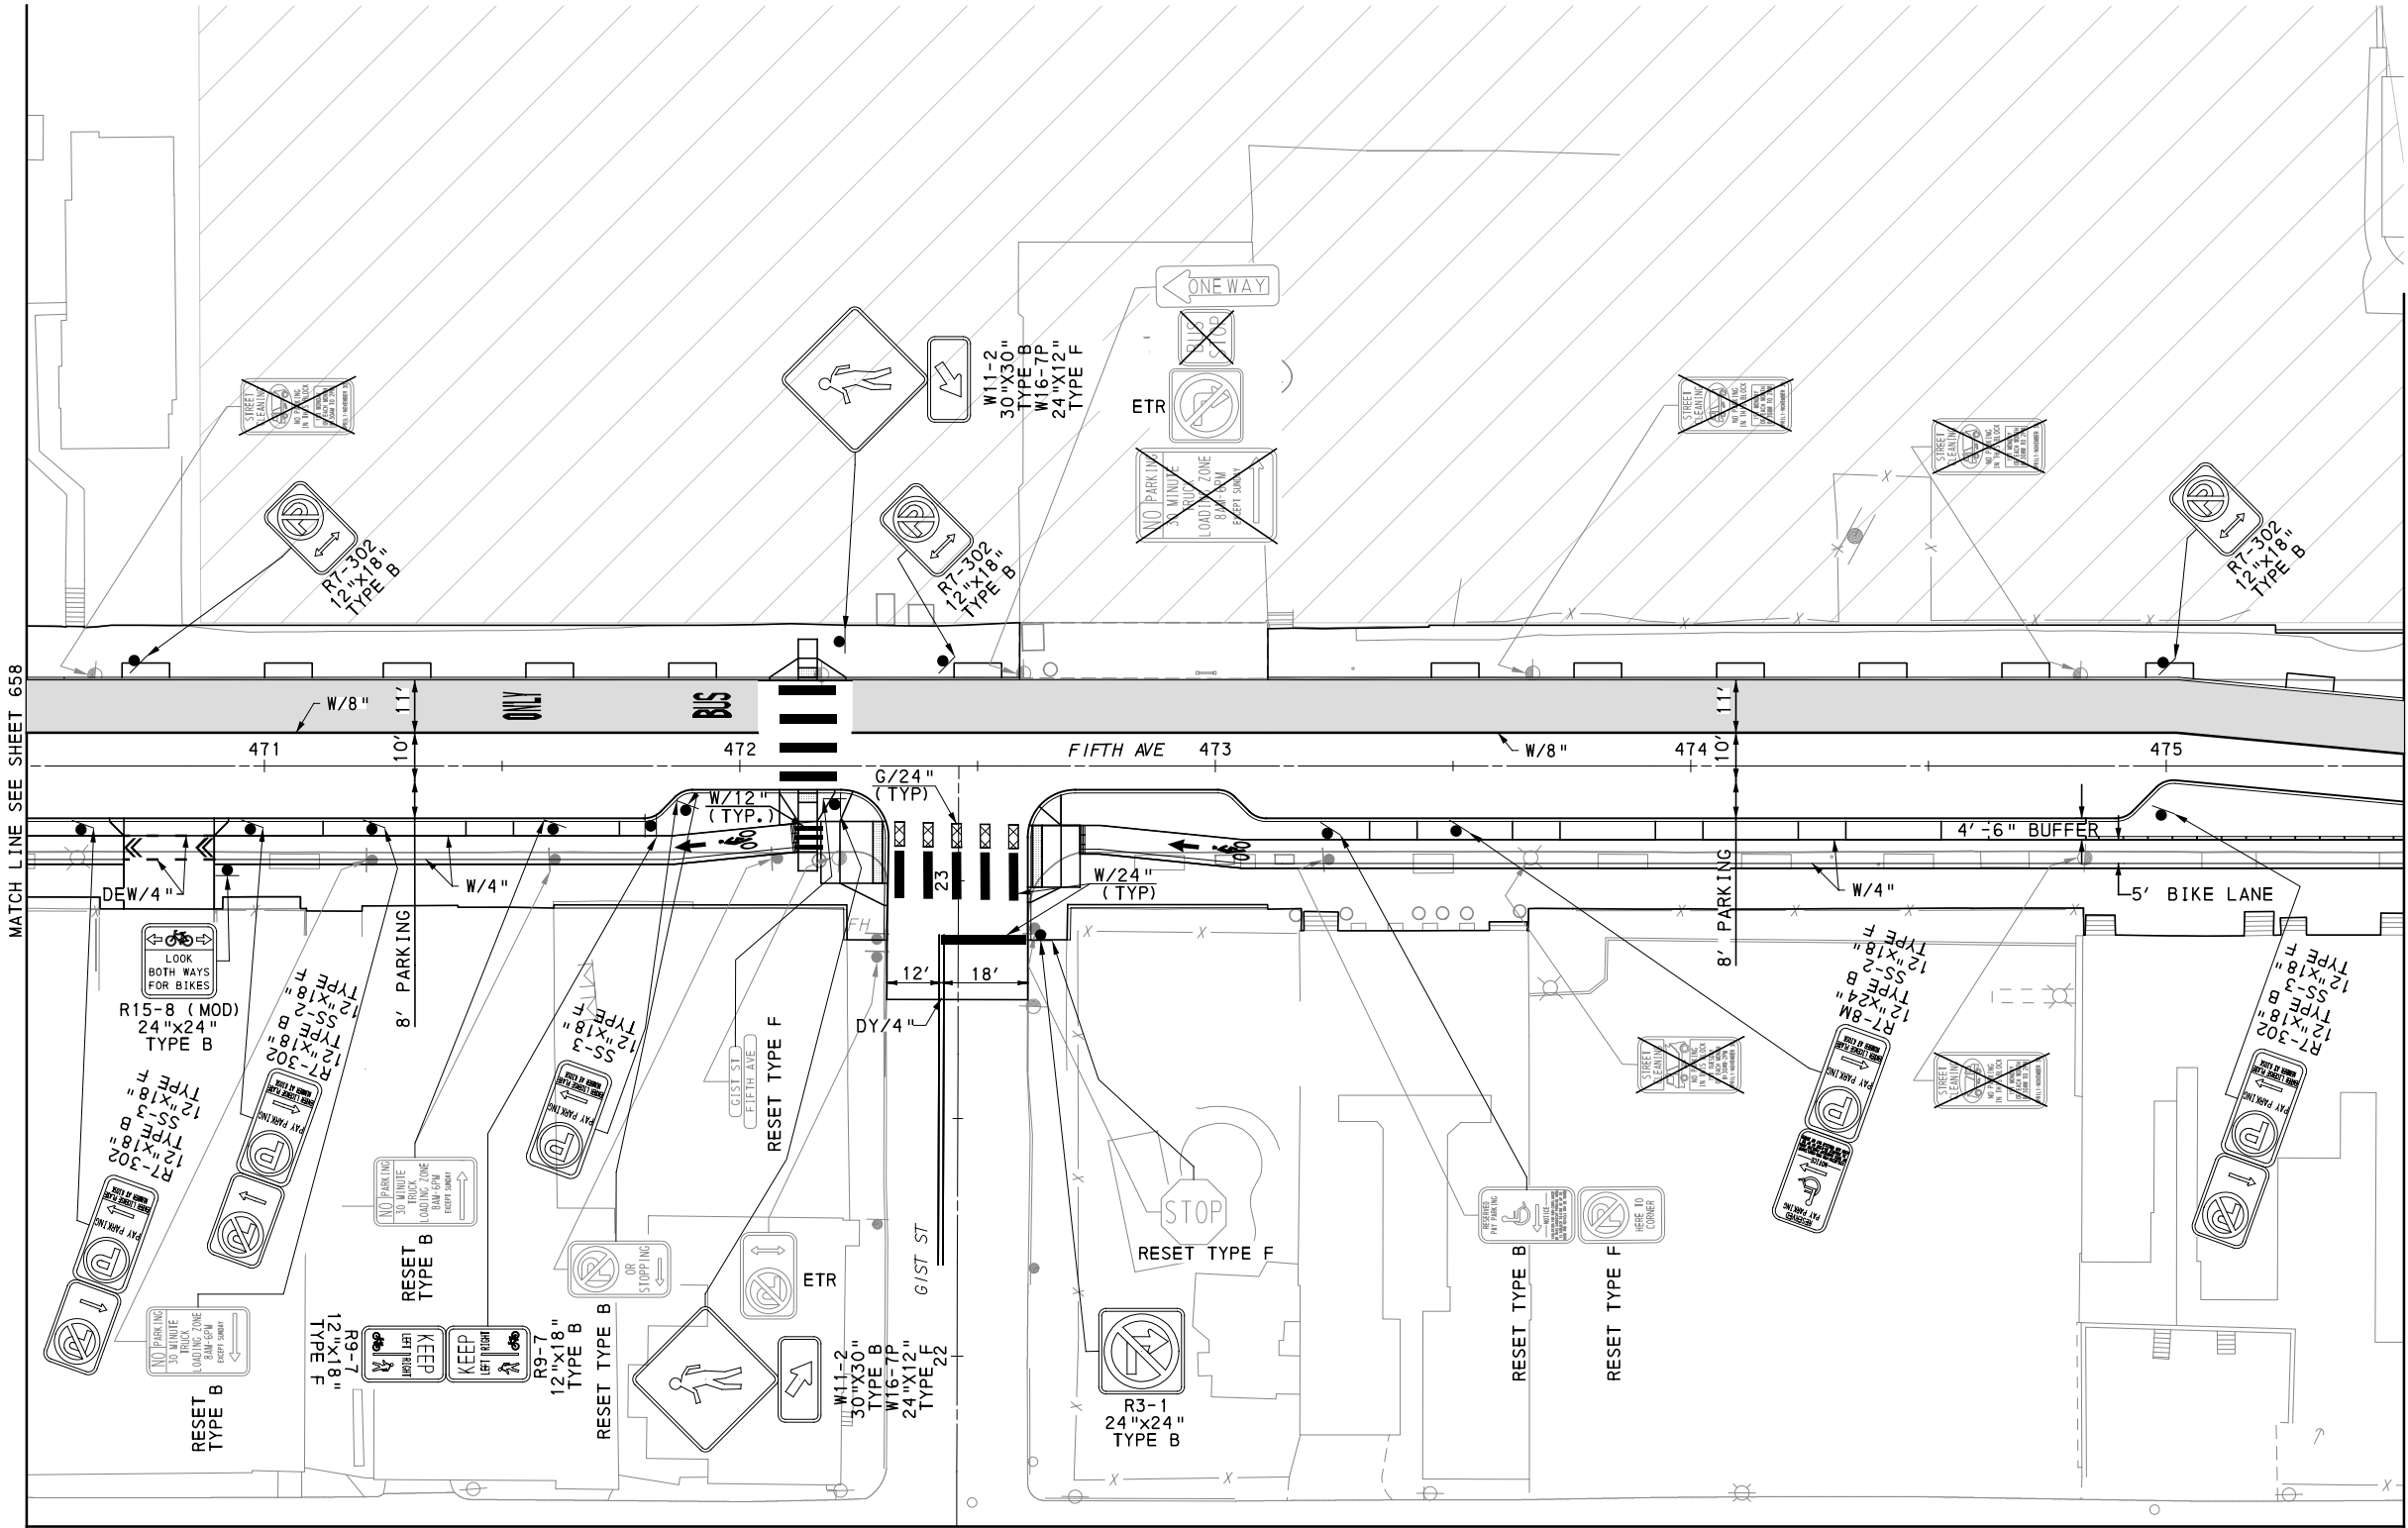

MATCH LINE SEE SHEET 684

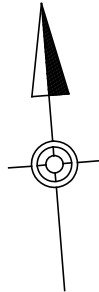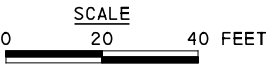

FOR ROADWAY PLAN SEE SHEET 373



Gulf Tower
707 Grant Street
5th Floor
Pittsburgh, PA 15219

NO.	DATE	DESCRIPTION
REVISIONS		

THE PREPARATION OF THIS DOCUMENT HAS BEEN FINANCED IN PART THROUGH A GRANT FROM THE FEDERAL TRANSIT ADMINISTRATION, U.S. DEPARTMENT OF TRANSPORTATION, UNDER THE URBAN MASS TRANSPORTATION ACT OF 1964, AS AMENDED, FOR THE PORT AUTHORITY OF ALLEGHENY COUNTY, PENNSYLVANIA.

SIGNATURE

BRT-001
SIGNING AND
PAVEMENT MARKING




APPROVED

DATE

DESIGNED	DWP
DRAWN	NED
CHECKED	AJR
IN CHARGE	JKM
DATE	05/15/23
SCALE	AS SHOWN

PORT AUTHORITY OF ALLEGHENY COUNTY PITTSBURGH PENNSYLVANIA		
BUS RAPID TRANSIT UPTOWN TO OAKLAND SIGNING & PAVEMENT MARKING PLANS FIFTH AVE - STA 470+50 TO STA 475+50		
Port Authority connecting people to life	CONTRACT NO. BRT-001	
	DWG. NO. SN49	SHT. 659

OPERATOR: "joseph.silich" FILE PATH: c:\pwork\ing\acom\ds16_na\joseph.silich\acomp\020707\BRT_01_SPM_SHT22.dgn PLOTTED: 5/13/2023 7:58:23 PM

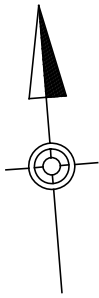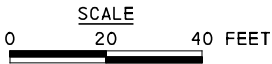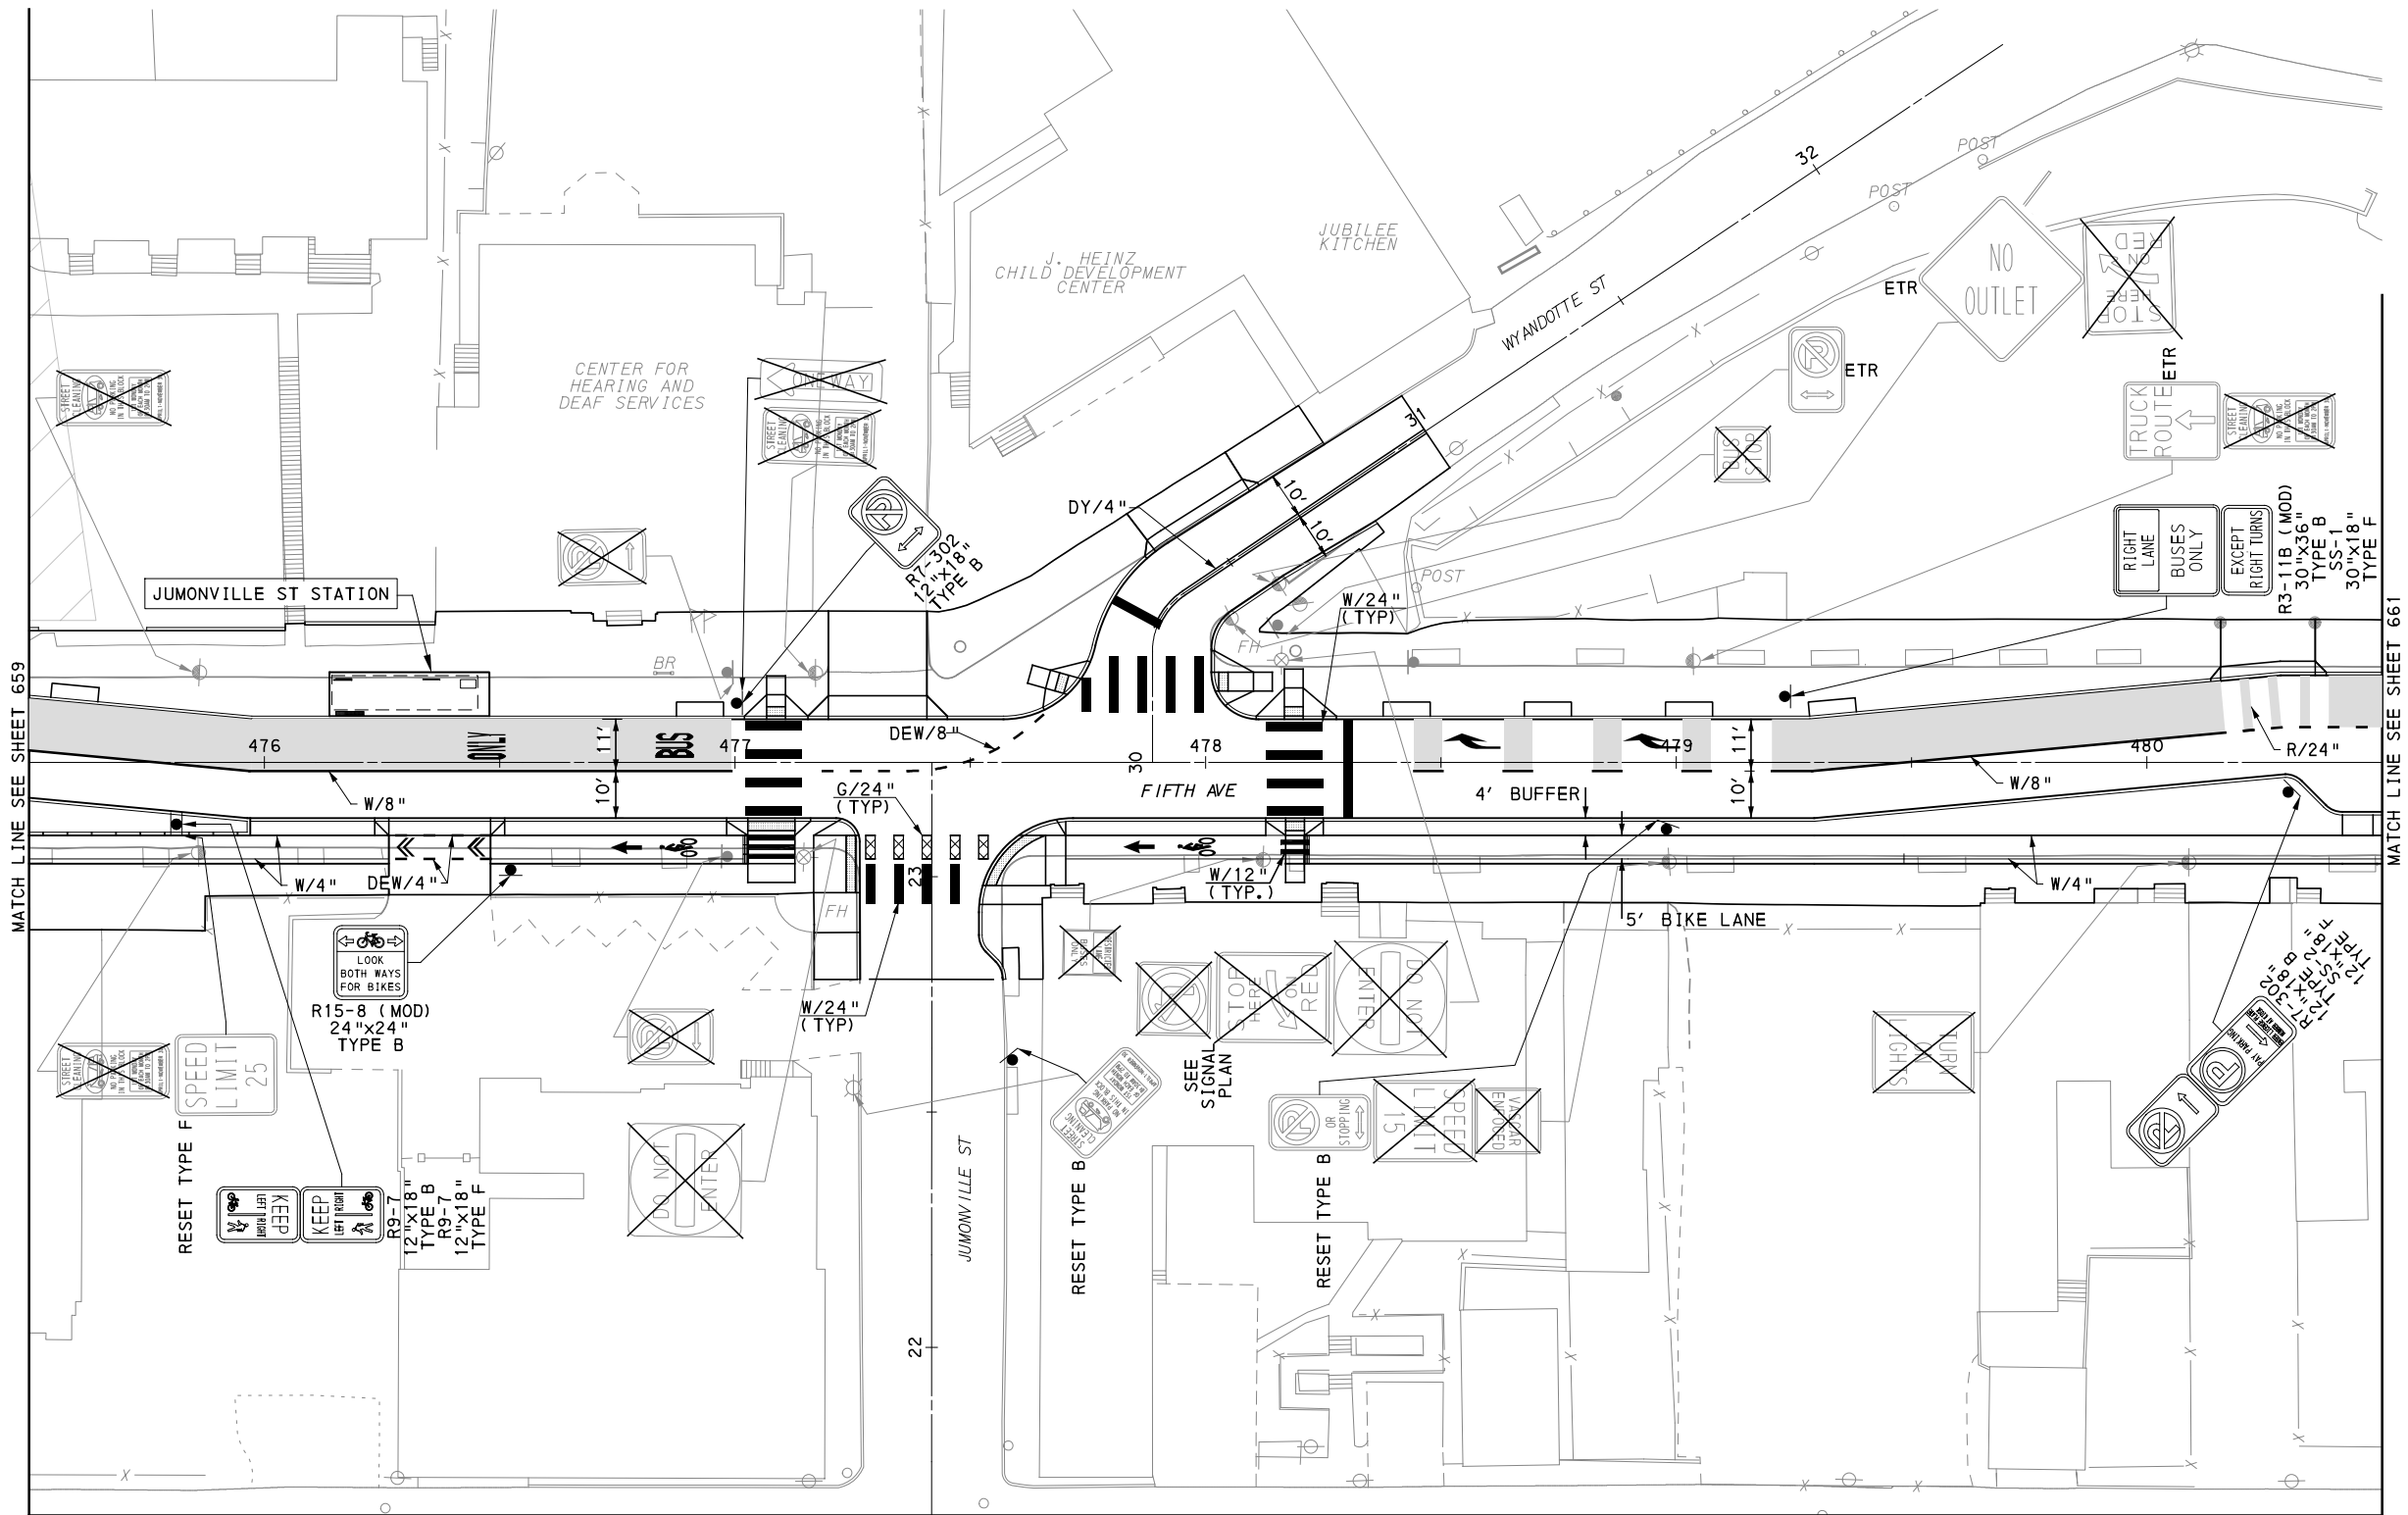

AECOM
Gulf Tower
707 Grant Street
5th Floor
Pittsburgh, PA 15219

NO.	DATE	DESCRIPTION
REVISIONS		

THE PREPARATION OF THIS DOCUMENT HAS BEEN FINANCED IN PART THROUGH A GRANT FROM THE FEDERAL TRANSIT ADMINISTRATION, U.S. DEPARTMENT OF TRANSPORTATION, UNDER THE URBAN MASS TRANSPORTATION ACT OF 1964, AS AMENDED, FOR THE PORT AUTHORITY OF ALLEGHENY COUNTY, PENNSYLVANIA.


SIGNATURE

**BRT-001
SIGNING AND
PAVEMENT MARKING**



APPROVED _____ DATE _____

DESIGNED	DWP
DRAWN	NED
CHECKED	AJR
IN CHARGE	JKM
DATE	05/15/23
SCALE	AS SHOWN

FOR ROADWAY PLAN SEE SHEET 374		
PORT AUTHORITY OF ALLEGHENY COUNTY PITTSBURGH PENNSYLVANIA		
BUS RAPID TRANSIT UPTOWN TO OAKLAND SIGNING & PAVEMENT MARKING PLANS FIFTH AVE - STA 475+50 TO STA 480+50		
Port Authority connecting people to life	CONTRACT NO. BRT-001	
	DWG. NO. SN50	SHT. 660

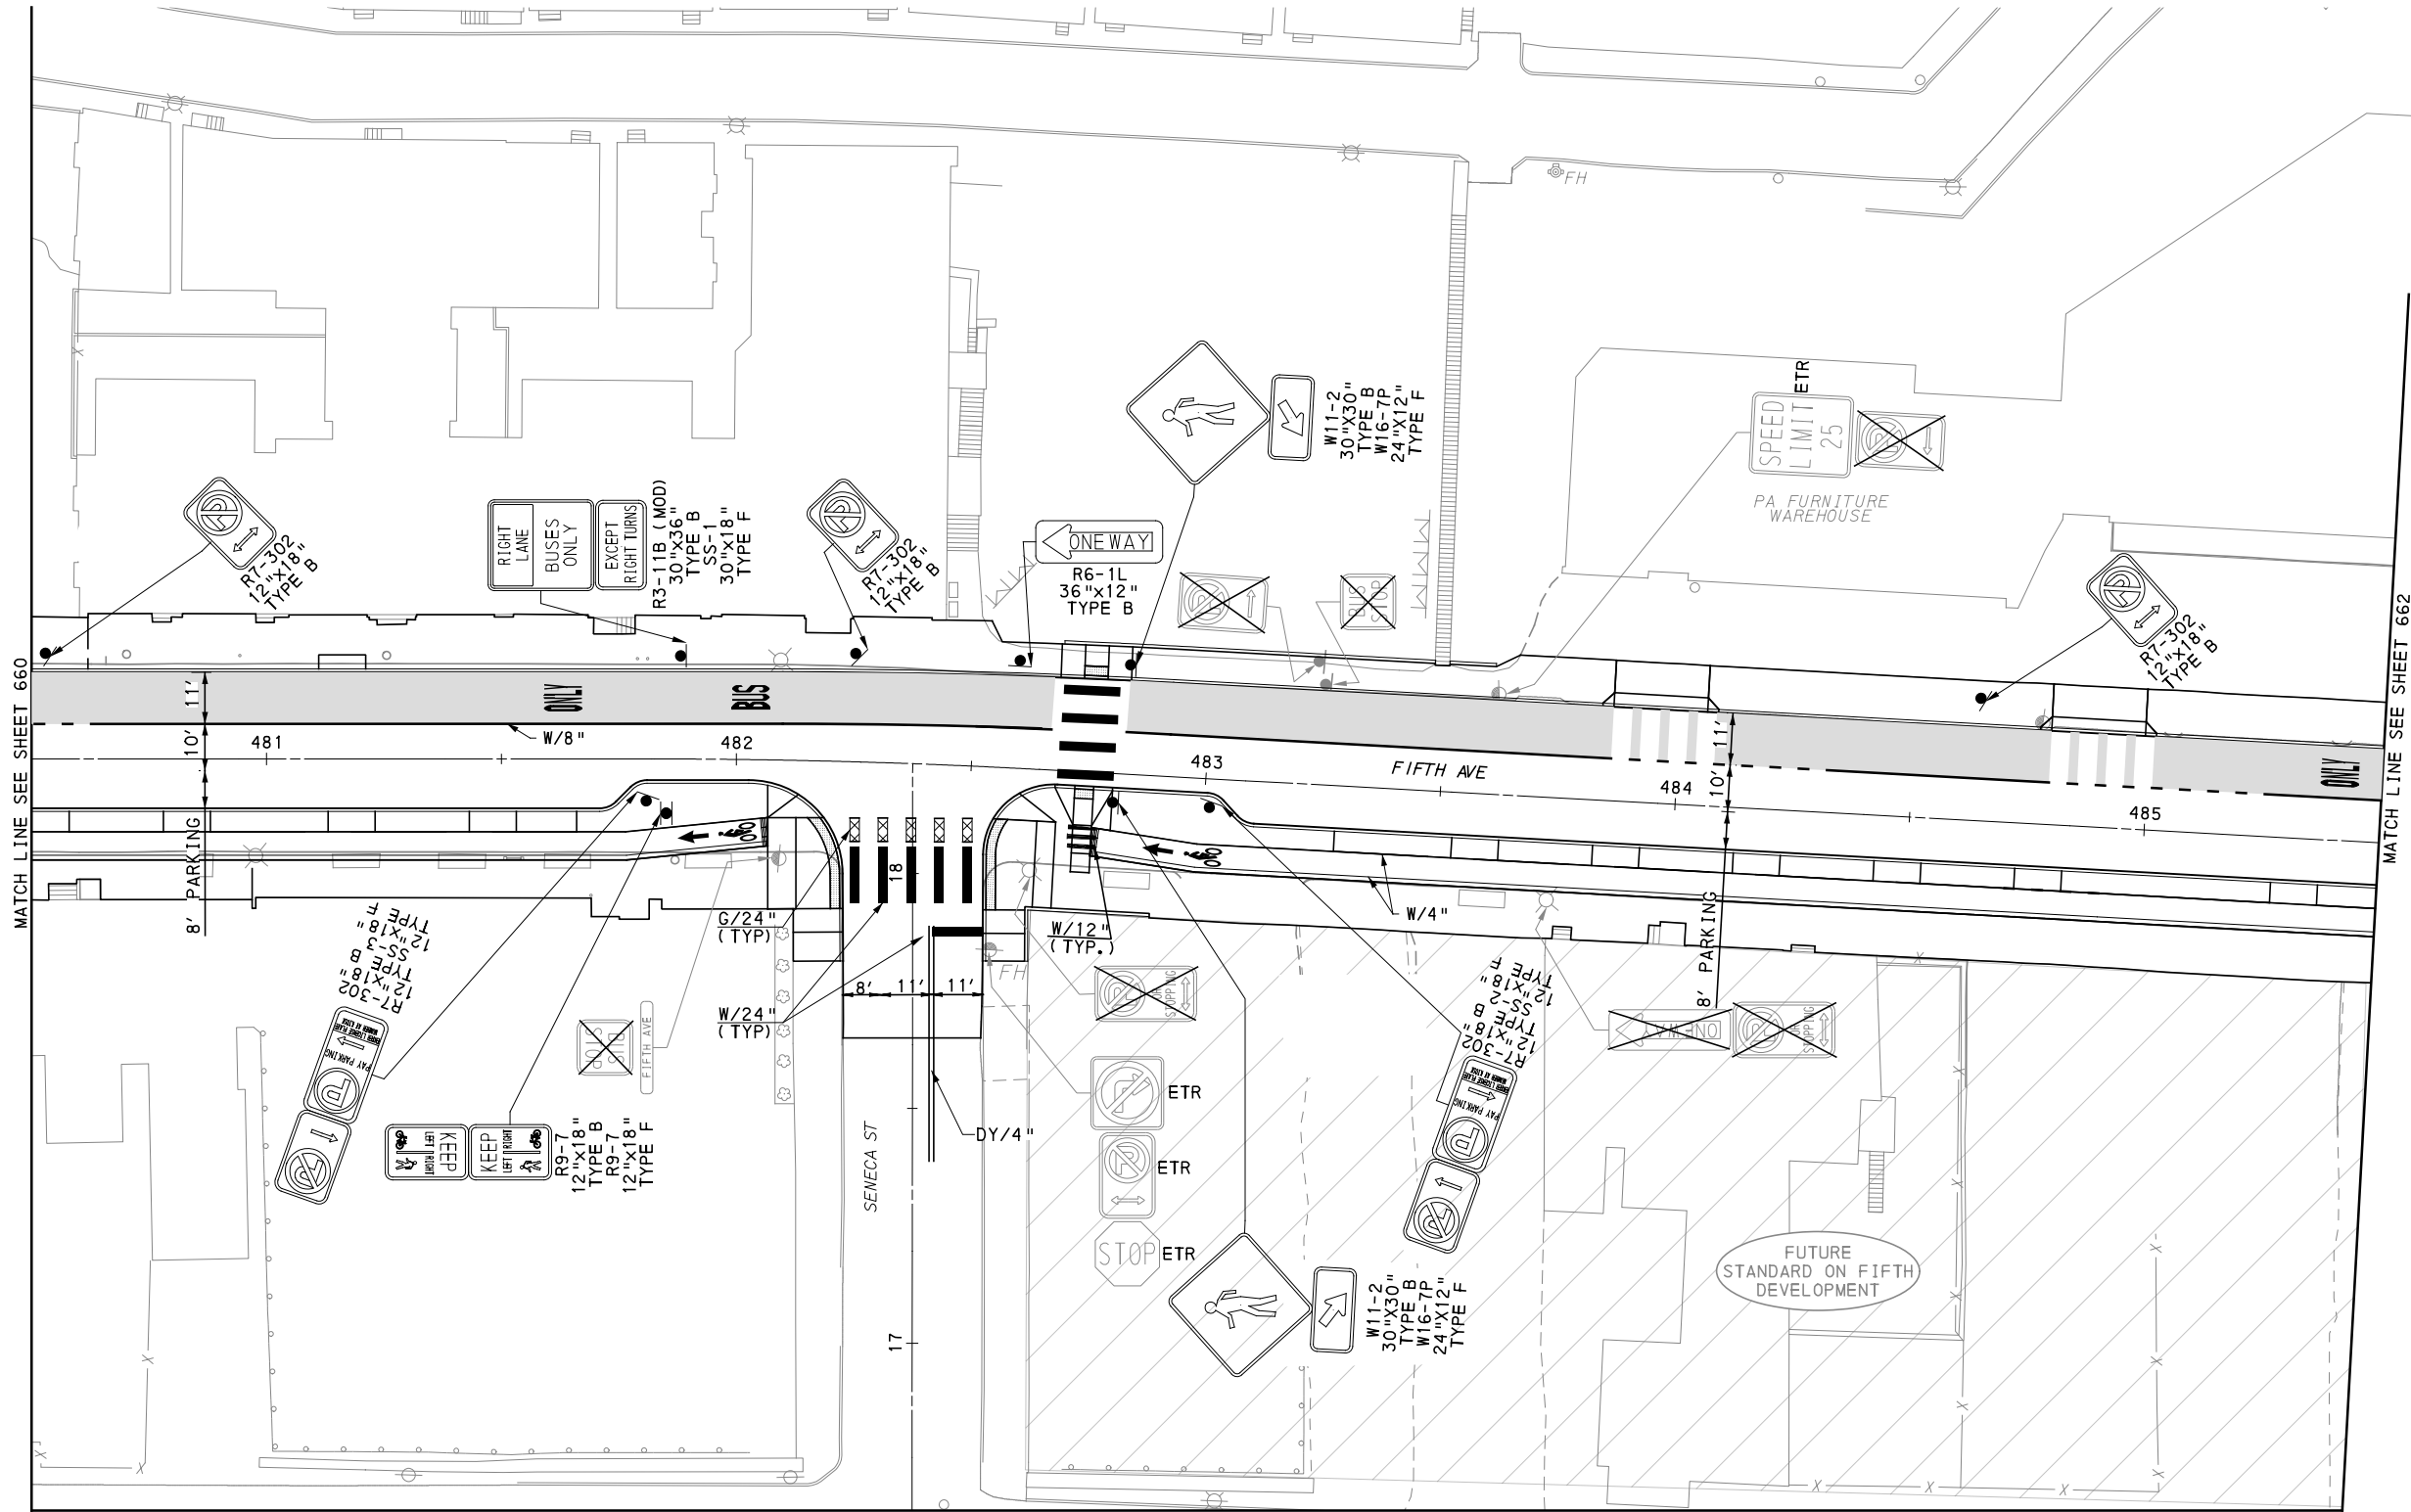

MATCH LINE SEE SHEET 686

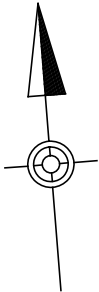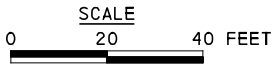

Gulf Tower
707 Grant Street
5th Floor
Pittsburgh, PA 15219

NO.		DATE	DESCRIPTION
			REVISIONS

THE PREPARATION OF THIS DOCUMENT HAS BEEN FINANCED IN PART THROUGH A GRANT FROM THE FEDERAL TRANSIT ADMINISTRATION, U.S. DEPARTMENT OF TRANSPORTATION, UNDER THE URBAN MASS TRANSPORTATION ACT OF 1964, AS AMENDED, FOR THE PORT AUTHORITY OF ALLEGHENY COUNTY, PENNSYLVANIA.

SIGNATURE




BRT-001
SIGNING AND
PAVEMENT MARKING

APPROVED

DATE

DESIGNED	DWP
DRAWN	NED
CHECKED	AJR
IN CHARGE	JKM
DATE	05/15/23
SCALE	AS SHOWN

FOR ROADWAY PLAN SEE SHEET 375		
PORT AUTHORITY OF ALLEGHENY COUNTY PITTSBURGH PENNSYLVANIA		
BUS RAPID TRANSIT UPTOWN TO OAKLAND SIGNING & PAVEMENT MARKING PLANS FIFTH AVE - STA 480+50 TO STA 485+50		
Port Authority connecting people to life	CONTRACT NO. BRT-001	
	DWG. NO. SN51	SHT. 661

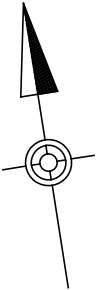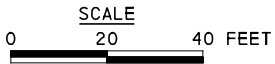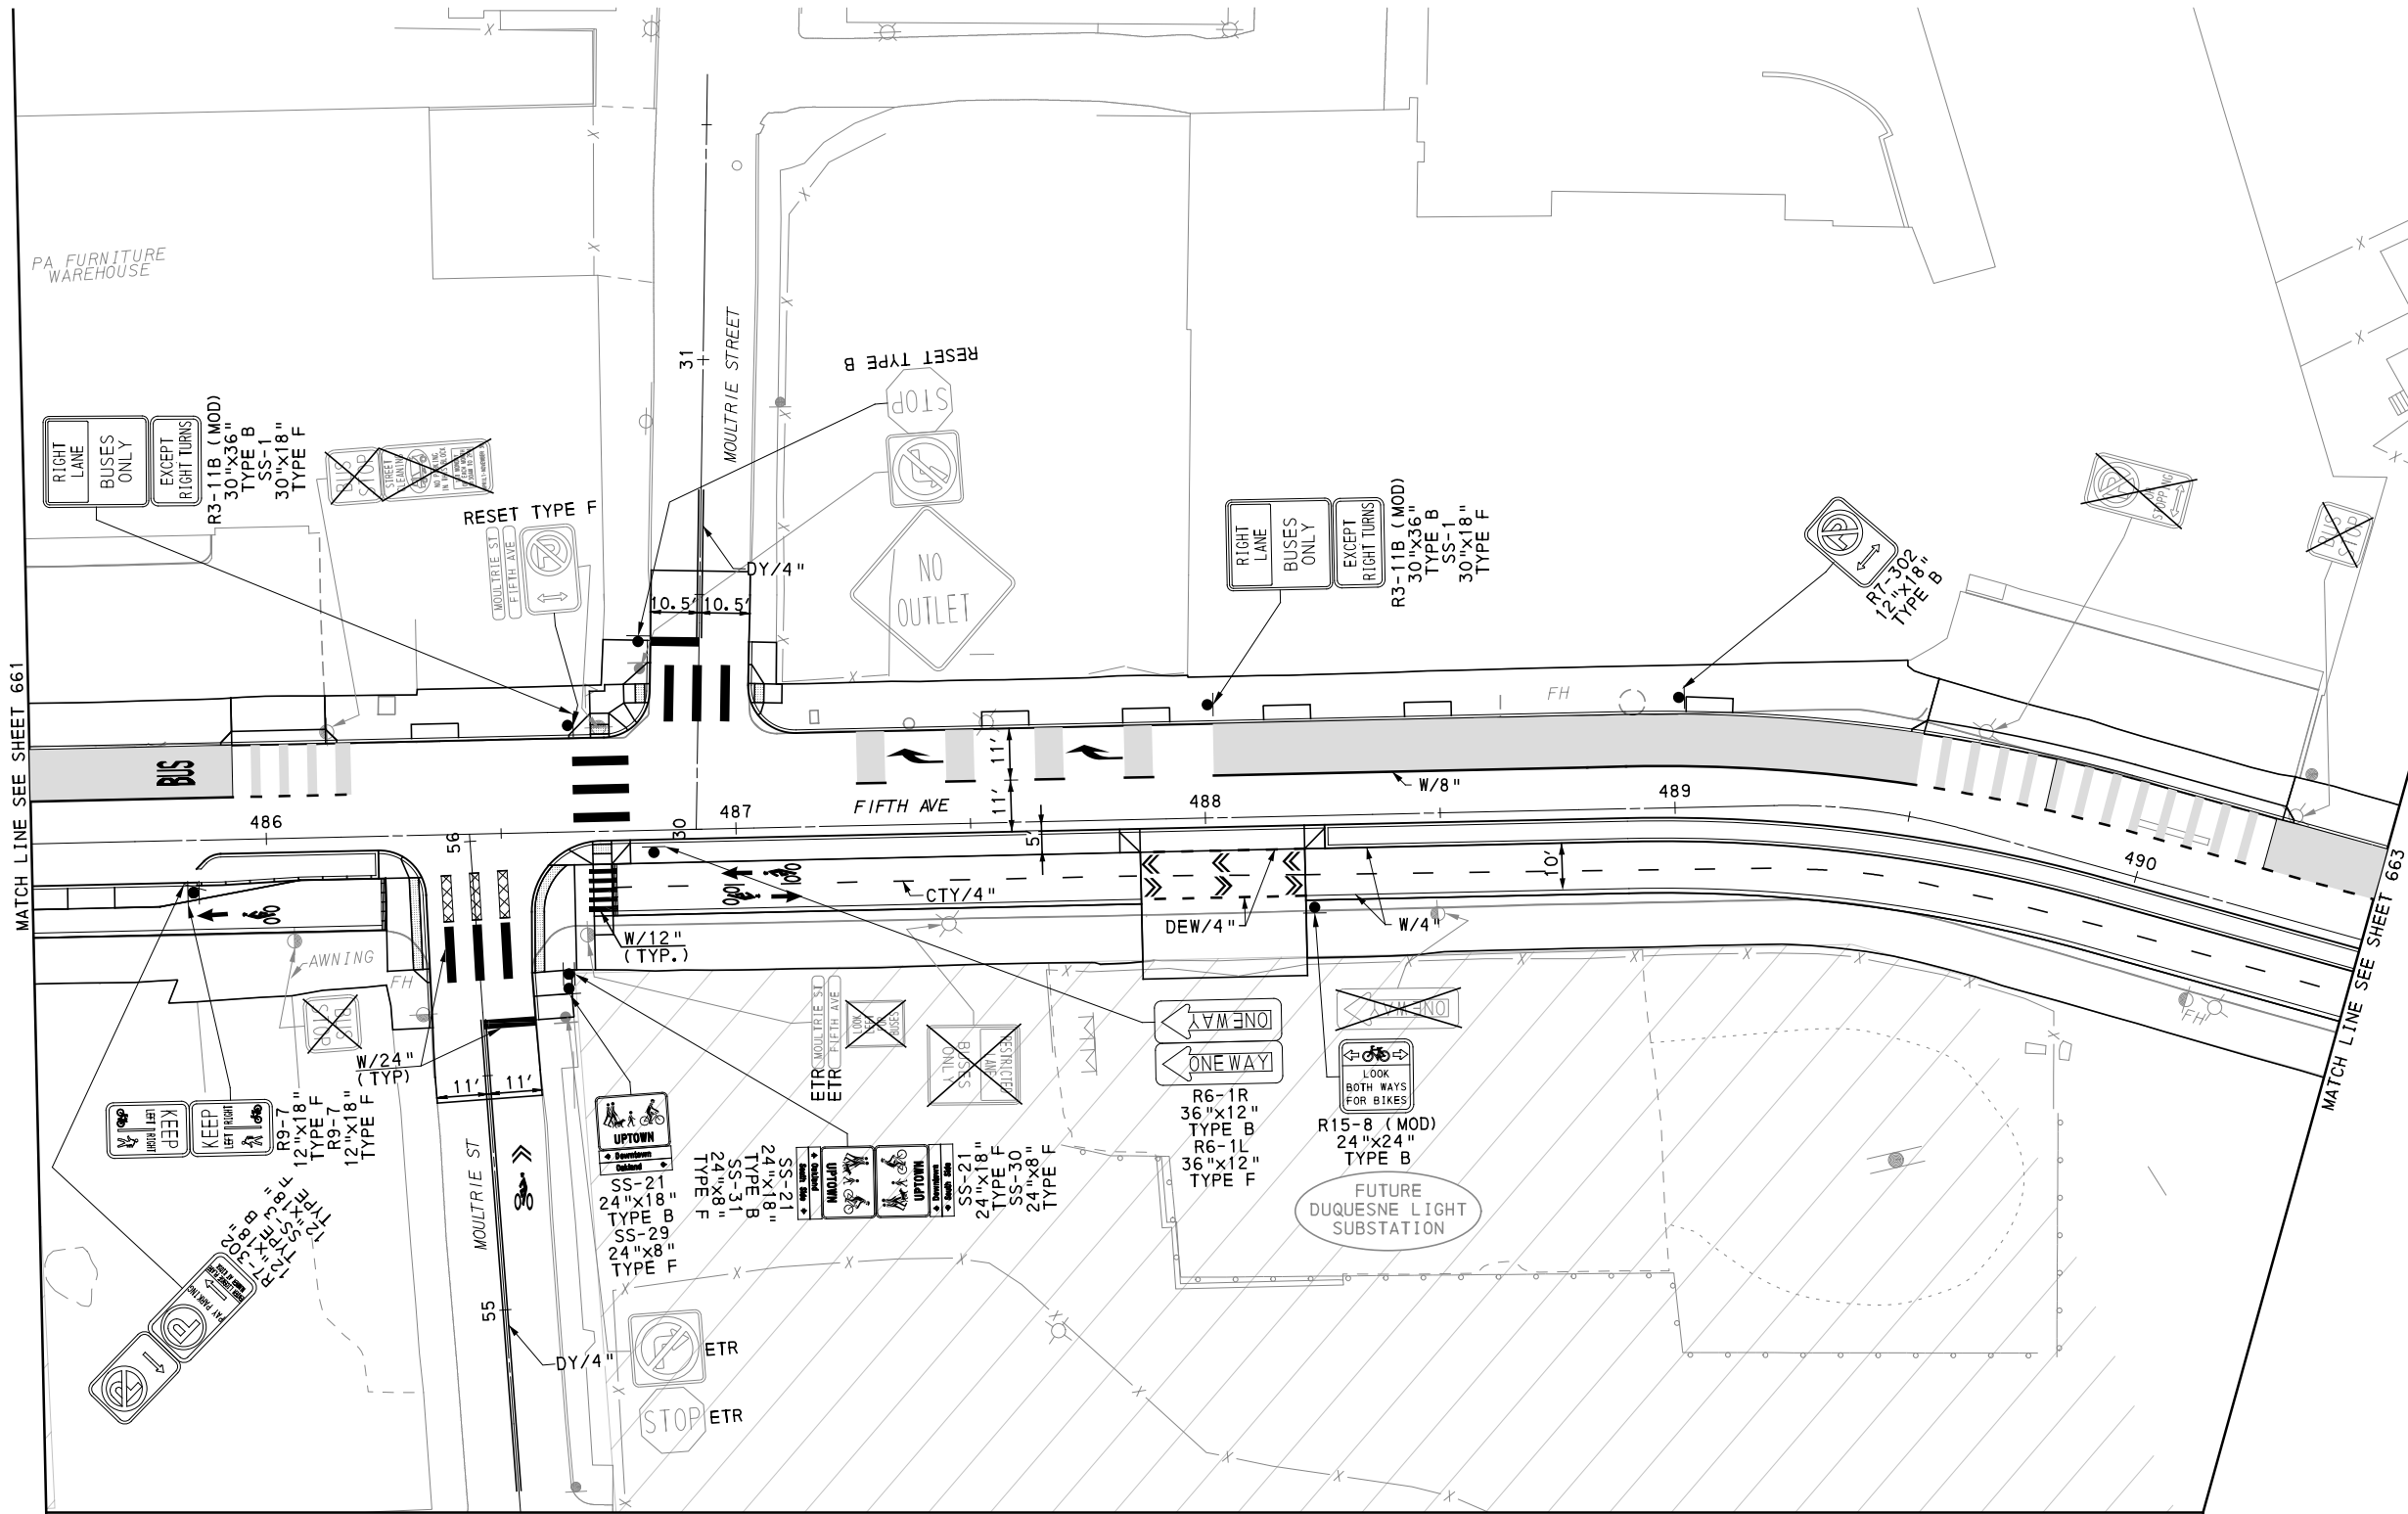

Gulf Tower
707 Grant Street
5th Floor
Pittsburgh, PA 15219

NO.	DATE	DESCRIPTION
REVISIONS		

THE PREPARATION OF THIS DOCUMENT HAS BEEN FINANCED IN PART THROUGH A GRANT FROM THE FEDERAL TRANSIT ADMINISTRATION, U.S. DEPARTMENT OF TRANSPORTATION, UNDER THE URBAN MASS TRANSPORTATION ACT OF 1964, AS AMENDED, FOR THE PORT AUTHORITY OF ALLEGHENY COUNTY, PENNSYLVANIA.

SIGNATURE



BRT-001
SIGNING AND
PAVEMENT MARKING

APPROVED DATE

DESIGNED	DWP
DRAWN	NED
CHECKED	AJR
IN CHARGE	JKM
DATE	05/15/23
SCALE	AS SHOWN

FOR ROADWAY PLAN SEE SHEET 376		
PORT AUTHORITY OF ALLEGHENY COUNTY PITTSBURGH PENNSYLVANIA		
BUS RAPID TRANSIT UPTOWN TO OAKLAND SIGNING & PAVEMENT MARKING PLANS FIFTH AVE - STA 485+50 TO STA 490+50		
Port Authority connecting people to life	CONTRACT NO. BRT-001	
	DWG. NO. SN52	SHT. 662

OPERATOR: "joseph.silich" FILE PATH: c:\pwork\ing\acom.ds16_na\joseph.silich\acomp_01_spm_sht25.dgn PLOTTED: 5/13/2023 7:59:17 PM

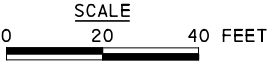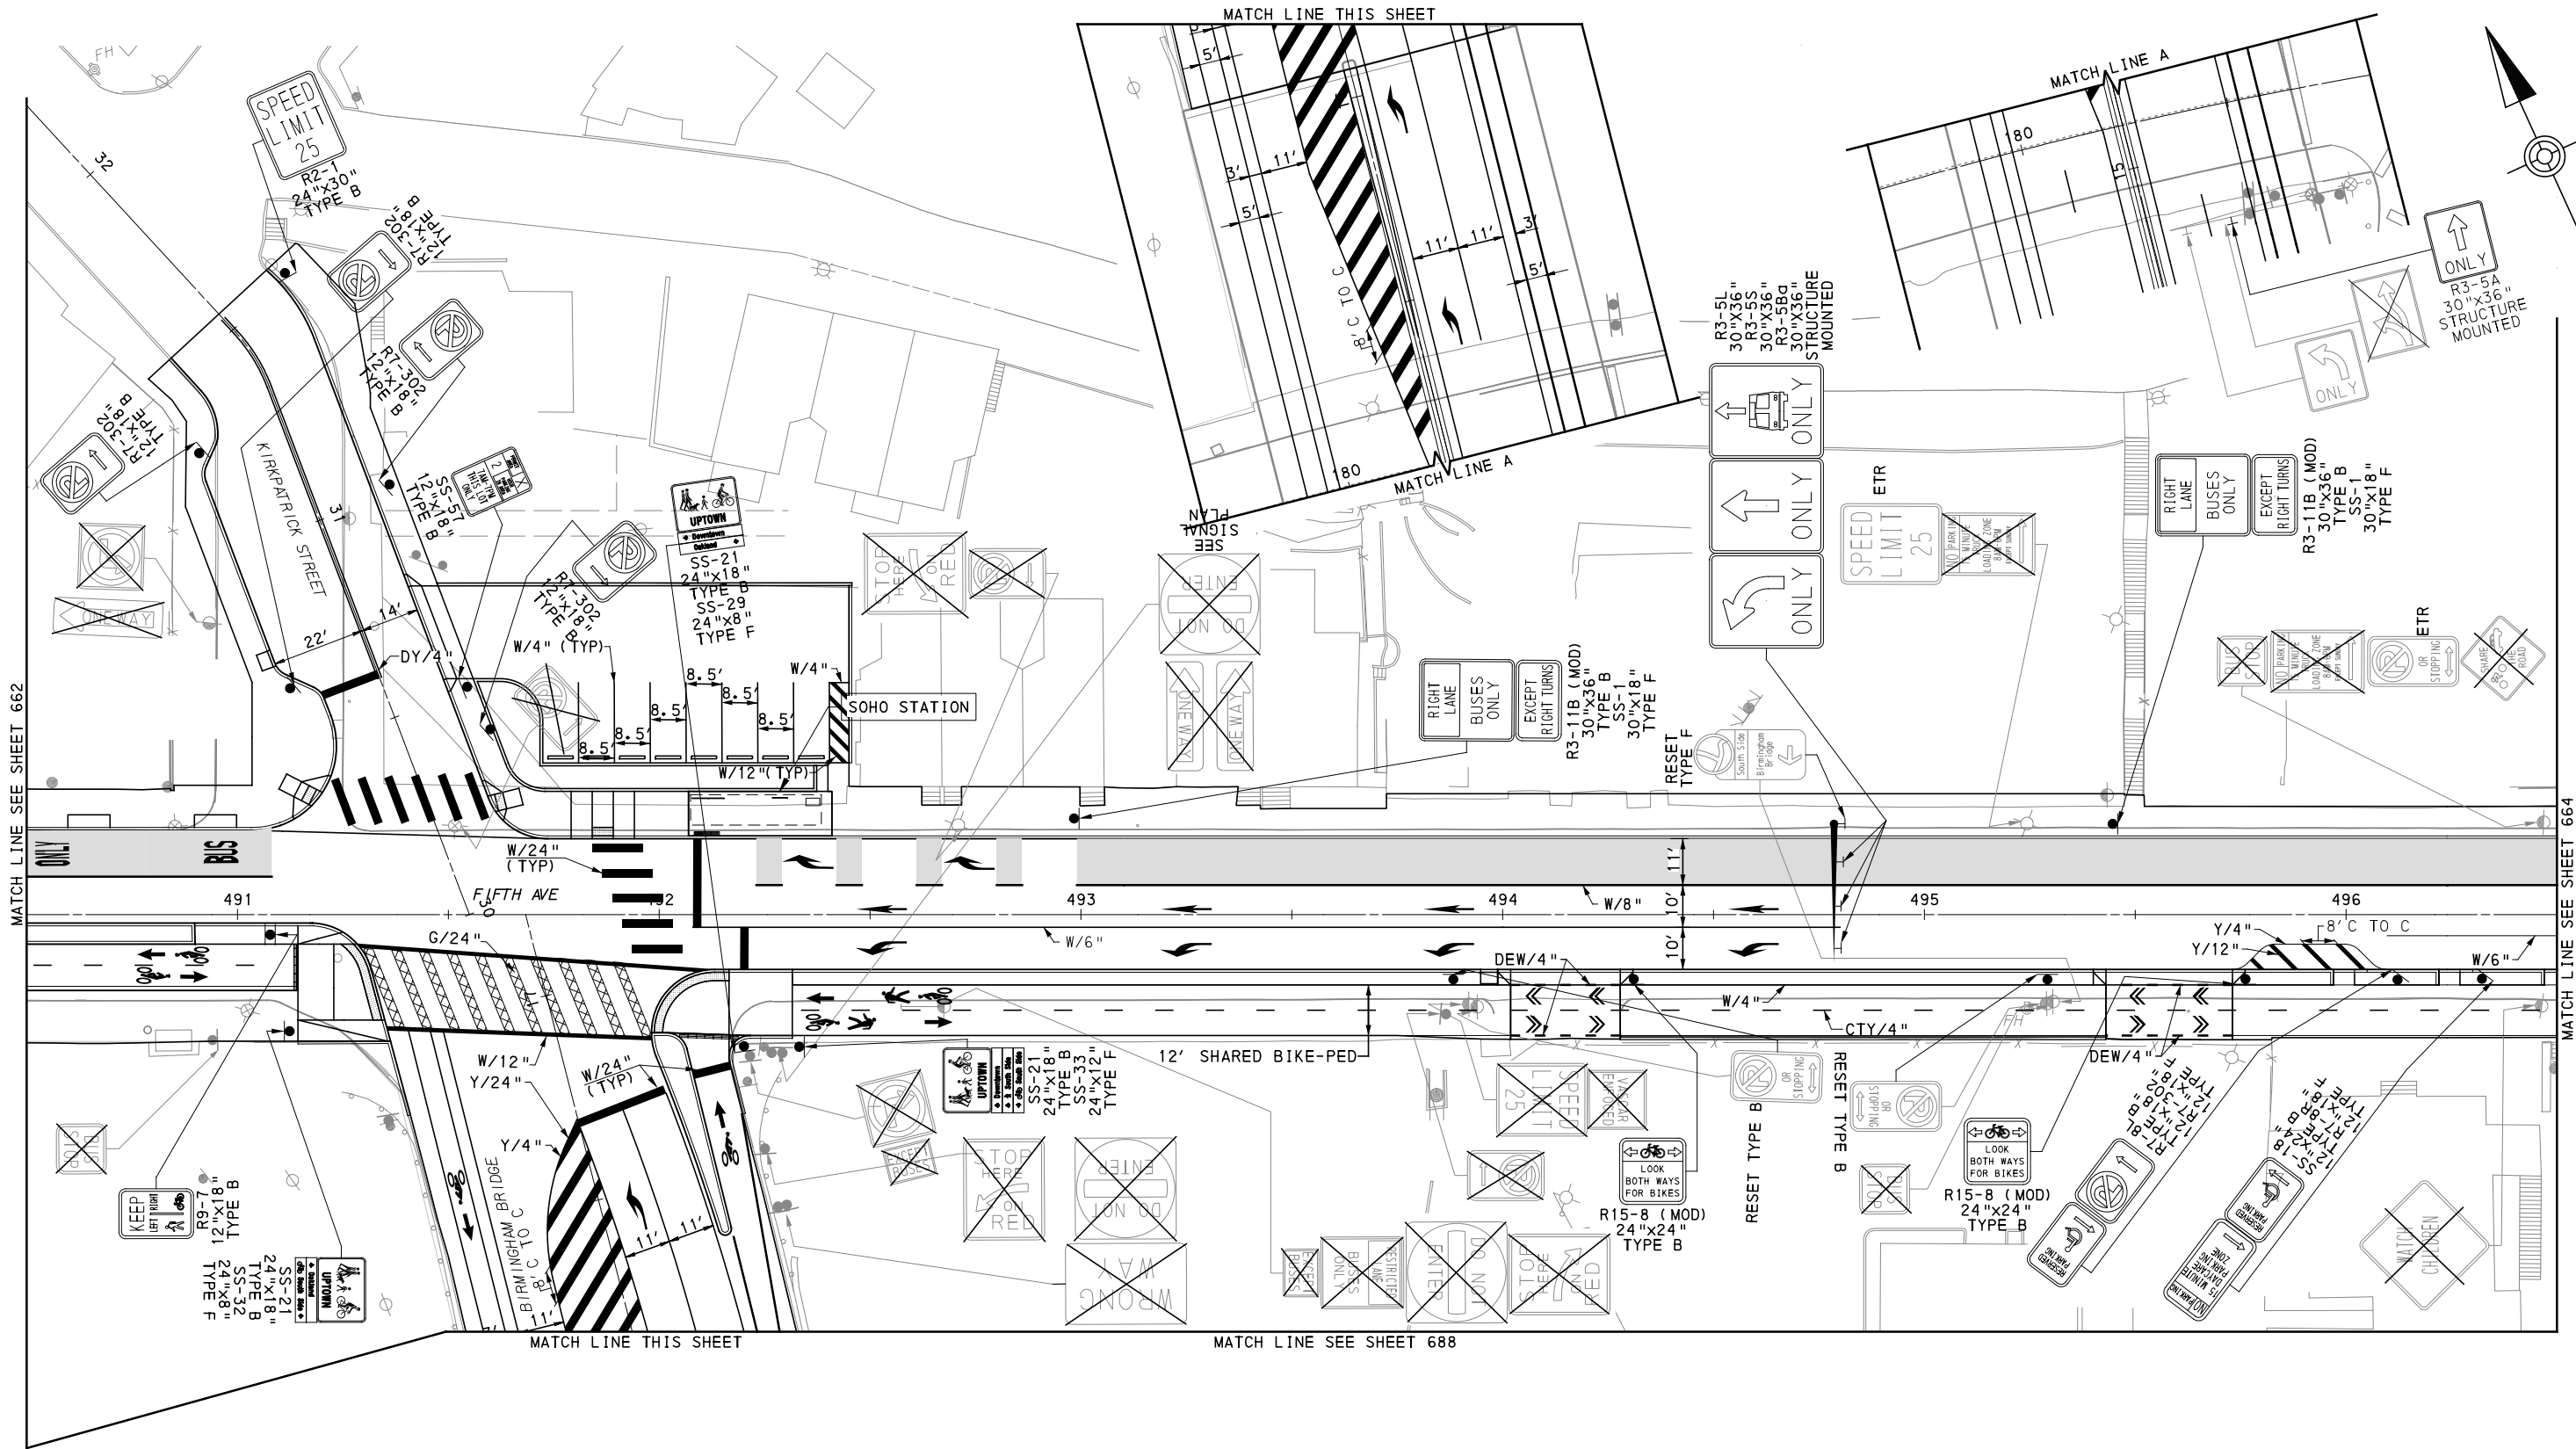

AECOM

Gulf Tower
707 Grant Street
5th Floor
Pittsburgh, PA 15219

NO.	DATE	DESCRIPTION
REVISIONS		

THE PREPARATION OF THIS DOCUMENT HAS BEEN FINANCED IN PART THROUGH A GRANT FROM THE FEDERAL TRANSIT ADMINISTRATION, U.S. DEPARTMENT OF TRANSPORTATION, UNDER THE URBAN MASS TRANSPORTATION ACT OF 1964, AS AMENDED, FOR THE PORT AUTHORITY OF ALLEGHENY COUNTY, PENNSYLVANIA.

SIGNATURE _____

APPROVED _____ DATE _____

BRT-001
SIGNING AND
PAVEMENT MARKING

DESIGNED	DWP
DRAWN	NED
CHECKED	AJR
IN CHARGE	JKM
DATE	05/15/23
SCALE	AS SHOWN

FOR ROADWAY PLAN SEE SHEET 377




PORT AUTHORITY OF ALLEGHENY COUNTY
PITTSBURGH PENNSYLVANIA

BUS RAPID TRANSIT UPTOWN TO OAKLAND
SIGNING & PAVEMENT MARKING PLANS
FIFTH AVE - STA 490+50 TO STA 496+50

Port Authority
connecting people to life™

CONTRACT NO. BRT-001
DWG. NO. SN53
SHT. 663

OPERATOR: "joseph.silich"
FILE PATH: c:\pwork\ing\acom\ds16_na\joseph.silich\acom\0207707\BRT_01_SPM_SHT26.dgn
PLOTTED: 5/13/2023 7:59:32 PM

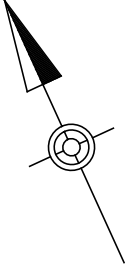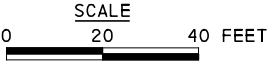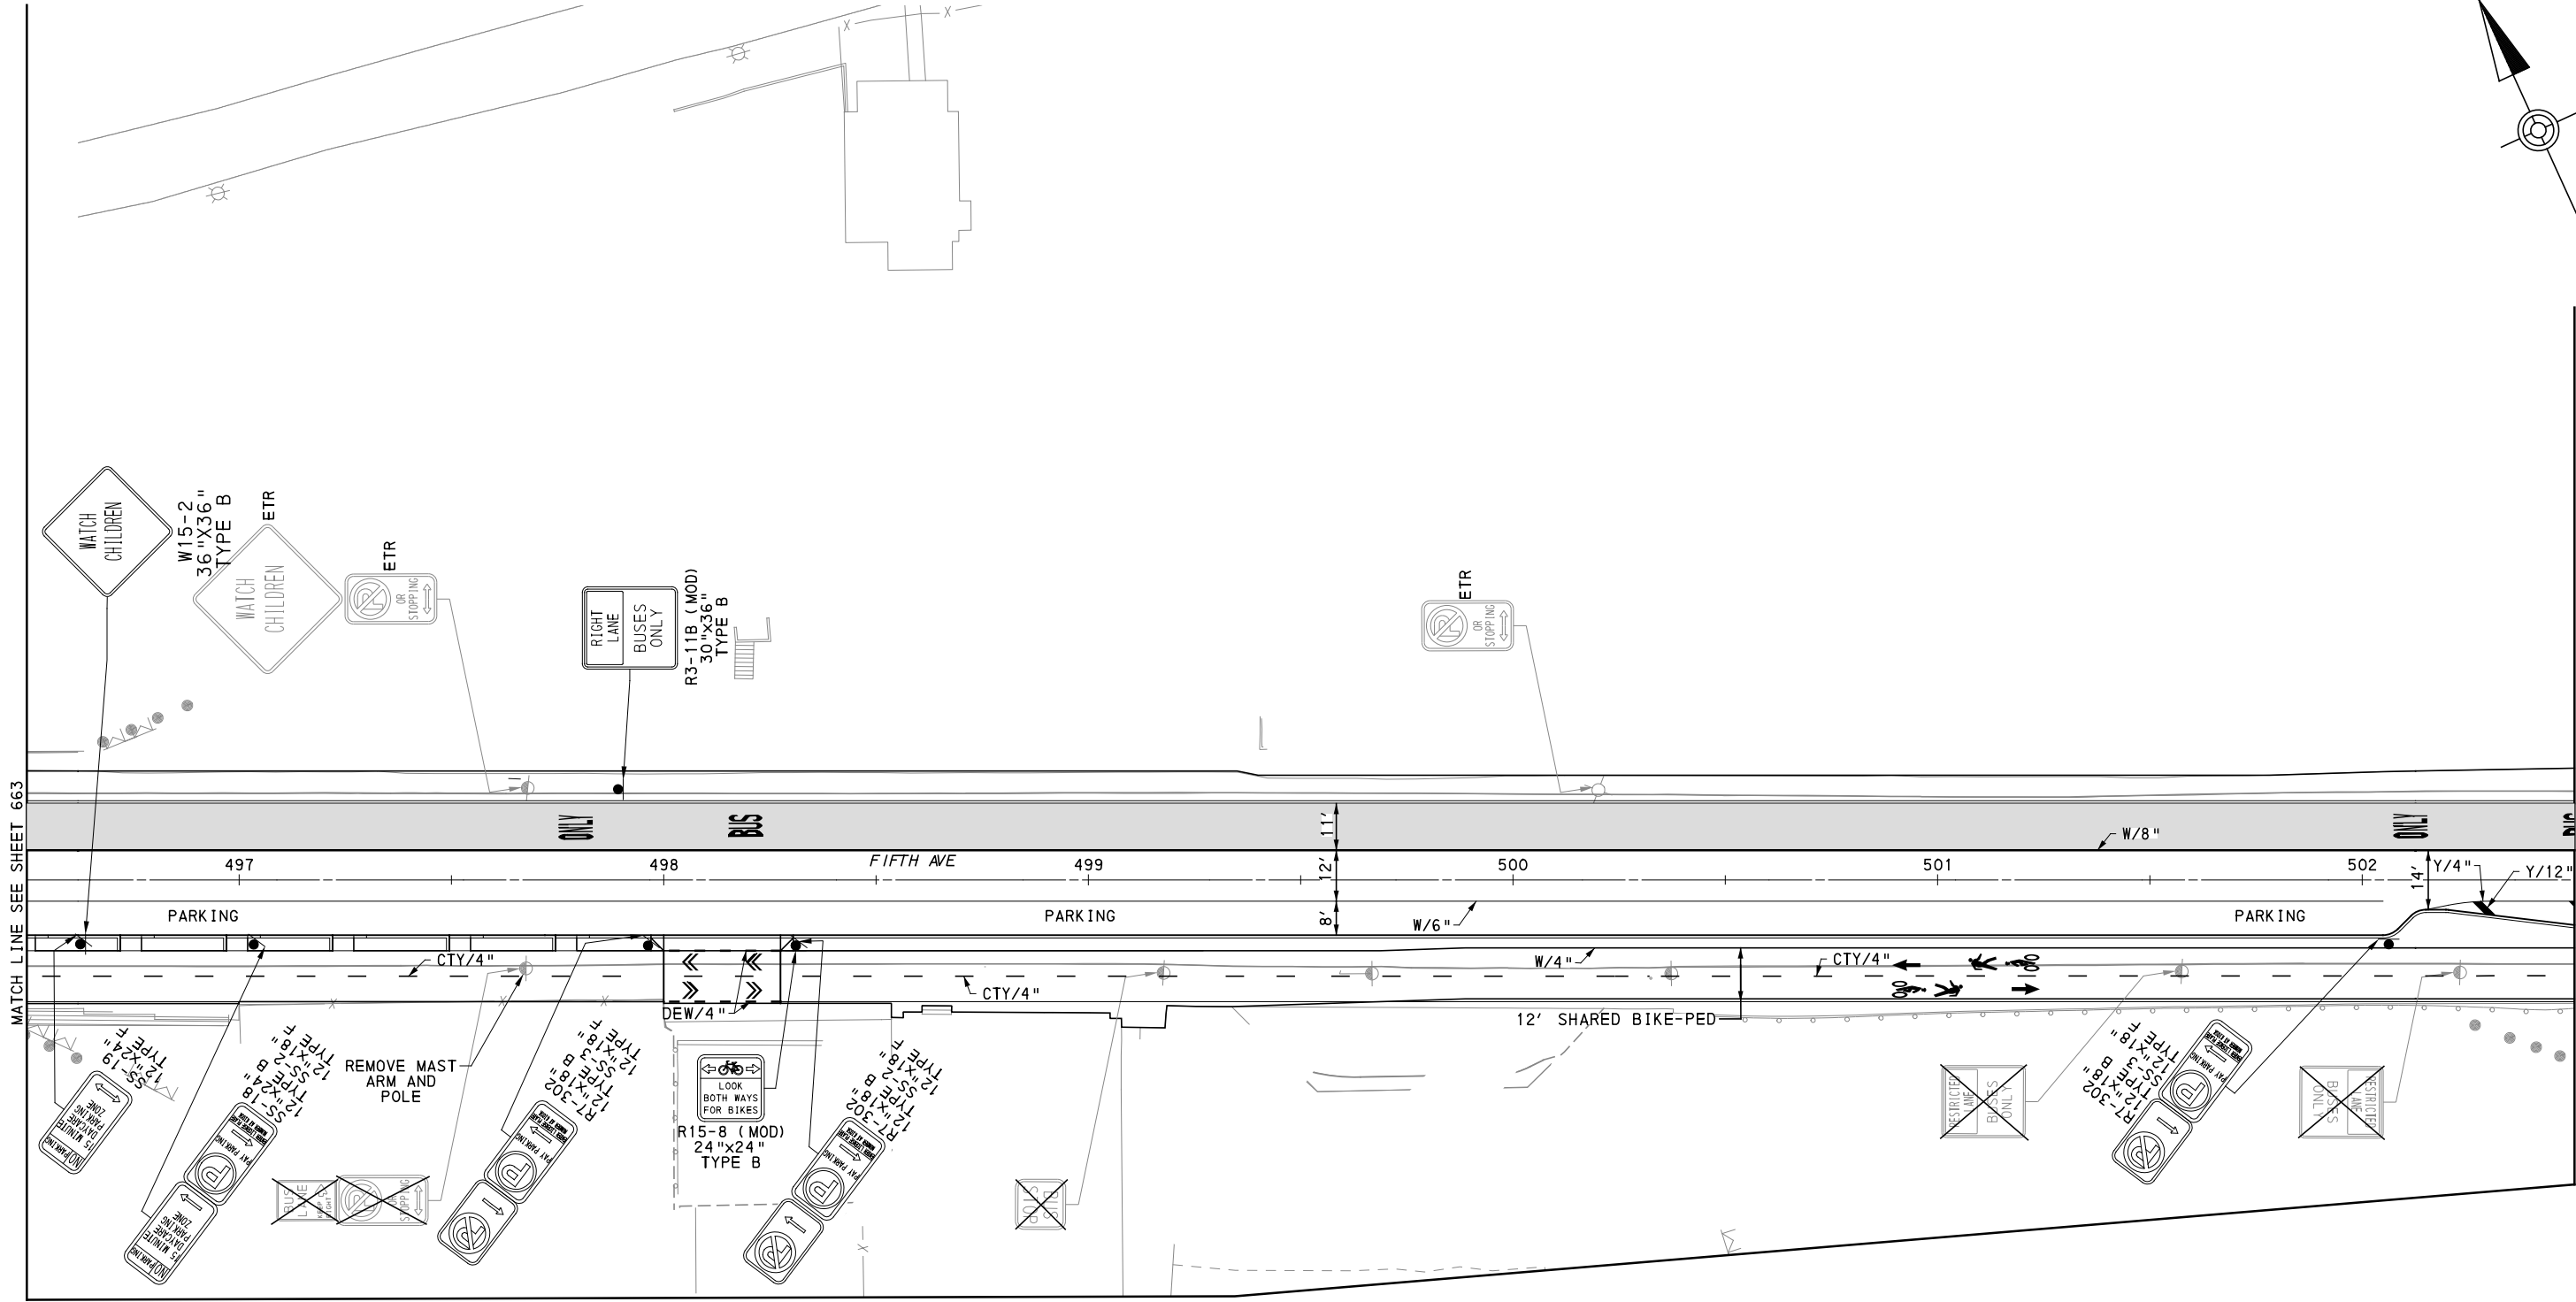

Gulf Tower
707 Grant Street
5th Floor
Pittsburgh, PA 15219

NO.	DATE	DESCRIPTION
REVISIONS		

THE PREPARATION OF THIS DOCUMENT HAS BEEN FINANCED IN PART THROUGH A GRANT FROM THE FEDERAL TRANSIT ADMINISTRATION, U.S. DEPARTMENT OF TRANSPORTATION, UNDER THE URBAN MASS TRANSPORTATION ACT OF 1964, AS AMENDED, FOR THE PORT AUTHORITY OF ALLEGHENY COUNTY, PENNSYLVANIA.




SIGNATURE

BRT-001
SIGNING AND
PAVEMENT MARKING

APPROVED DATE

DESIGNED	DWP
DRAWN	NED
CHECKED	AJR
IN CHARGE	JKM
DATE	05/15/23
SCALE	AS SHOWN

FOR ROADWAY PLAN SEE SHEET 378		
PORT AUTHORITY OF ALLEGHENY COUNTY PITTSBURGH PENNSYLVANIA		
BUS RAPID TRANSIT UPTOWN TO OAKLAND SIGNING & PAVEMENT MARKING PLANS FIFTH AVE - STA 496+50 TO STA 502+50		
Port Authority connecting people to life™	CONTRACT NO. BRT-001	
	DWG. NO. SN54	SHT. 664

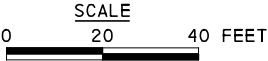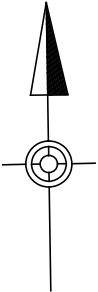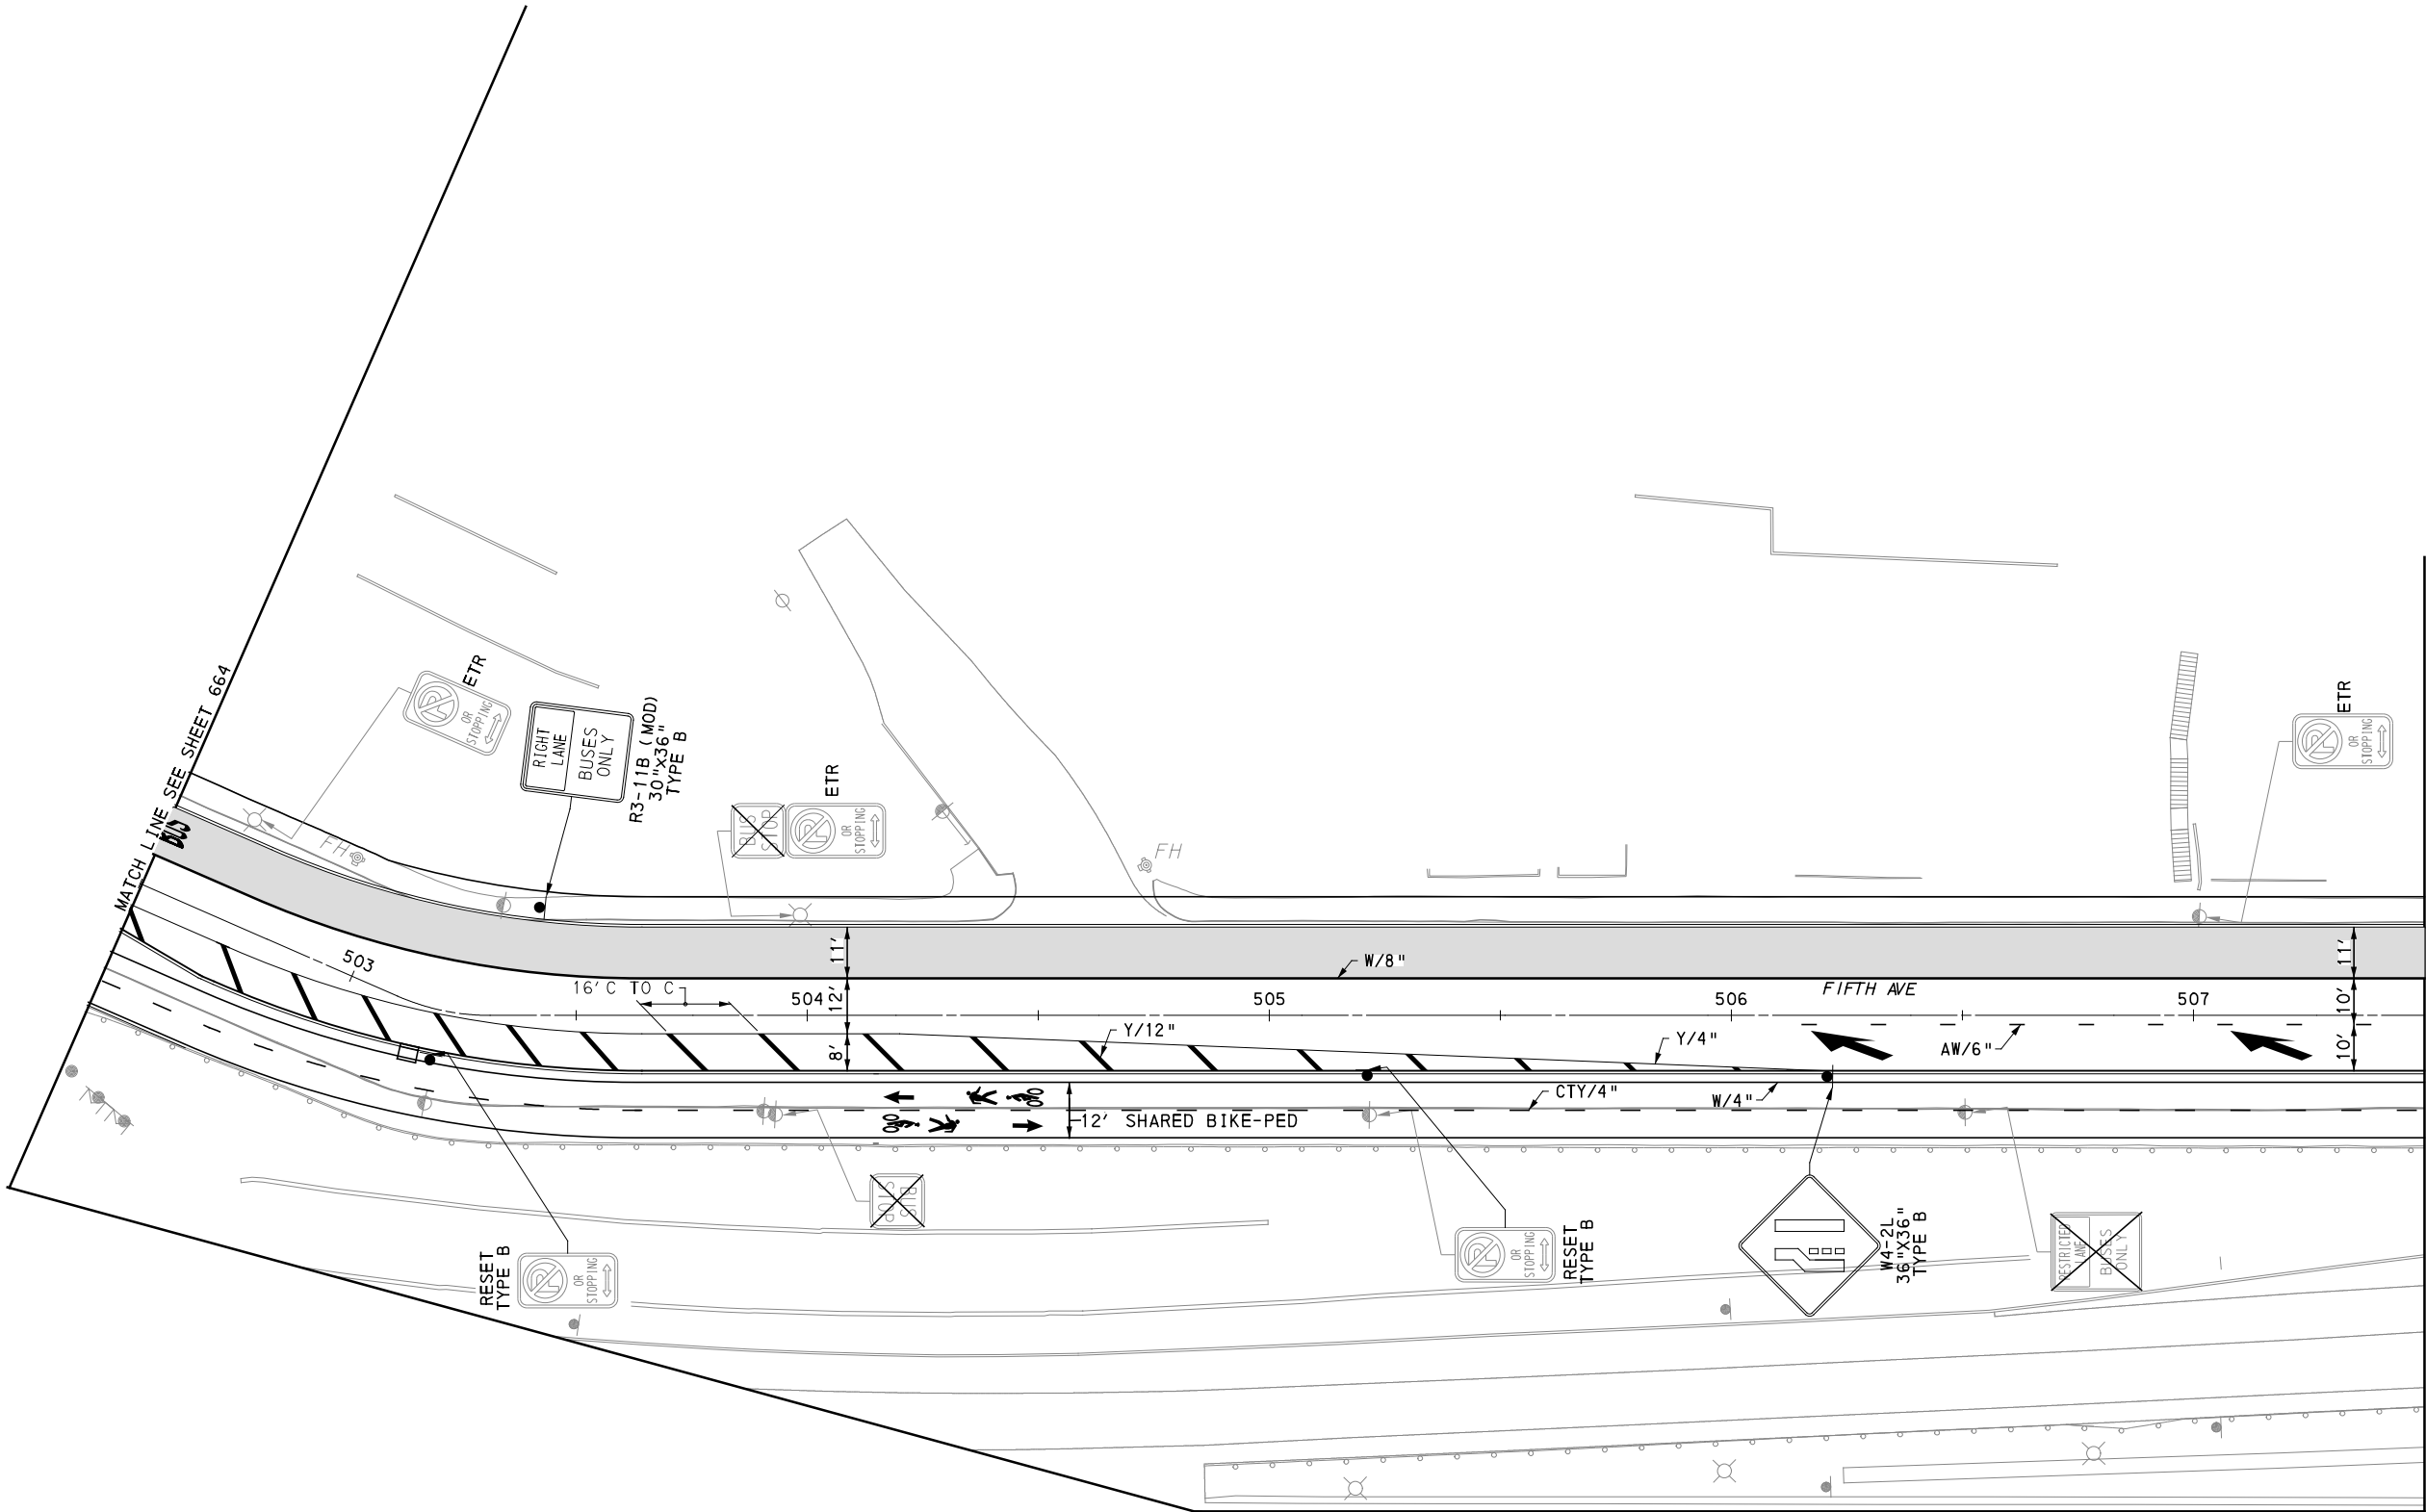

FOR ROADWAY PLAN SEE SHEET 379



Gulf Tower
707 Grant Street
5th Floor
Pittsburgh, PA 15219

NO.	DATE	DESCRIPTION
REVISIONS		

THE PREPARATION OF THIS DOCUMENT HAS BEEN FINANCED IN PART THROUGH A GRANT FROM THE FEDERAL TRANSIT ADMINISTRATION, U.S. DEPARTMENT OF TRANSPORTATION, UNDER THE URBAN MASS TRANSPORTATION ACT OF 1964, AS AMENDED, FOR THE PORT AUTHORITY OF ALLEGHENY COUNTY, PENNSYLVANIA.

SIGNATURE

BRT-001
SIGNING AND
PAVEMENT MARKING

APPROVED

DATE

DESIGNED	DWP
DRAWN	NED
CHECKED	AJR
IN CHARGE	JKM
DATE	05/15/23
SCALE	AS SHOWN

PORT AUTHORITY OF ALLEGHENY COUNTY
PITTSBURGH PENNSYLVANIA

BUS RAPID TRANSIT UPTOWN TO OAKLAND
SIGNING & PAVEMENT MARKING PLANS
FIFTH AVE - STA 502+50 TO STA 507+50



Port Authority
connecting people to life™

CONTRACT NO. BRT-001

DWG. NO. SN55

SHT. 665

OPERATOR: "joseph.silich"
FILE PATH: c:\pwworking\acocom\ds16_na\joseph.silich\acocom\020707\BRT_01_SPM_SHT28.dgn
PLOTTED: 5/13/2023 7:59:47 PM

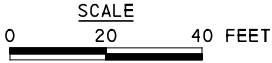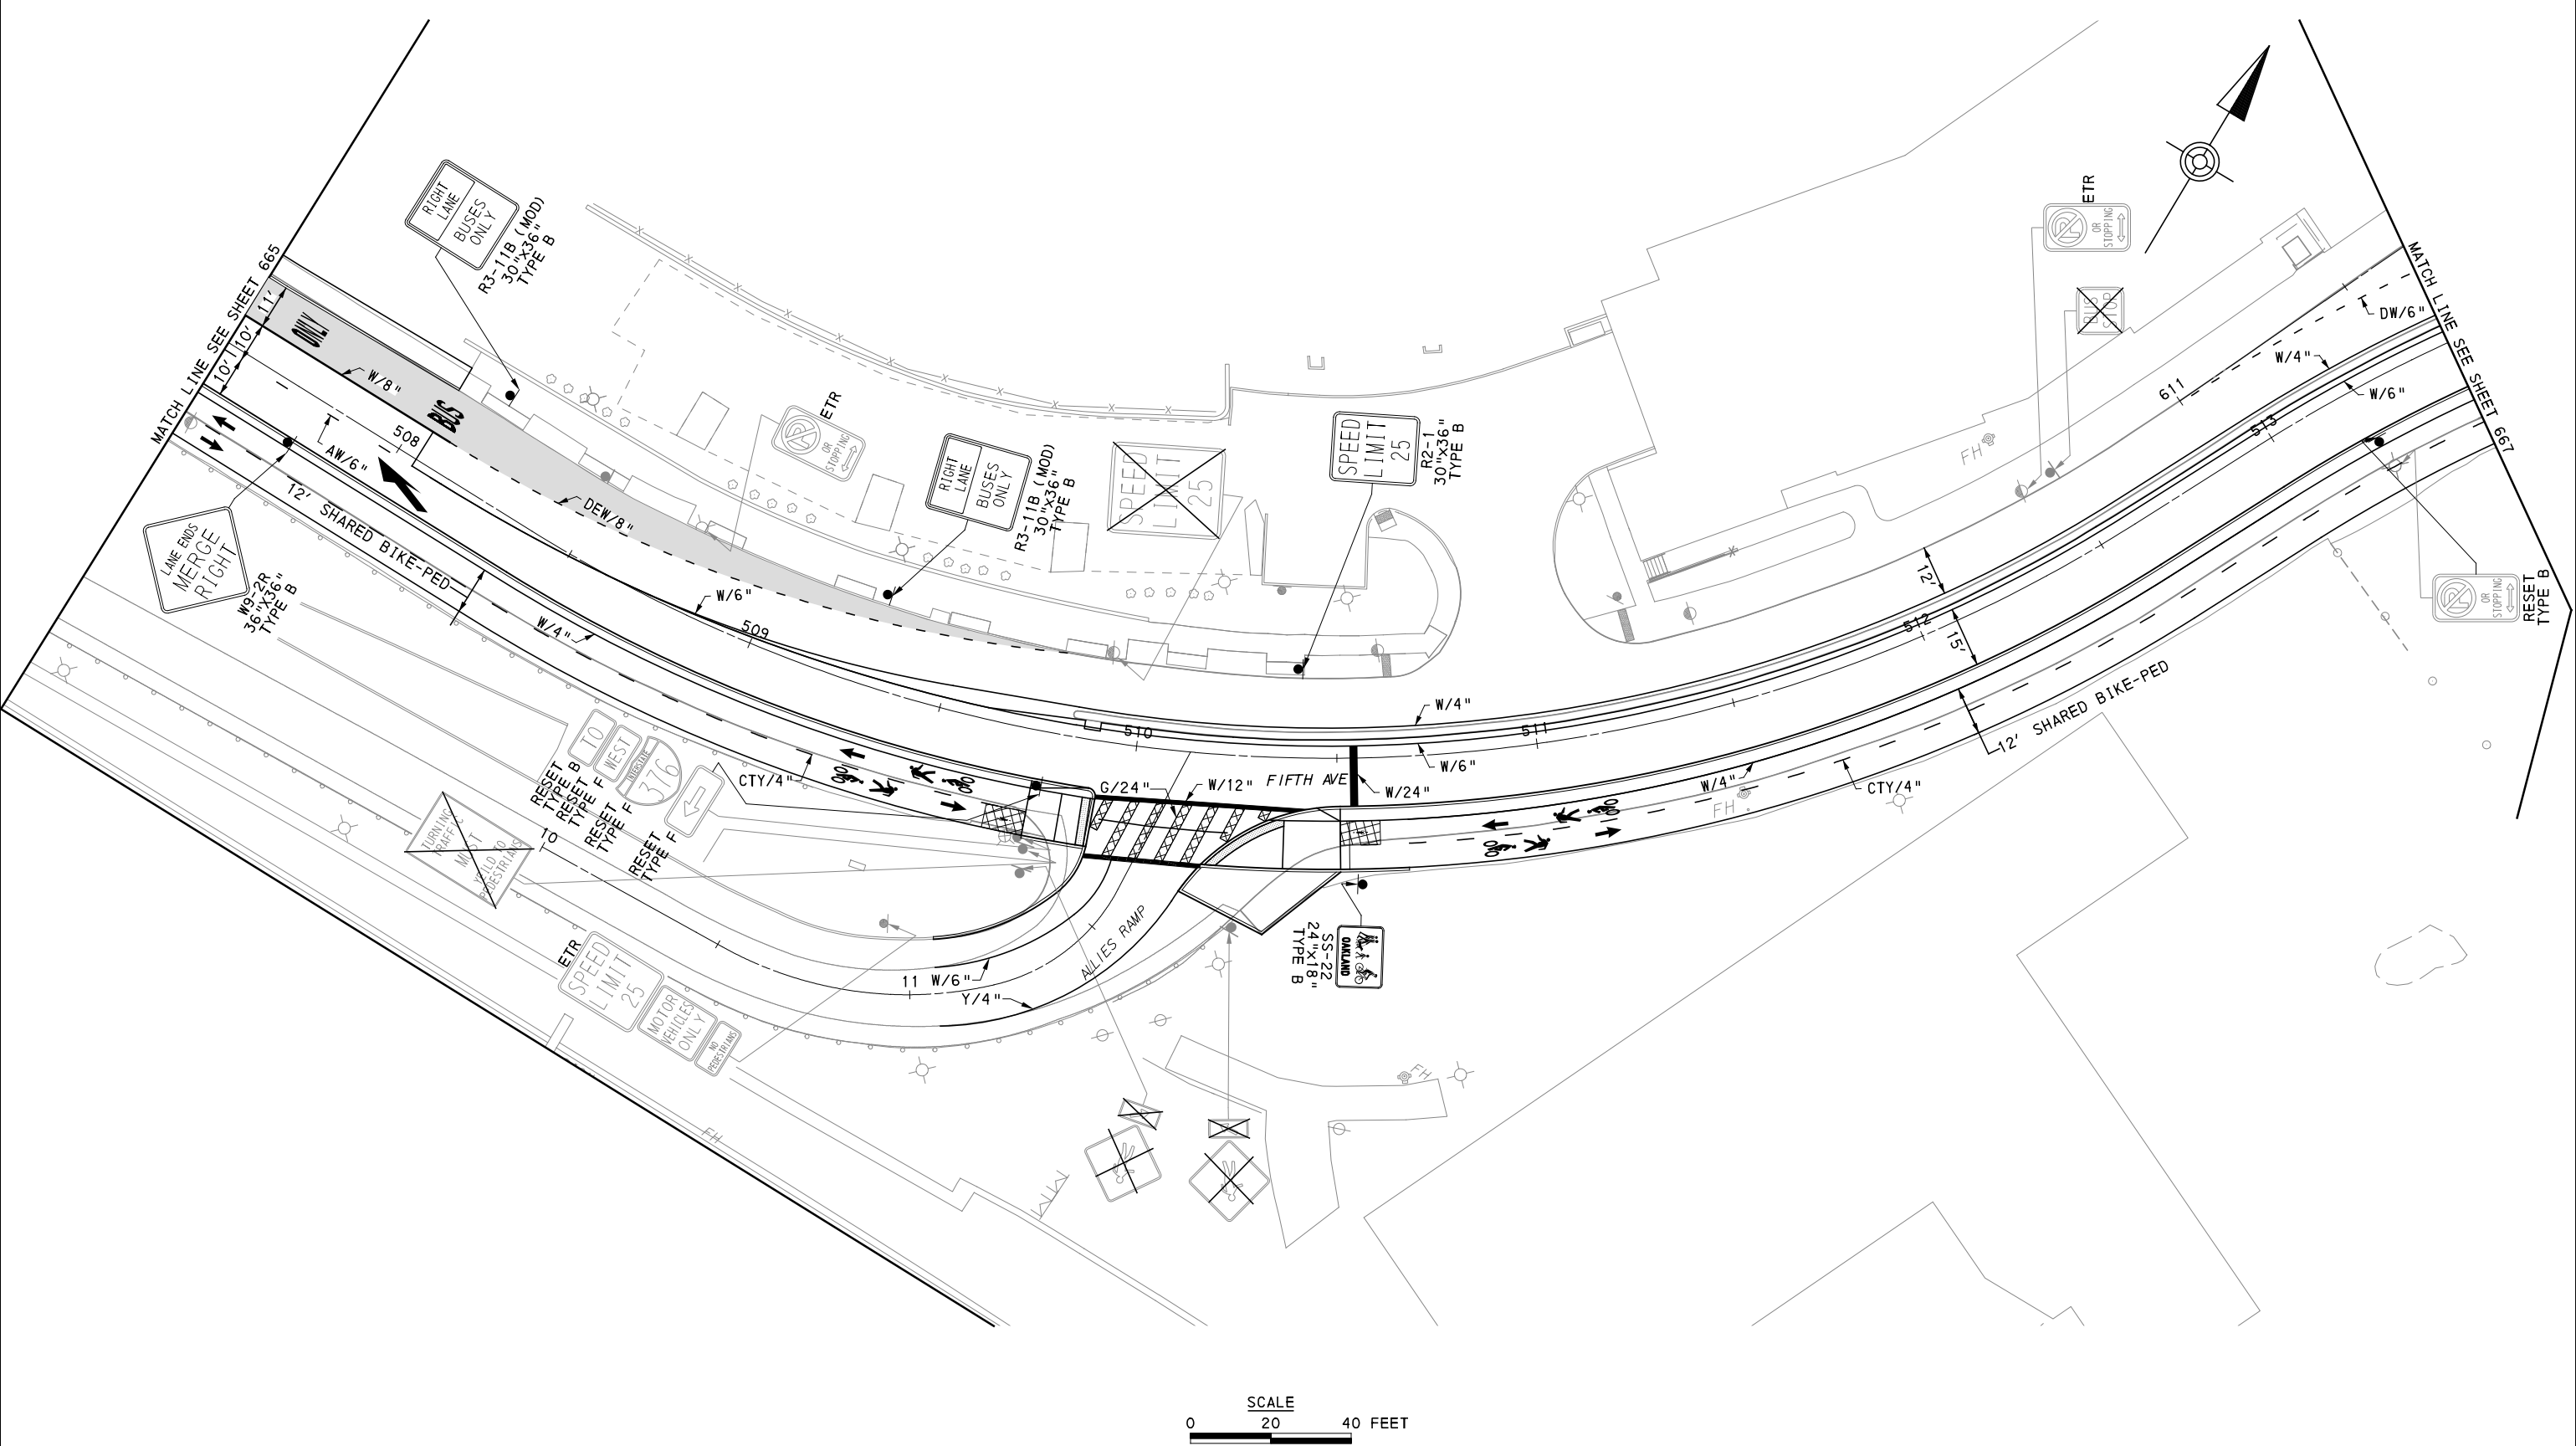

[FOR ROADWAY PLAN SEE SHEET 380]



Gulf Tower
707 Grant Street
5th Floor
Pittsburgh, PA 15219

NO.	DATE	DESCRIPTION
REVISIONS		



THE PREPARATION OF THIS DOCUMENT HAS BEEN FINANCED IN PART THROUGH A GRANT FROM THE FEDERAL TRANSIT ADMINISTRATION, U.S. DEPARTMENT OF TRANSPORTATION, UNDER THE URBAN MASS TRANSPORTATION ACT OF 1964, AS AMENDED, FOR THE PORT AUTHORITY OF ALLEGHENY COUNTY, PENNSYLVANIA.

SIGNATURE

BRT-001
SIGNING AND
PAVEMENT MARKING
APPROVED
DATE

DESIGNED	DWP
DRAWN	NED
CHECKED	AJR
IN CHARGE	JKM
DATE	05/15/23
SCALE	AS SHOWN

PORT AUTHORITY OF ALLEGHENY COUNTY PITTSBURGH PENNSYLVANIA		
BUS RAPID TRANSIT UPTOWN TO OAKLAND SIGNING & PAVEMENT MARKING PLANS FIFTH AVE - STA 507+50 TO STA 513+50		
Port Authority connecting people to life	CONTRACT NO. BRT-001	
	DWG. NO. SN56	SHT. 666

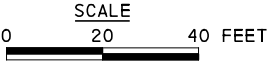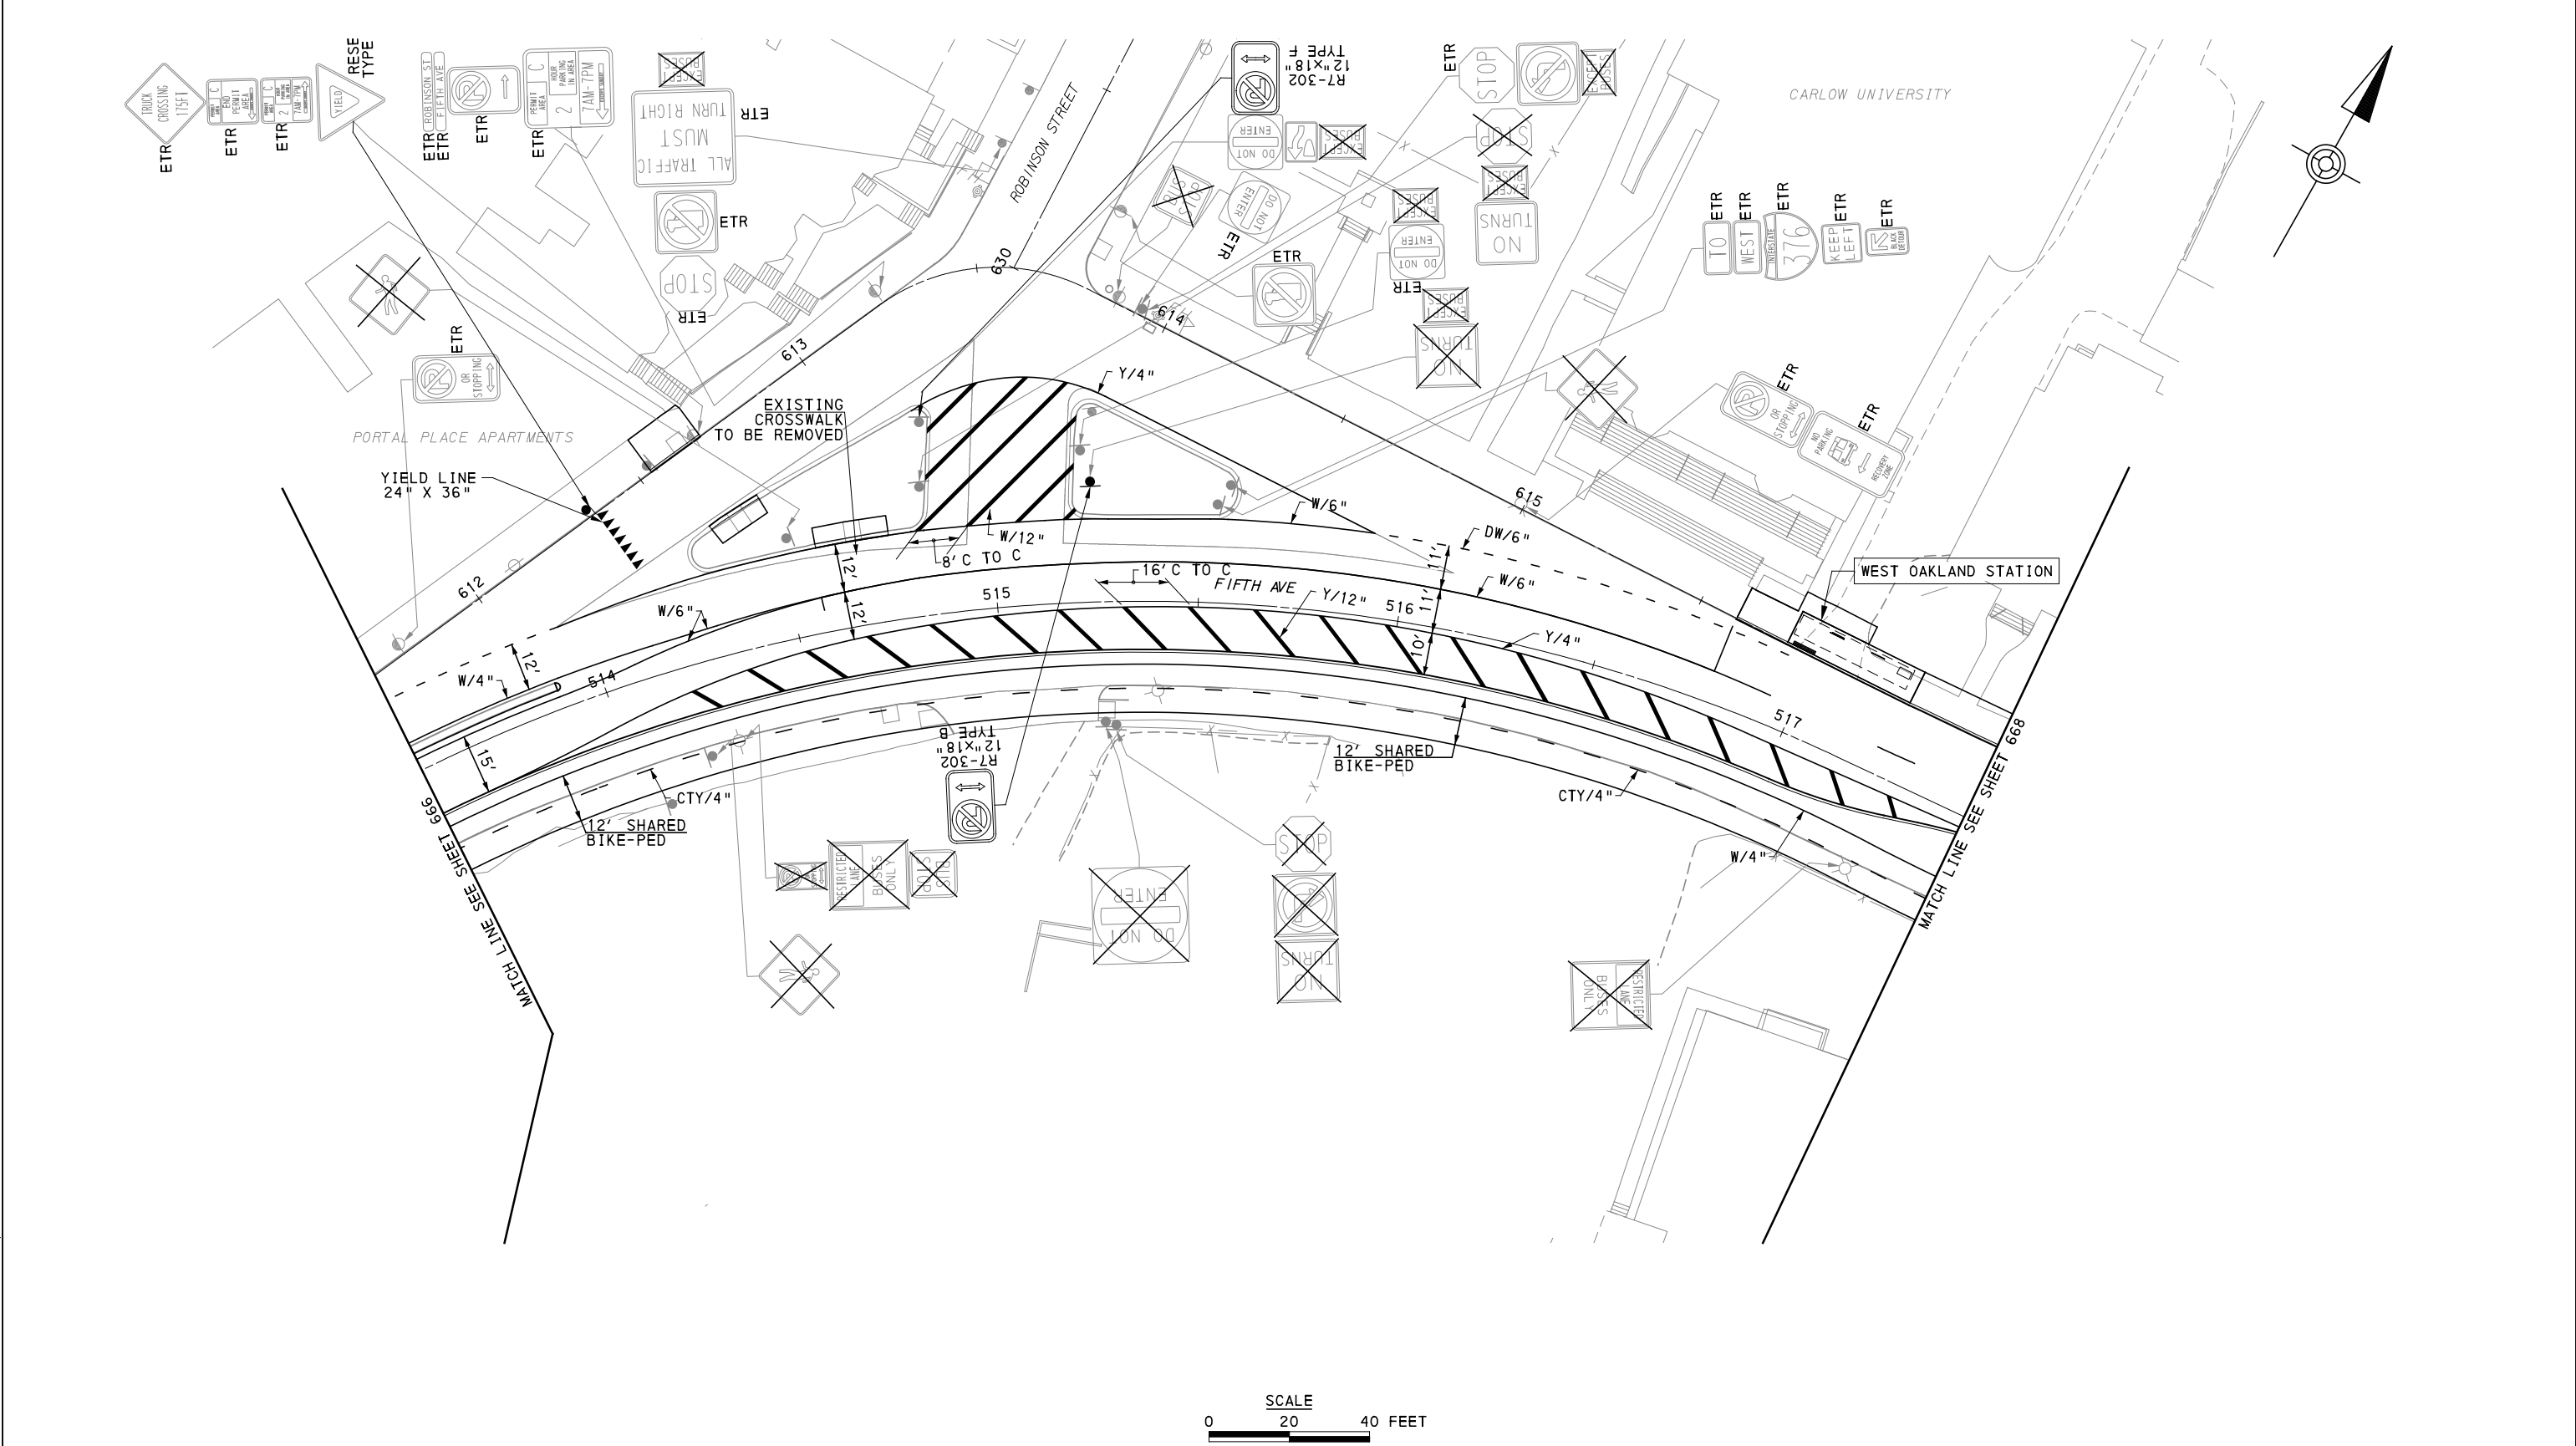

[FOR ROADWAY PLAN SEE SHEET 381]



Gulf Tower
707 Grant Street
5th Floor
Pittsburgh, PA 15219

NO.	DATE	DESCRIPTION
REVISIONS		

THE PREPARATION OF THIS DOCUMENT HAS BEEN FINANCED IN PART THROUGH A GRANT FROM THE FEDERAL TRANSIT ADMINISTRATION, U.S. DEPARTMENT OF TRANSPORTATION, UNDER THE URBAN MASS TRANSPORTATION ACT OF 1964, AS AMENDED, FOR THE PORT AUTHORITY OF ALLEGHENY COUNTY, PENNSYLVANIA.

SIGNATURE

BRT-001
SIGNING AND
PAVEMENT MARKING


APPROVED

DATE

DESIGNED	DWP
DRAWN	NED
CHECKED	AJR
IN CHARGE	JKM
DATE	05/15/23
SCALE	AS SHOWN

PORT AUTHORITY OF ALLEGHENY COUNTY PITTSBURGH PENNSYLVANIA		
BUS RAPID TRANSIT UPTOWN TO OAKLAND SIGNING & PAVEMENT MARKING PLANS FIFTH AVE - STA 513+50 TO STA 517+50		
Port Authority connecting people to life	CONTRACT NO. BRT-001	
	DWG. NO. SN57	SHT. 667

OPERATOR: "joseph.silich"
FILE PATH: c:\pwworking\acem.ds16_na\joseph.silich\acem.com\d0207707\BRT_01_SPM_SHT30.dgn
PLOTTED: 5/13/2023 8:00:05 PM

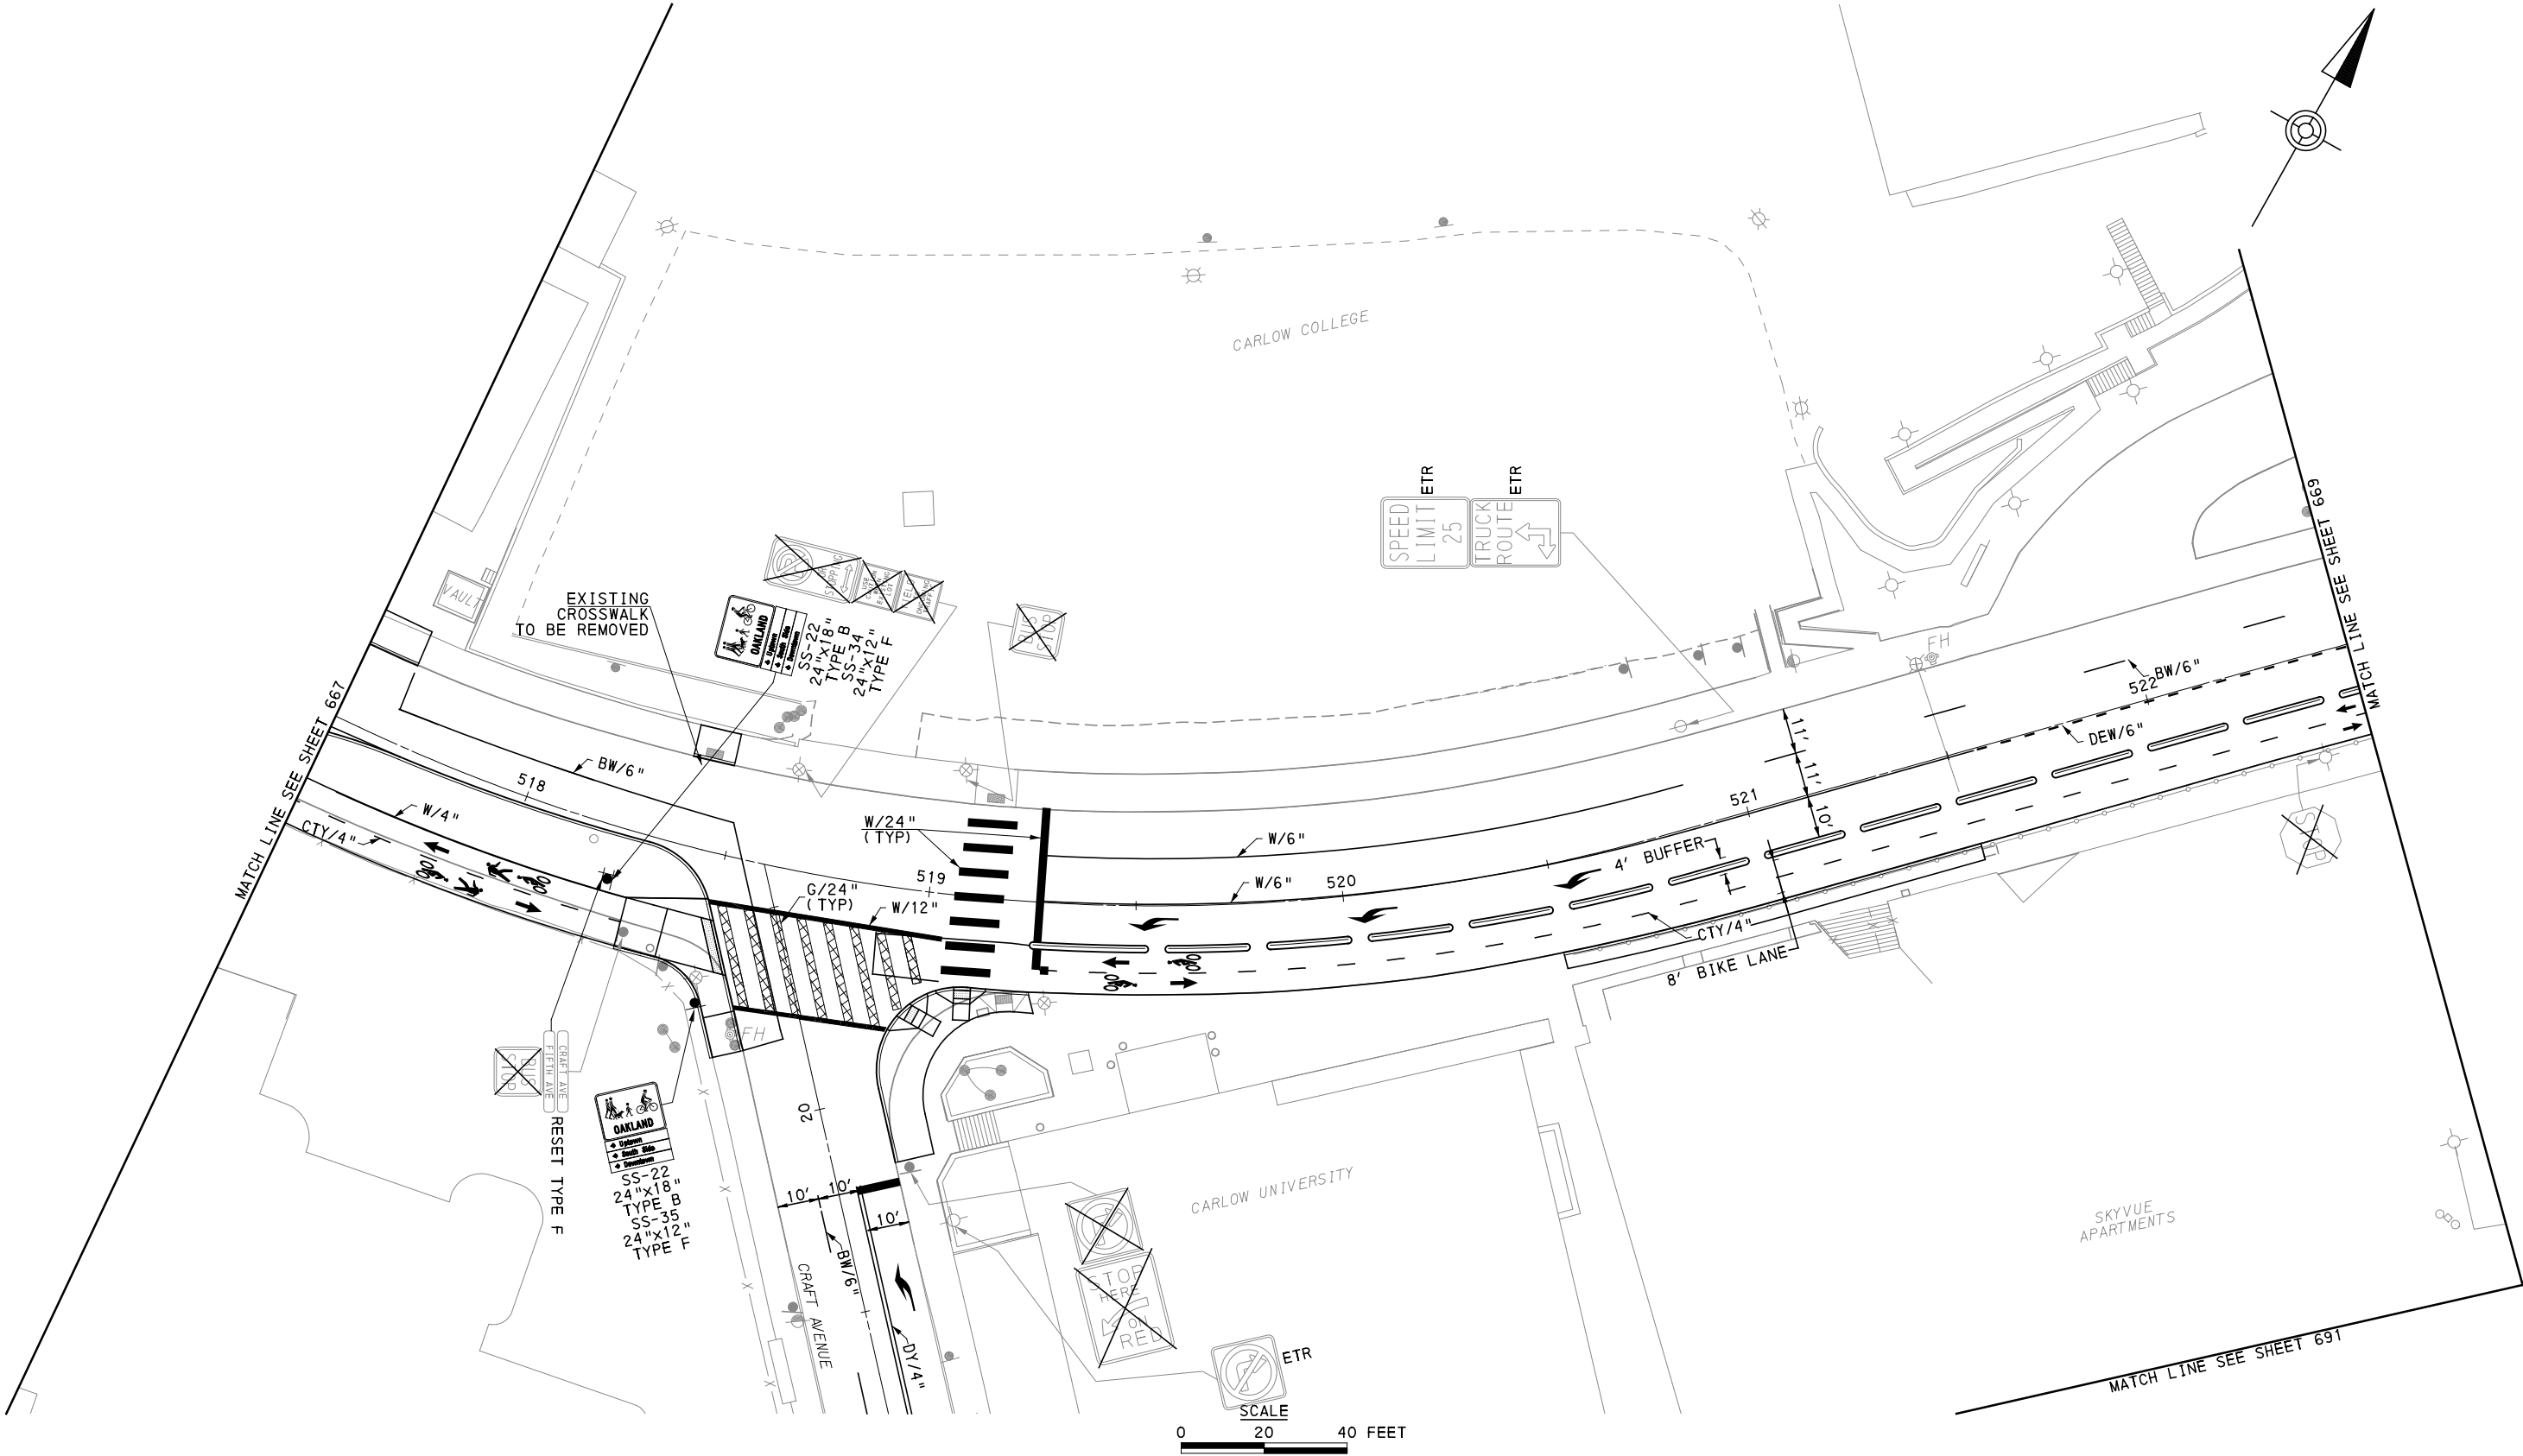

AECOM

Gulf Tower
707 Grant Street
5th Floor
Pittsburgh, PA 15219

NO.	DATE	DESCRIPTION
REVISIONS		

THE PREPARATION OF THIS DOCUMENT HAS BEEN FINANCED IN PART THROUGH A GRANT FROM THE FEDERAL TRANSIT ADMINISTRATION, U.S. DEPARTMENT OF TRANSPORTATION, UNDER THE URBAN MASS TRANSPORTATION ACT OF 1964, AS AMENDED, FOR THE PORT AUTHORITY OF ALLEGHENY COUNTY, PENNSYLVANIA.

SIGNATURE

APPROVED

DATE

BRT-001
SIGNING AND
PAVEMENT MARKING

APPROVED

DATE

DESIGNED	DWP
DRAWN	NED
CHECKED	AJR
IN CHARGE	JKM
DATE	05/15/23
SCALE	AS SHOWN

FOR ROADWAY PLAN SEE SHEET 382

PORT AUTHORITY OF ALLEGHENY COUNTY
PITTSBURGH PENNSYLVANIA


BUS RAPID TRANSIT UPTOWN TO OAKLAND
SIGNING & PAVEMENT MARKING PLANS
FIFTH AVE - STA 517+50 TO STA 522+50

Port Authority
connecting people to life


CONTRACT NO. BRT-001

DWG. NO. SN58

SHT. 668

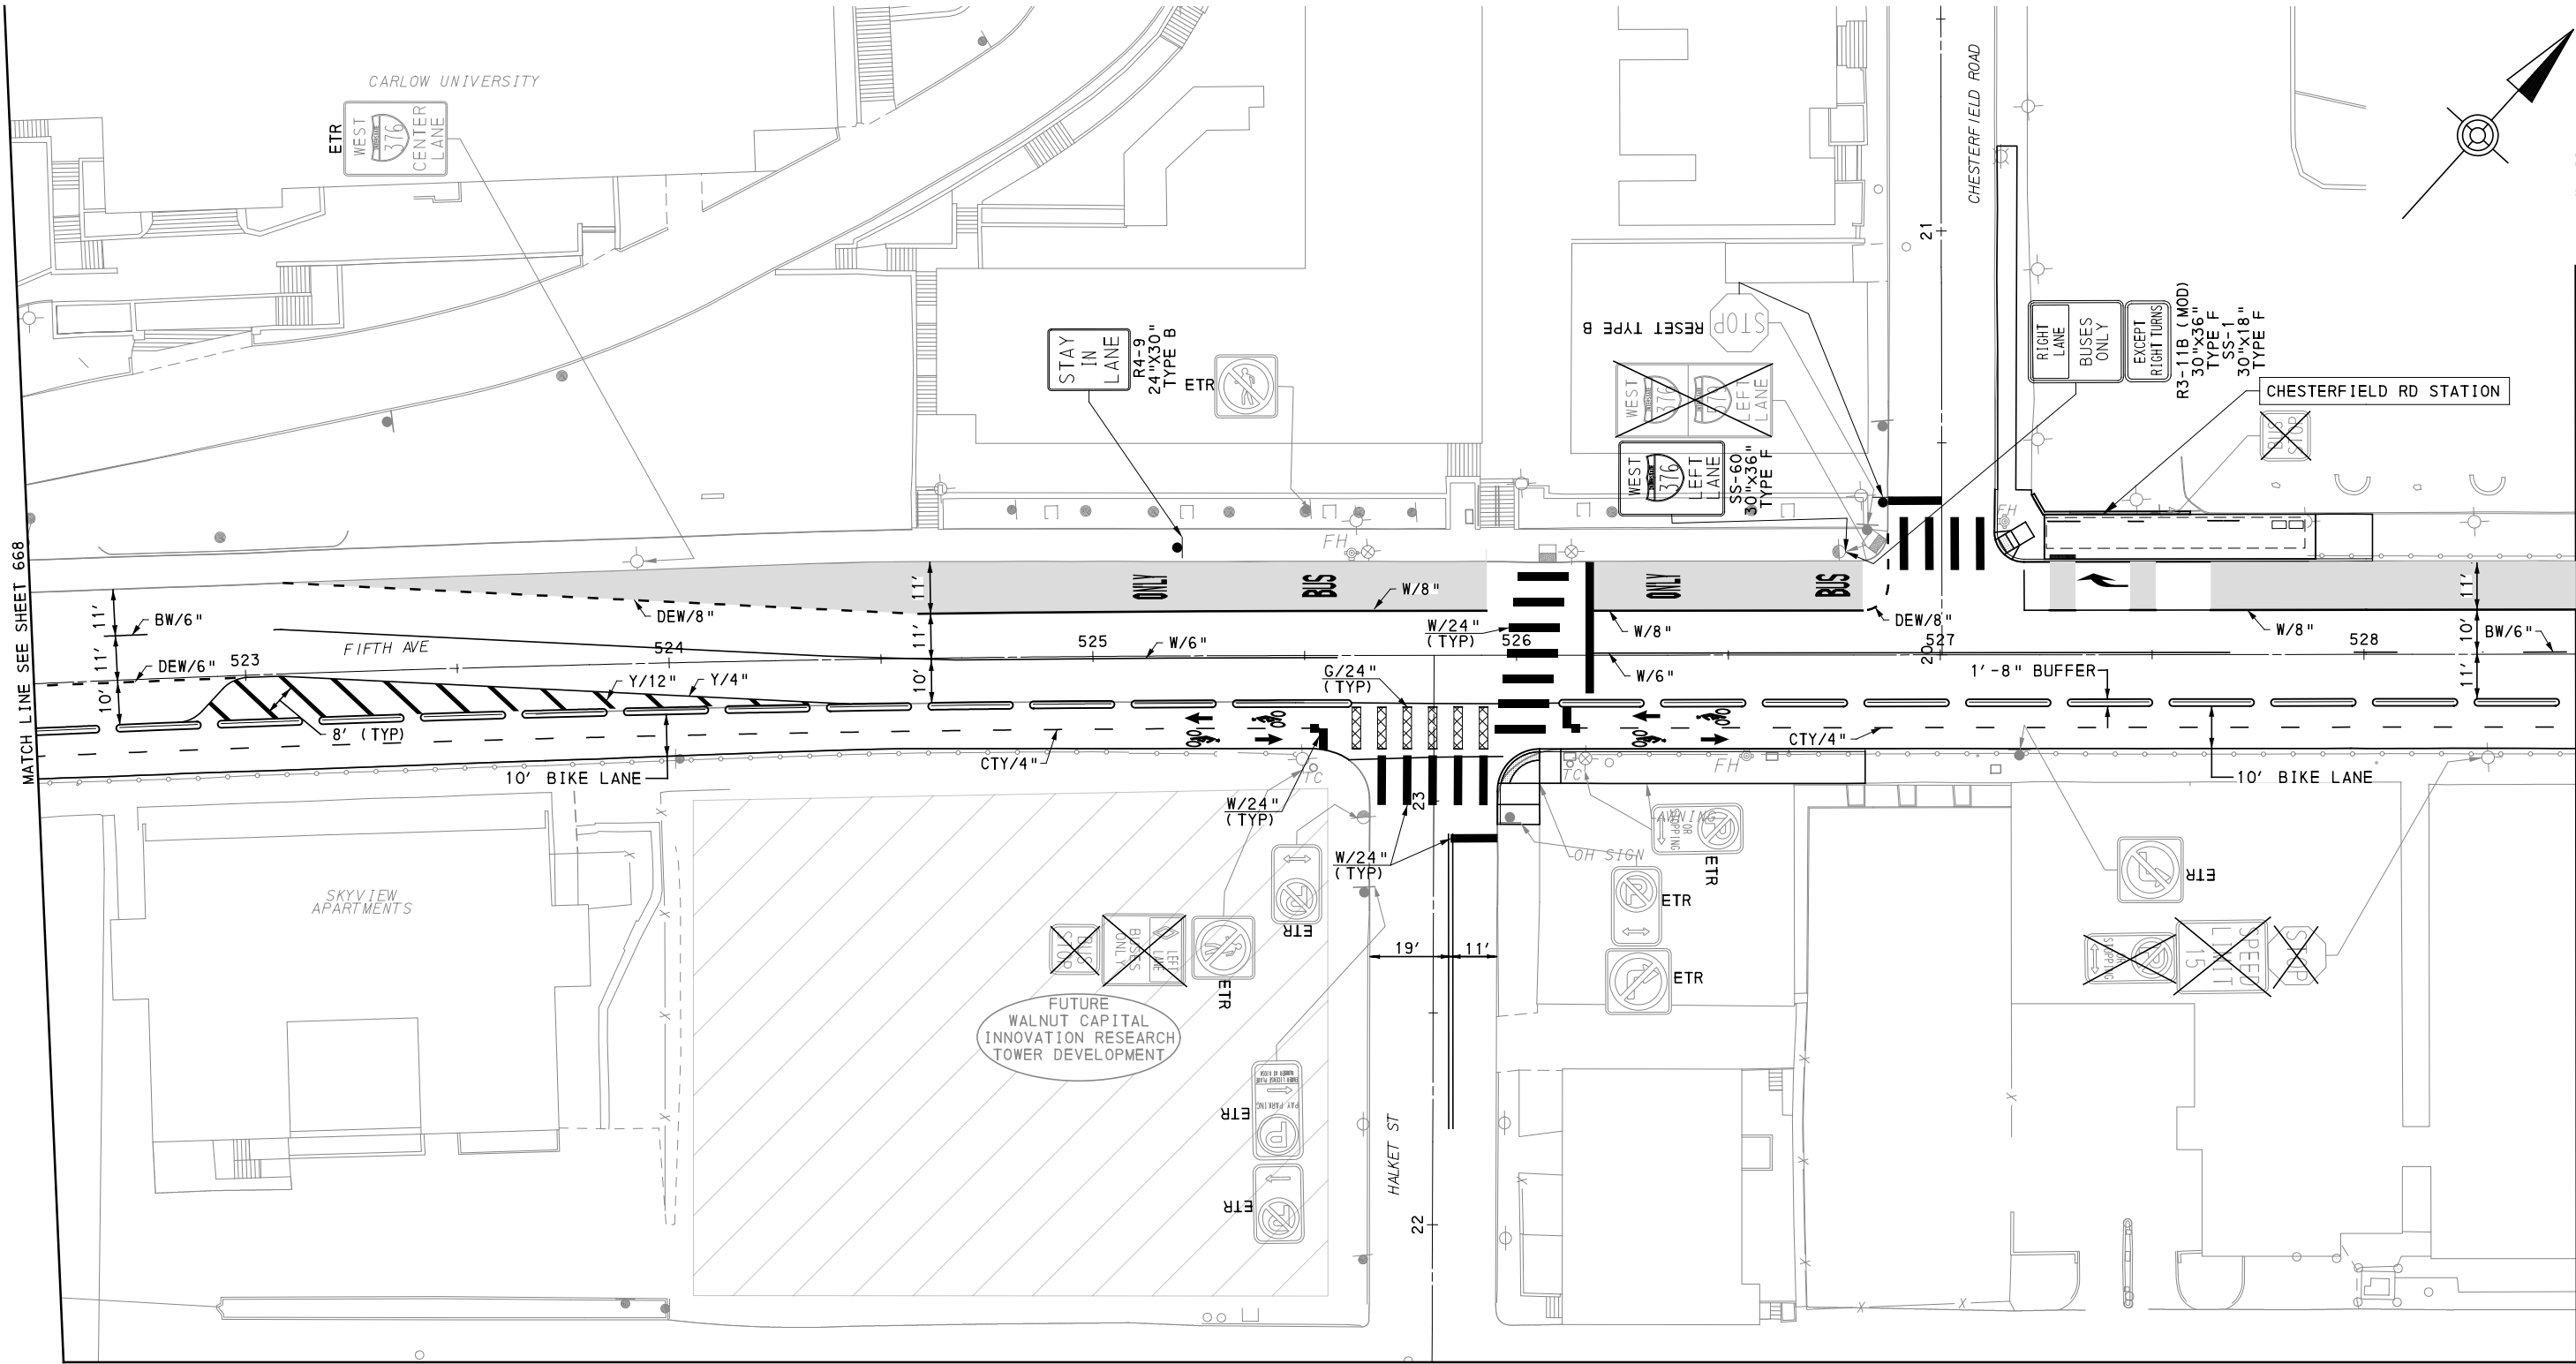

MATCH LINE SEE SHEET 693

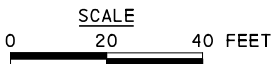

FOR ROADWAY PLAN SEE SHEET 383



Gulf Tower
707 Grant Street
5th Floor
Pittsburgh, PA 15219

NO.	DATE	DESCRIPTION
REVISIONS		

THE PREPARATION OF THIS DOCUMENT HAS BEEN FINANCED IN PART THROUGH A GRANT FROM THE FEDERAL TRANSIT ADMINISTRATION, U.S. DEPARTMENT OF TRANSPORTATION, UNDER THE URBAN MASS TRANSPORTATION ACT OF 1964, AS AMENDED, FOR THE PORT AUTHORITY OF ALLEGHENY COUNTY, PENNSYLVANIA.

SIGNATURE

BRT-001
SIGNING AND
PAVEMENT MARKING

APPROVED

DATE

DESIGNED	DWP
DRAWN	NED
CHECKED	AJR
IN CHARGE	JKM
DATE	05/15/23
SCALE	AS SHOWN

PORT AUTHORITY OF ALLEGHENY COUNTY
PITTSBURGH PENNSYLVANIA

BUS RAPID TRANSIT UPTOWN TO OAKLAND
SIGNING & PAVEMENT MARKING PLANS
FIFTH AVE - STA 522+50 TO STA 528+50

Port Authority
connecting people to life


CONTRACT NO. BRT-001

DWG. NO. SN59


SHT. 669

PLOTTED: 5/13/2023 8:00:22 PM

OPERATOR: "joseph.silich"
FILE PATH: c:\pwworking\acocom\ds16_na\joseph.silich\acocom.com\d0207707\BRT_01_SPM_SHT32.dgn

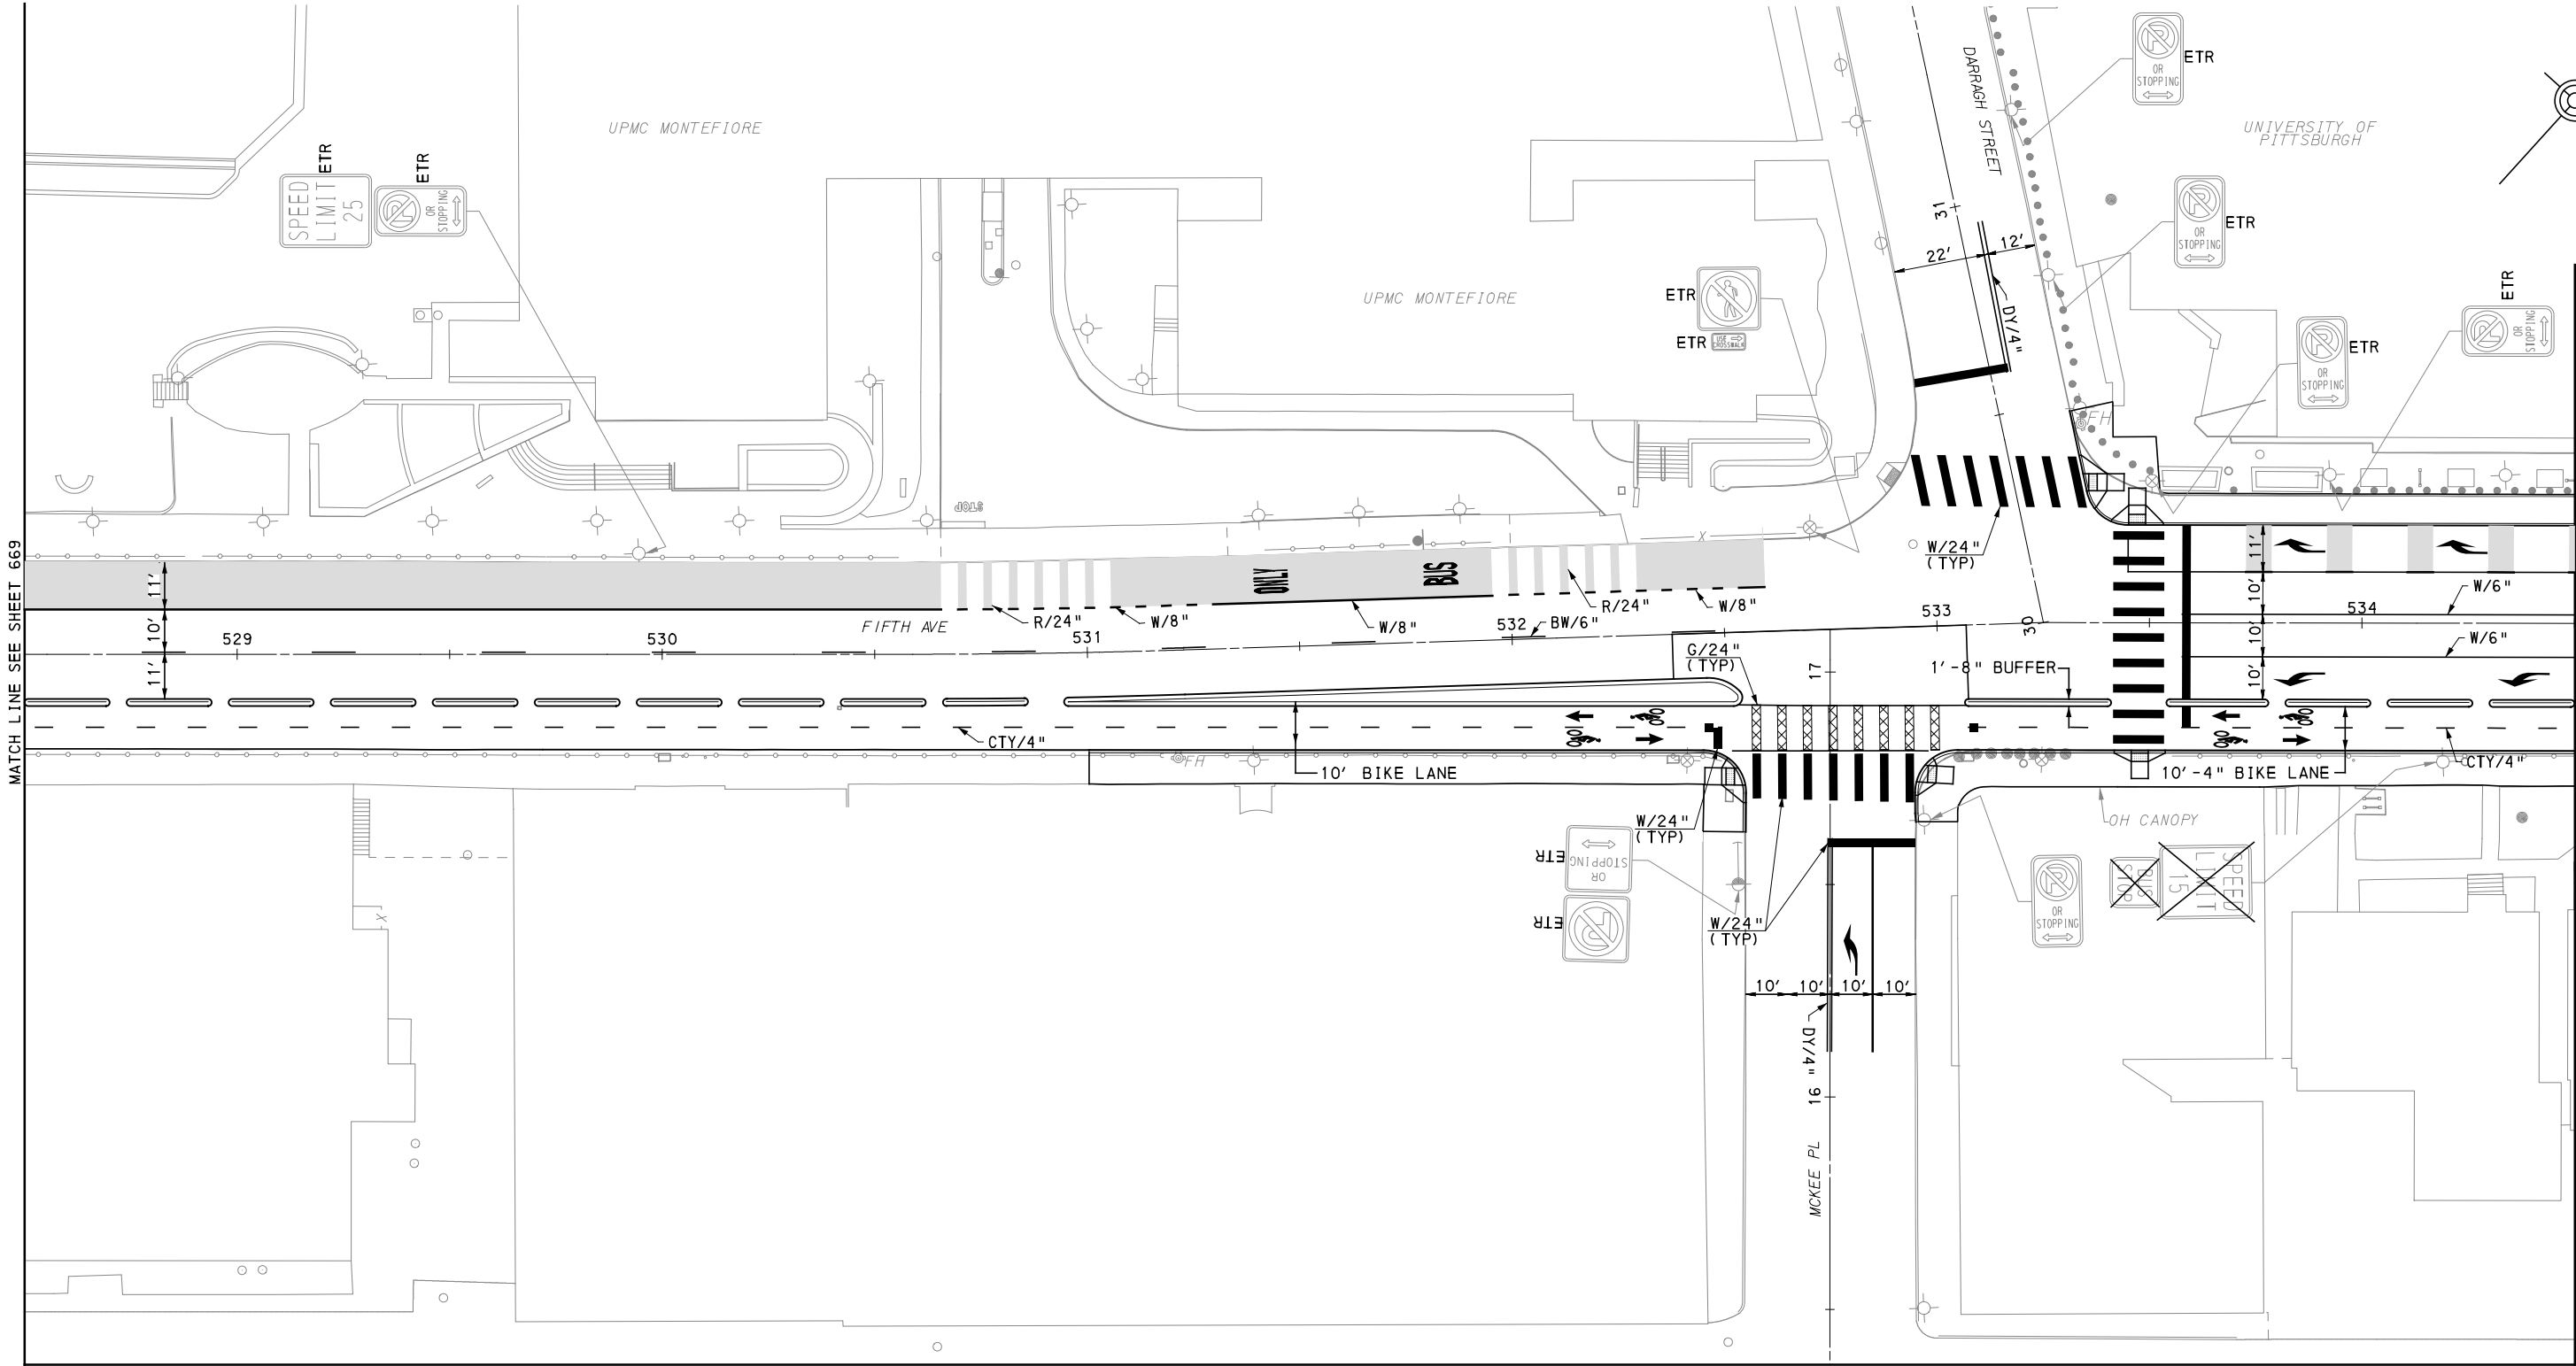

MATCH LINE SEE SHEET 694

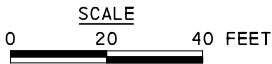

[FOR ROADWAY PLAN SEE SHEET 384]



Gulf Tower
707 Grant Street
5th Floor
Pittsburgh, PA 15219

NO.	DATE	DESCRIPTION
REVISIONS		

THE PREPARATION OF THIS DOCUMENT HAS BEEN FINANCED IN PART THROUGH A GRANT FROM THE FEDERAL TRANSIT ADMINISTRATION, U.S. DEPARTMENT OF TRANSPORTATION, UNDER THE URBAN MASS TRANSPORTATION ACT OF 1964, AS AMENDED, FOR THE PORT AUTHORITY OF ALLEGHENY COUNTY, PENNSYLVANIA.

SIGNATURE

BRT-001
SIGNING AND
PAVEMENT MARKING

APPROVED


DATE

DESIGNED	DWP
DRAWN	NED
CHECKED	AJR
IN CHARGE	JKM
DATE	05/15/23
SCALE	AS SHOWN

PORT AUTHORITY OF ALLEGHENY COUNTY PITTSBURGH PENNSYLVANIA		
BUS RAPID TRANSIT UPTOWN TO OAKLAND SIGNING & PAVEMENT MARKING PLANS FIFTH AVE - STA 528+50 TO STA 534+50		
	CONTRACT NO. BRT-001	
	DWG. NO. SN60	SHT. 670

PLOTTED: 5/13/2023 8:00:31 PM


OPERATOR: "joseph.silich" FILE PATH: c:\pwork\ing\acom\ds16_na\joseph.silich\acom\020707\BRT_01_SPM_SHT33.dgn

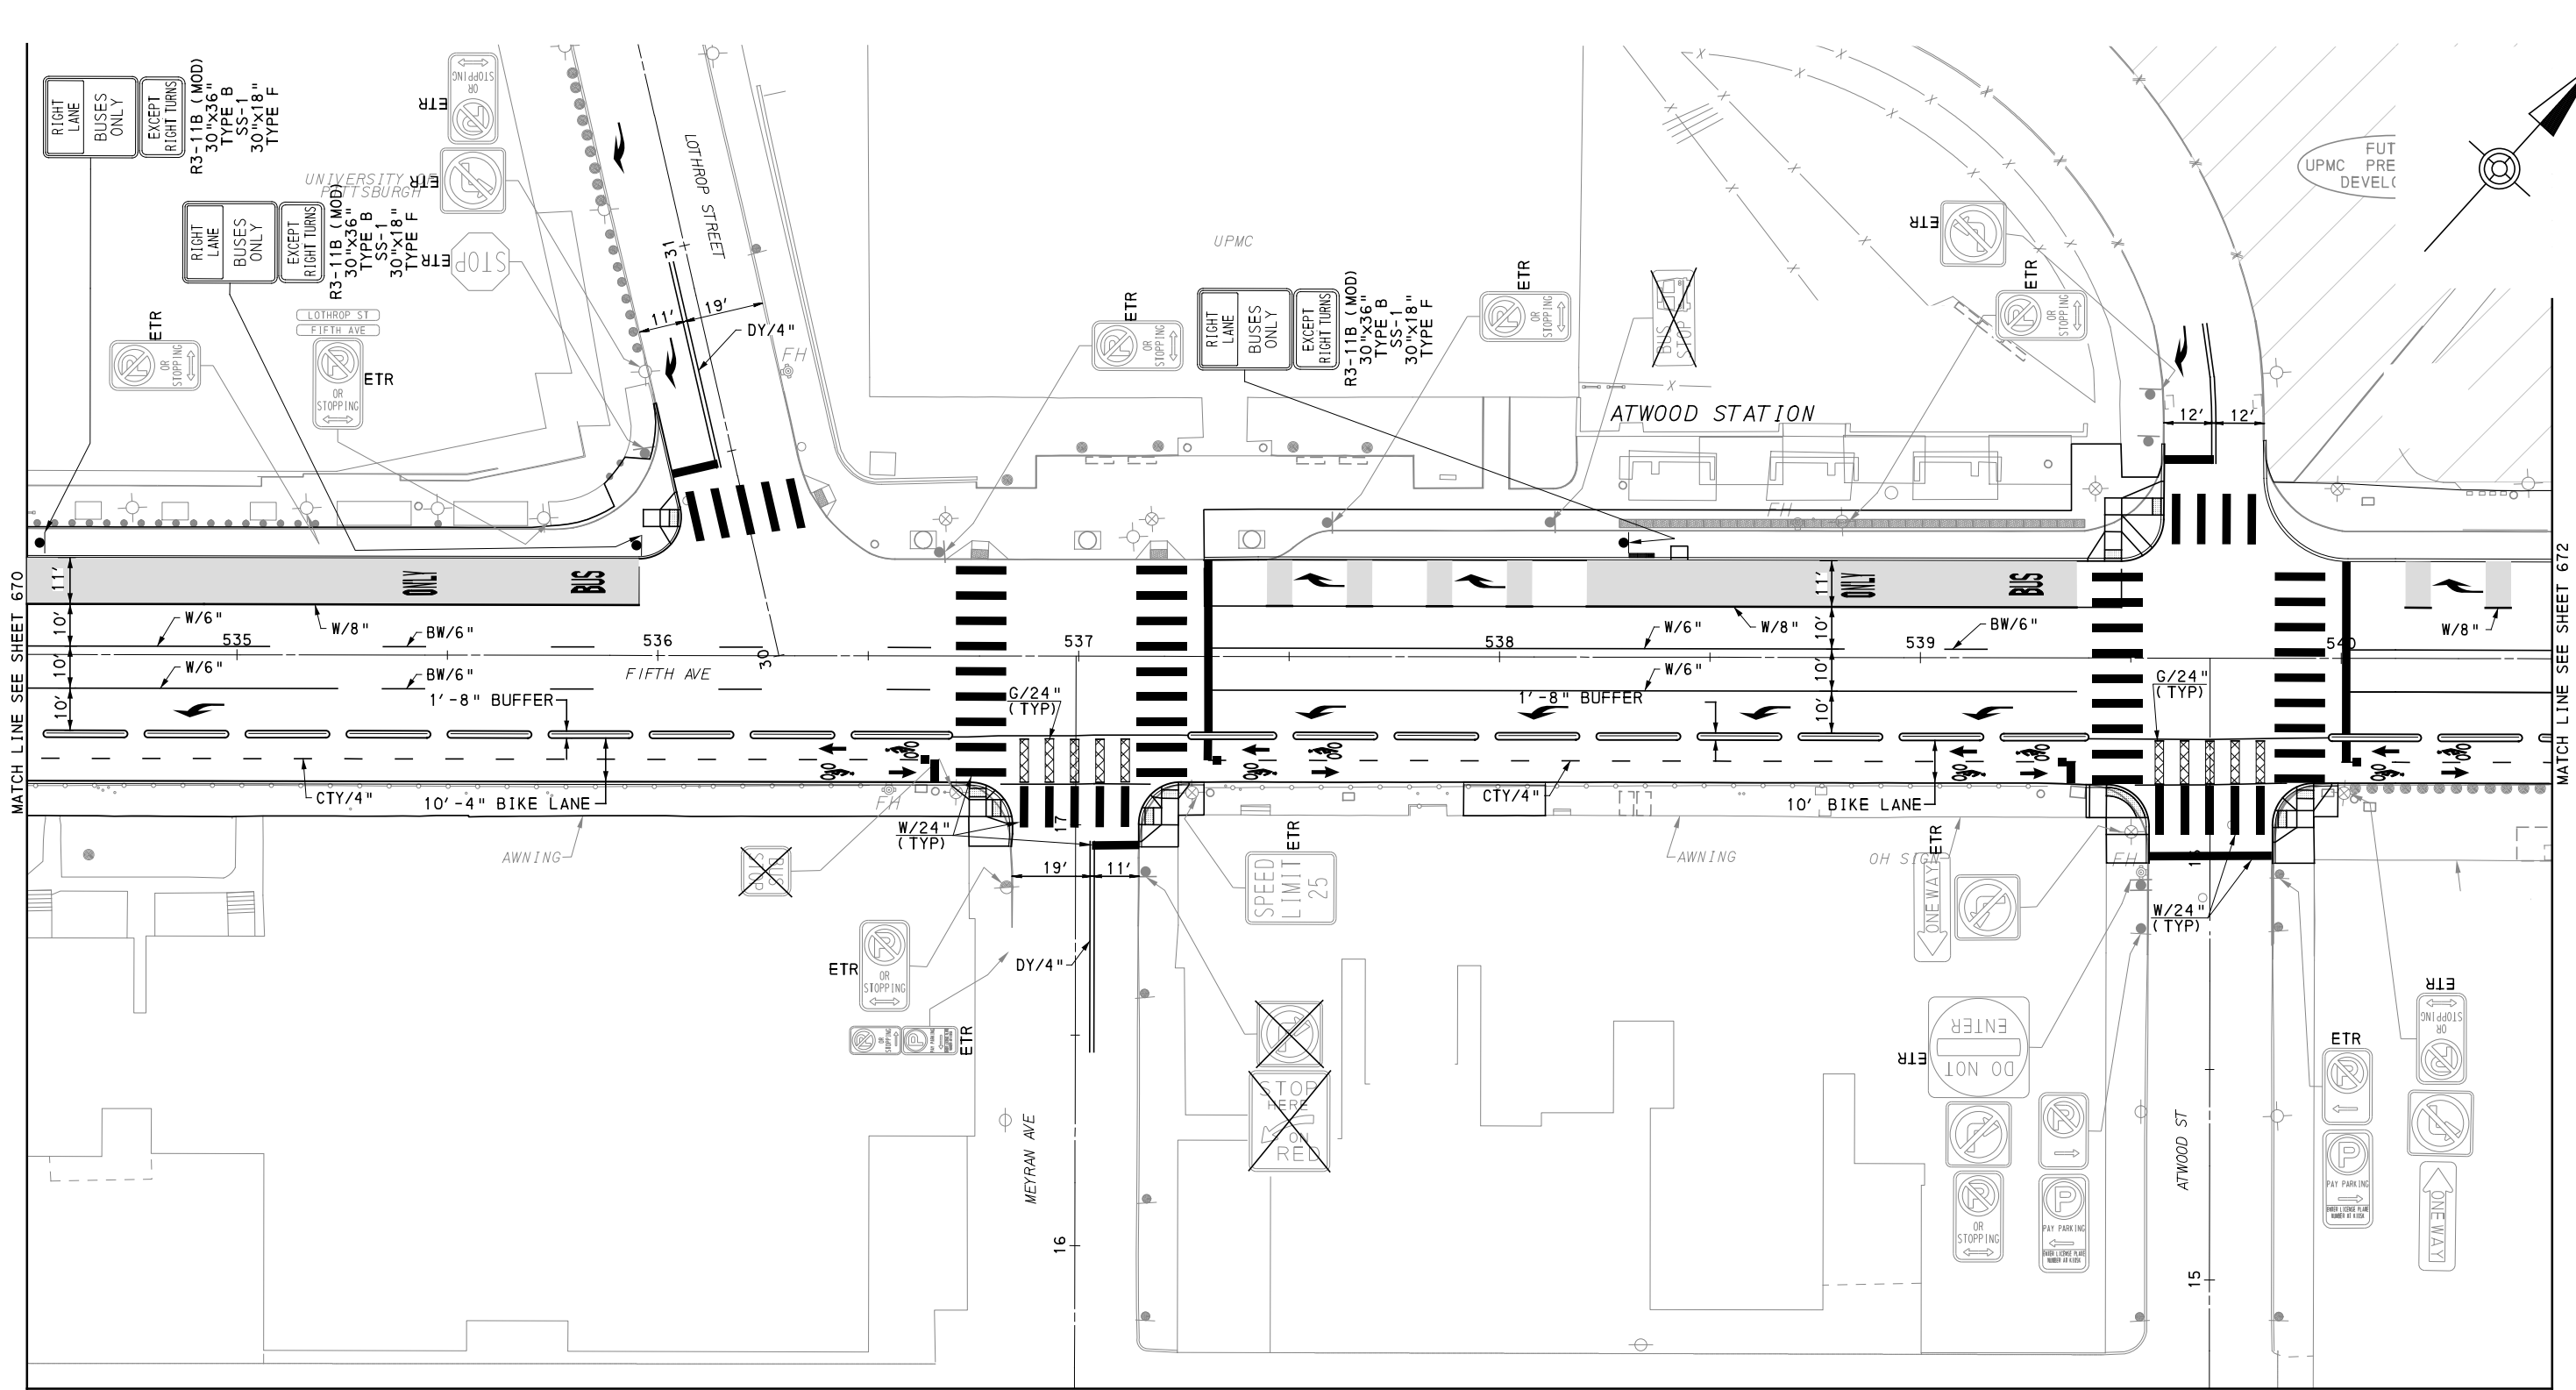

MATCH LINE SEE SHEET 670

MATCH LINE SEE SHEET 672

MATCH LINE SEE SHEET 695

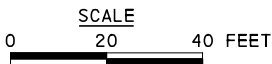

Gulf Tower
707 Grant Street
5th Floor
Pittsburgh, PA 15219

NO.	DATE	DESCRIPTION
REVISIONS		

THE PREPARATION OF THIS DOCUMENT HAS BEEN FINANCED IN PART THROUGH A GRANT FROM THE FEDERAL TRANSIT ADMINISTRATION, U.S. DEPARTMENT OF TRANSPORTATION, UNDER THE URBAN MASS TRANSPORTATION ACT OF 1964, AS AMENDED, FOR THE PORT AUTHORITY OF ALLEGHENY COUNTY, PENNSYLVANIA.

SIGNATURE _____

APPROVED _____ DATE _____

BRT-001

SIGNING AND PAVEMENT MARKING

DESIGNED	DWP
DRAWN	NED
CHECKED	AJR
IN CHARGE	JKM
DATE	05/15/23
SCALE	AS SHOWN

PORT AUTHORITY OF ALLEGHENY COUNTY

PITTSBURGH PENNSYLVANIA

BUS RAPID TRANSIT UPTOWN TO OAKLAND

SIGNING & PAVEMENT MARKING PLANS



FIFTH AVE - STA 534+50 TO STA 540+50

CONTRACT NO. BRT-001

DWG. NO. SN61

SHT. 671

OPERATOR: "joseph.silich" FILE PATH: c:\pwworking\acocom\ds16_na\joseph.silich\acocom\40207707\BRT_01_SPM_SHT34.dgn PLOTTED: 5/13/2023 8:00:37 PM

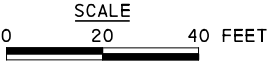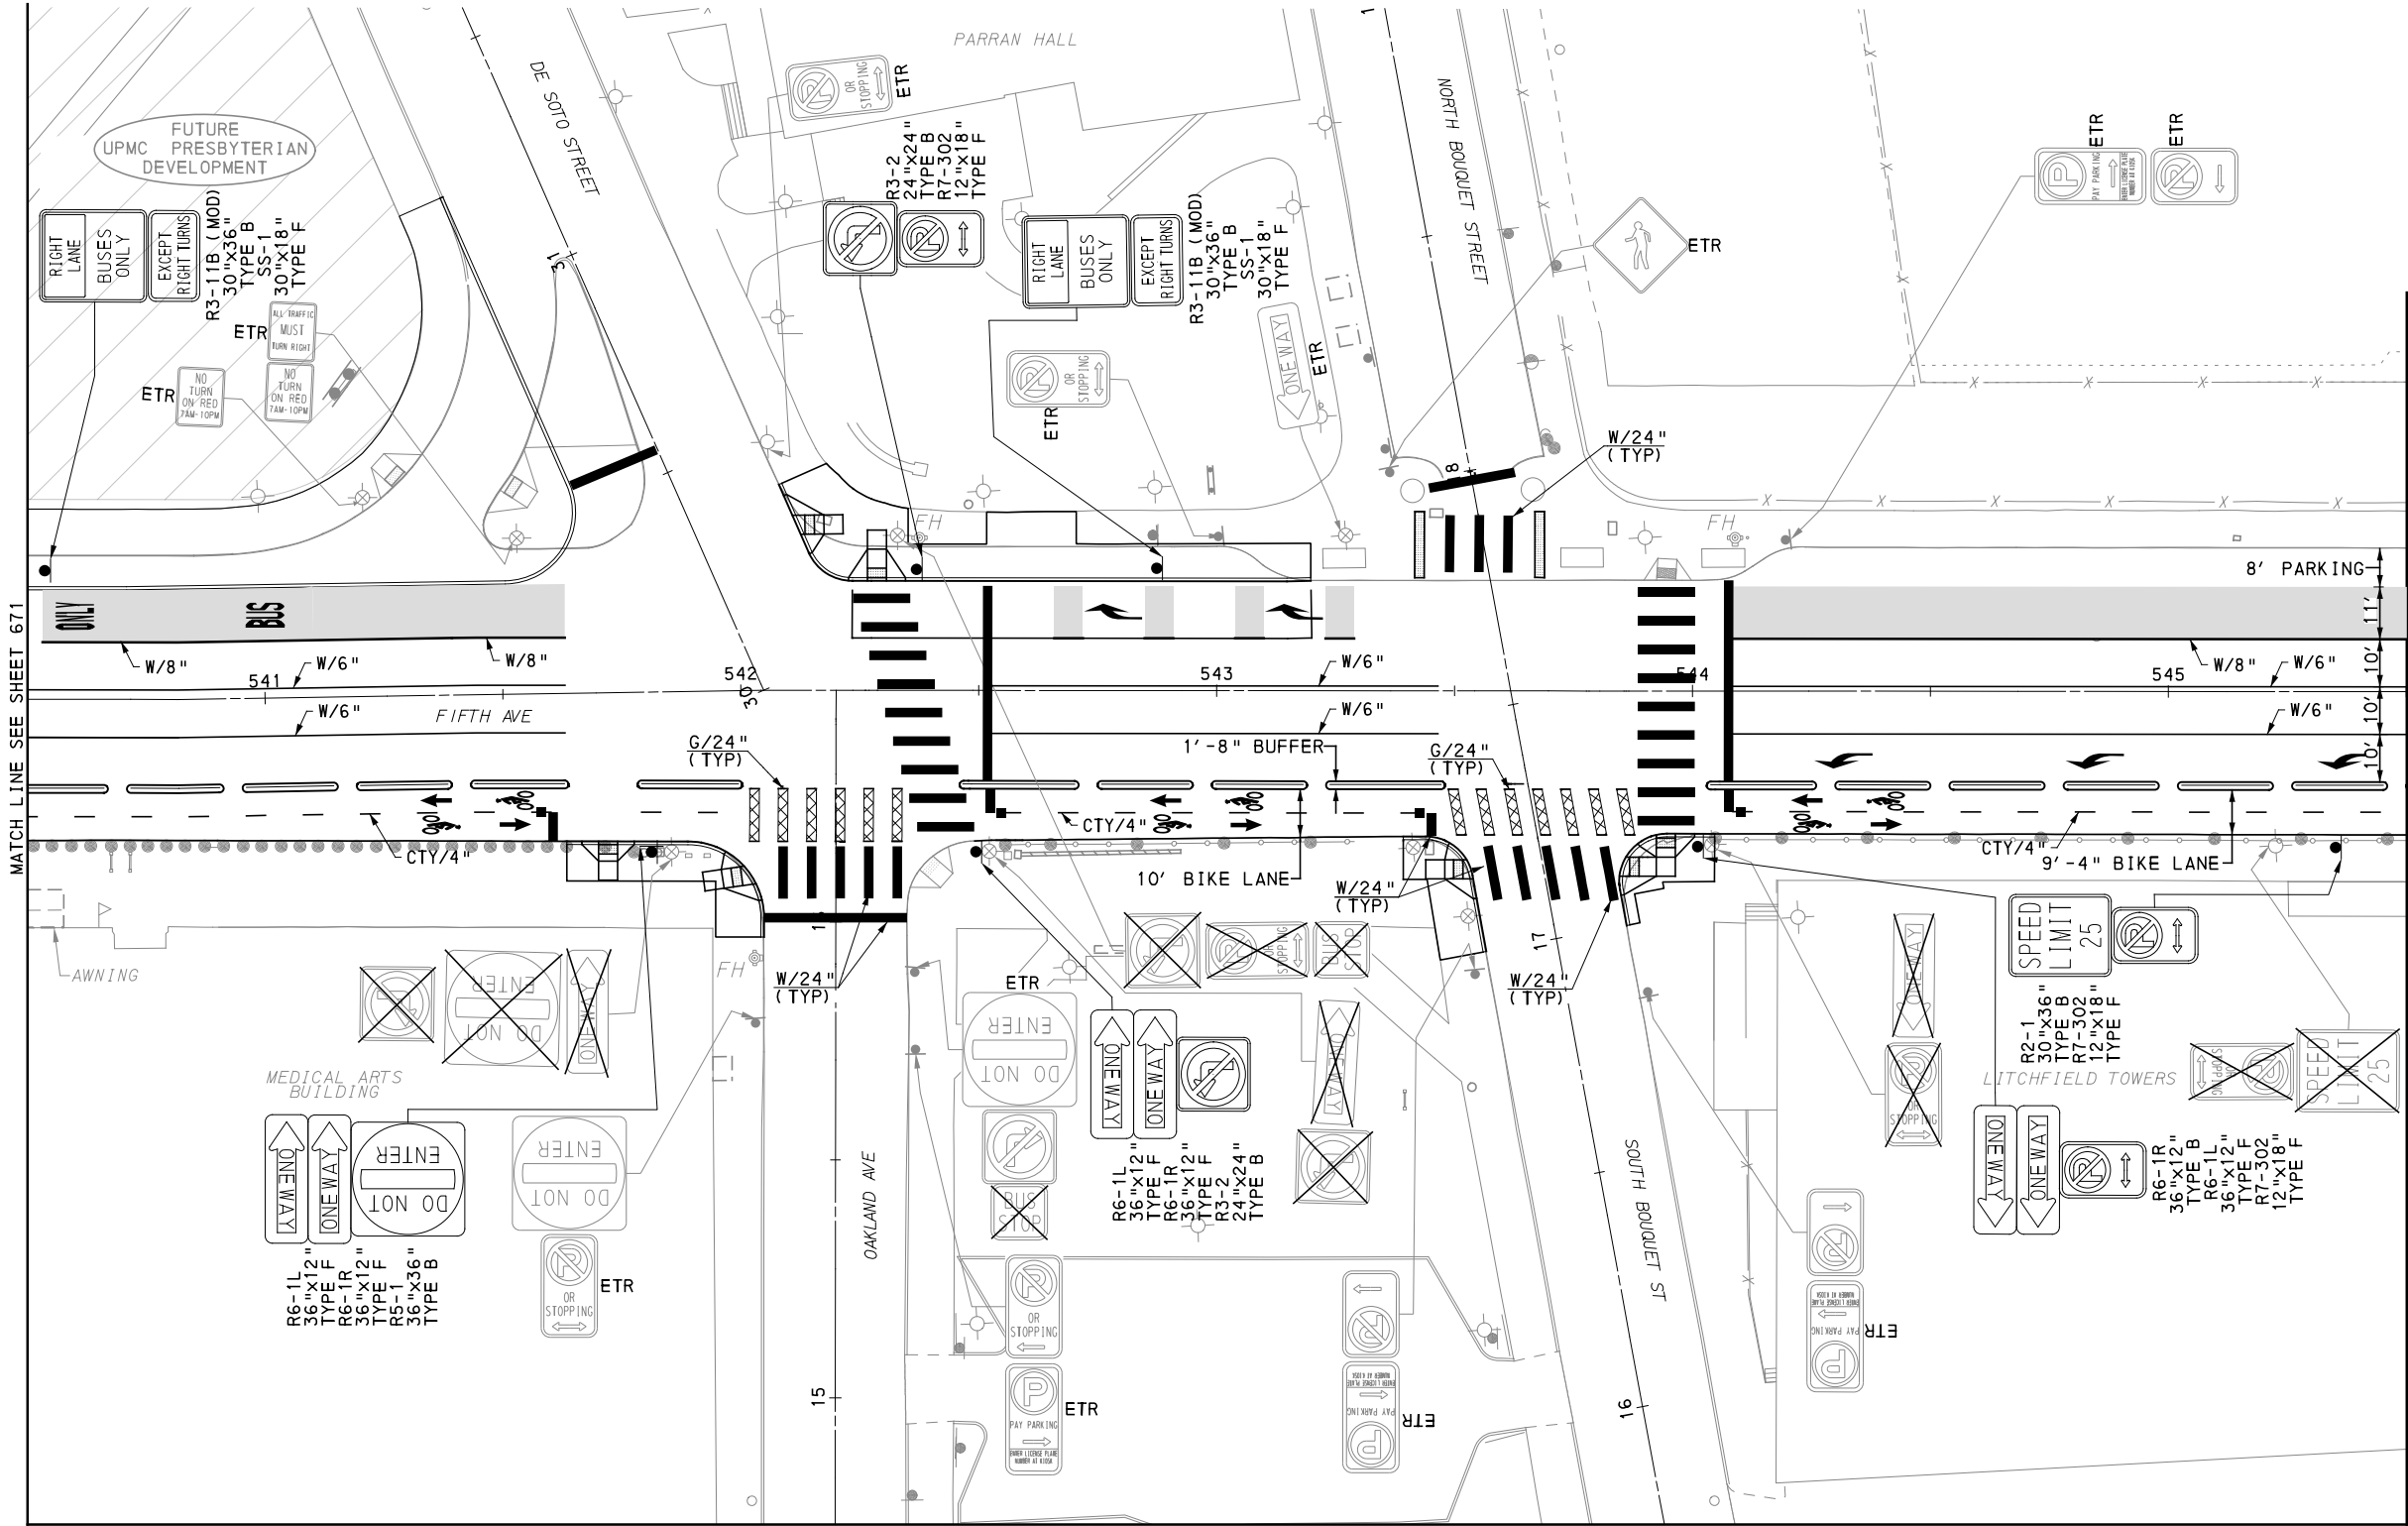

MATCH LINE SEE SHEET 696



Gulf Tower
707 Grant Street
5th Floor
Pittsburgh, PA 15219

NO.	DATE	DESCRIPTION
REVISIONS		

THE PREPARATION OF THIS DOCUMENT HAS BEEN FINANCED IN PART THROUGH A GRANT FROM THE FEDERAL TRANSIT ADMINISTRATION, U.S. DEPARTMENT OF TRANSPORTATION, UNDER THE URBAN MASS TRANSPORTATION ACT OF 1964, AS AMENDED, FOR THE PORT AUTHORITY OF ALLEGHENY COUNTY, PENNSYLVANIA.

SIGNATURE



BRT-001
SIGNING AND
PAVEMENT MARKING

APPROVED

DATE

DESIGNED	DWP
DRAWN	NED
CHECKED	AJR
IN CHARGE	JKM
DATE	05/15/23
SCALE	AS SHOWN

FOR ROADWAY PLAN SEE SHEET 386		
PORT AUTHORITY OF ALLEGHENY COUNTY		
PITTSBURGH PENNSYLVANIA		
BUS RAPID TRANSIT UPTOWN TO OAKLAND		
SIGNING & PAVEMENT MARKING PLANS		
FIFTH AVE - STA 540+50 TO STA 545+50		
Port Authority connecting people to life™	CONTRACT NO. BRT-001	
	DWG. NO. SN62	SHT. 672

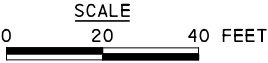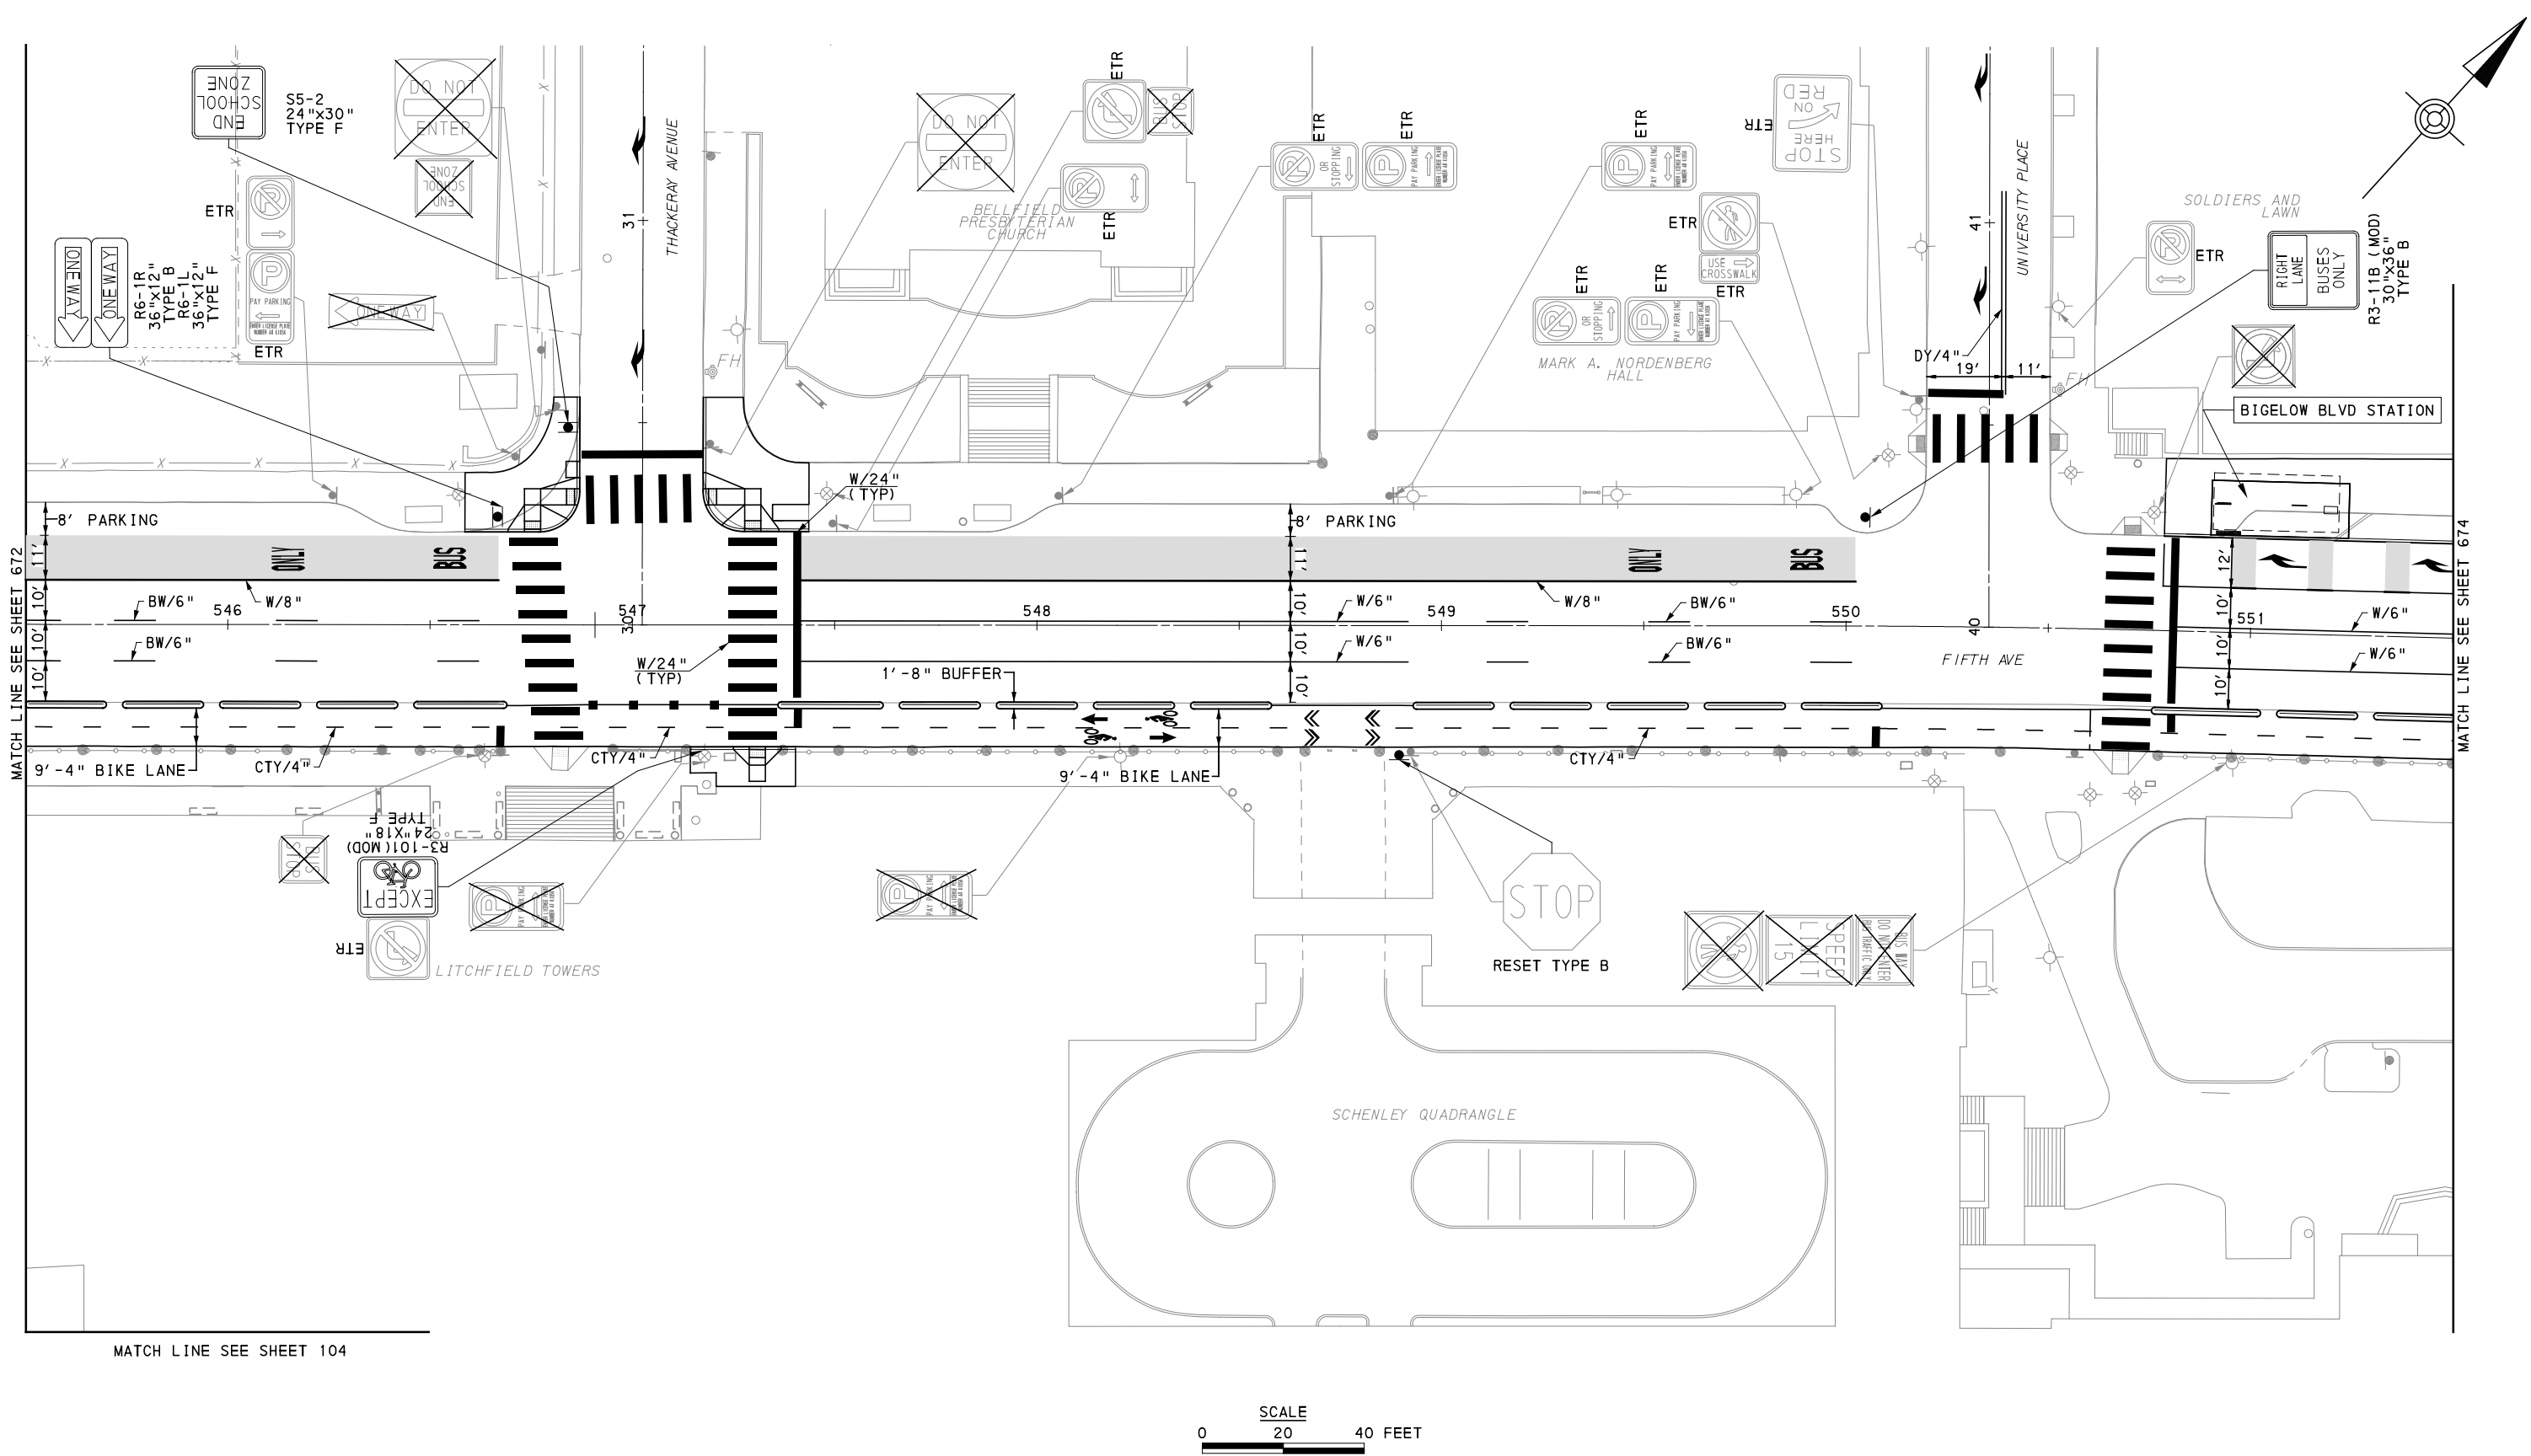

Gulf Tower
707 Grant Street
5th Floor
Pittsburgh, PA 15219

NO.	DATE	DESCRIPTION
REVISIONS		

THE PREPARATION OF THIS DOCUMENT HAS BEEN FINANCED IN PART THROUGH A GRANT FROM THE FEDERAL TRANSIT ADMINISTRATION, U.S. DEPARTMENT OF TRANSPORTATION, UNDER THE URBAN MASS TRANSPORTATION ACT OF 1964, AS AMENDED, FOR THE PORT AUTHORITY OF ALLEGHENY COUNTY, PENNSYLVANIA.

SIGNATURE


BRT-001
SIGNING AND
PAVEMENT MARKING

APPROVED

DATE

DESIGNED	DWP
DRAWN	NED
CHECKED	AJR
IN CHARGE	JKM
DATE	05/15/23
SCALE	AS SHOWN


FOR ROADWAY PLAN SEE SHEET 387		
PORT AUTHORITY OF ALLEGHENY COUNTY PITTSBURGH PENNSYLVANIA		
BUS RAPID TRANSIT UPTOWN TO OAKLAND SIGNING & PAVEMENT MARKING PLANS FIFTH AVE - STA 545+50 TO STA 551+50		
Port Authority connecting people to life	CONTRACT NO. BRT-001	
	DWG. NO. SN63	SHT. 673

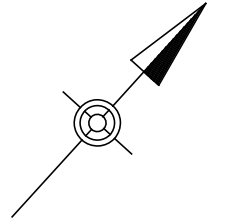

SCALE

0 20 40 FEET

FOR ROADWAY PLAN SEE SHEET 388

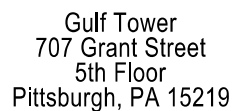

NO.	DATE	DESCRIPTION
REVISIONS		

THE PREPARATION OF THIS DOCUMENT HAS BEEN FINANCED IN PART THROUGH A GRANT FROM THE FEDERAL TRANSIT ADMINISTRATION, U.S. DEPARTMENT OF TRANSPORTATION, UNDER THE URBAN MASS TRANSPORTATION ACT OF 1964, AS AMENDED, FOR THE PORT AUTHORITY OF ALLEGHENY COUNTY, PENNSYLVANIA.

SIGNATURE

BRT-001
SIGNING AND
PAVEMENT MARKING

DESIGNED	<u>DWP</u>
DRAWN	<u>NED</u>
CHECKED	<u>AJR</u>
IN CHARGE	<u>JKM</u>
DATE	<u>05/15/23</u>
SCALE	AS SHOWN

PORT AUTHORITY OF ALLEGHENY COUNTY
PITTSBURGH PENNSYLVANIA

BUS RAPID TRANSIT UPTOWN TO OAKLAND
SIGNING & PAVEMENT MARKING PLANS
FIFTH AVE - STA 551+50 TO STA 555+50



Port Authority
connecting people to life

CONTRACT NO. BRT-001

DWG. NO. SN64

SHT. 674

OPERATOR: "joseph.silich" FILE PATH: c:\pwork\ing\acocom\ds16_na\joseph.silich\acocom.com\d0207707\BRT_01_SPM_SHT37.dgn PLOTTED: 5/13/2023 8:00:58 PM

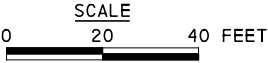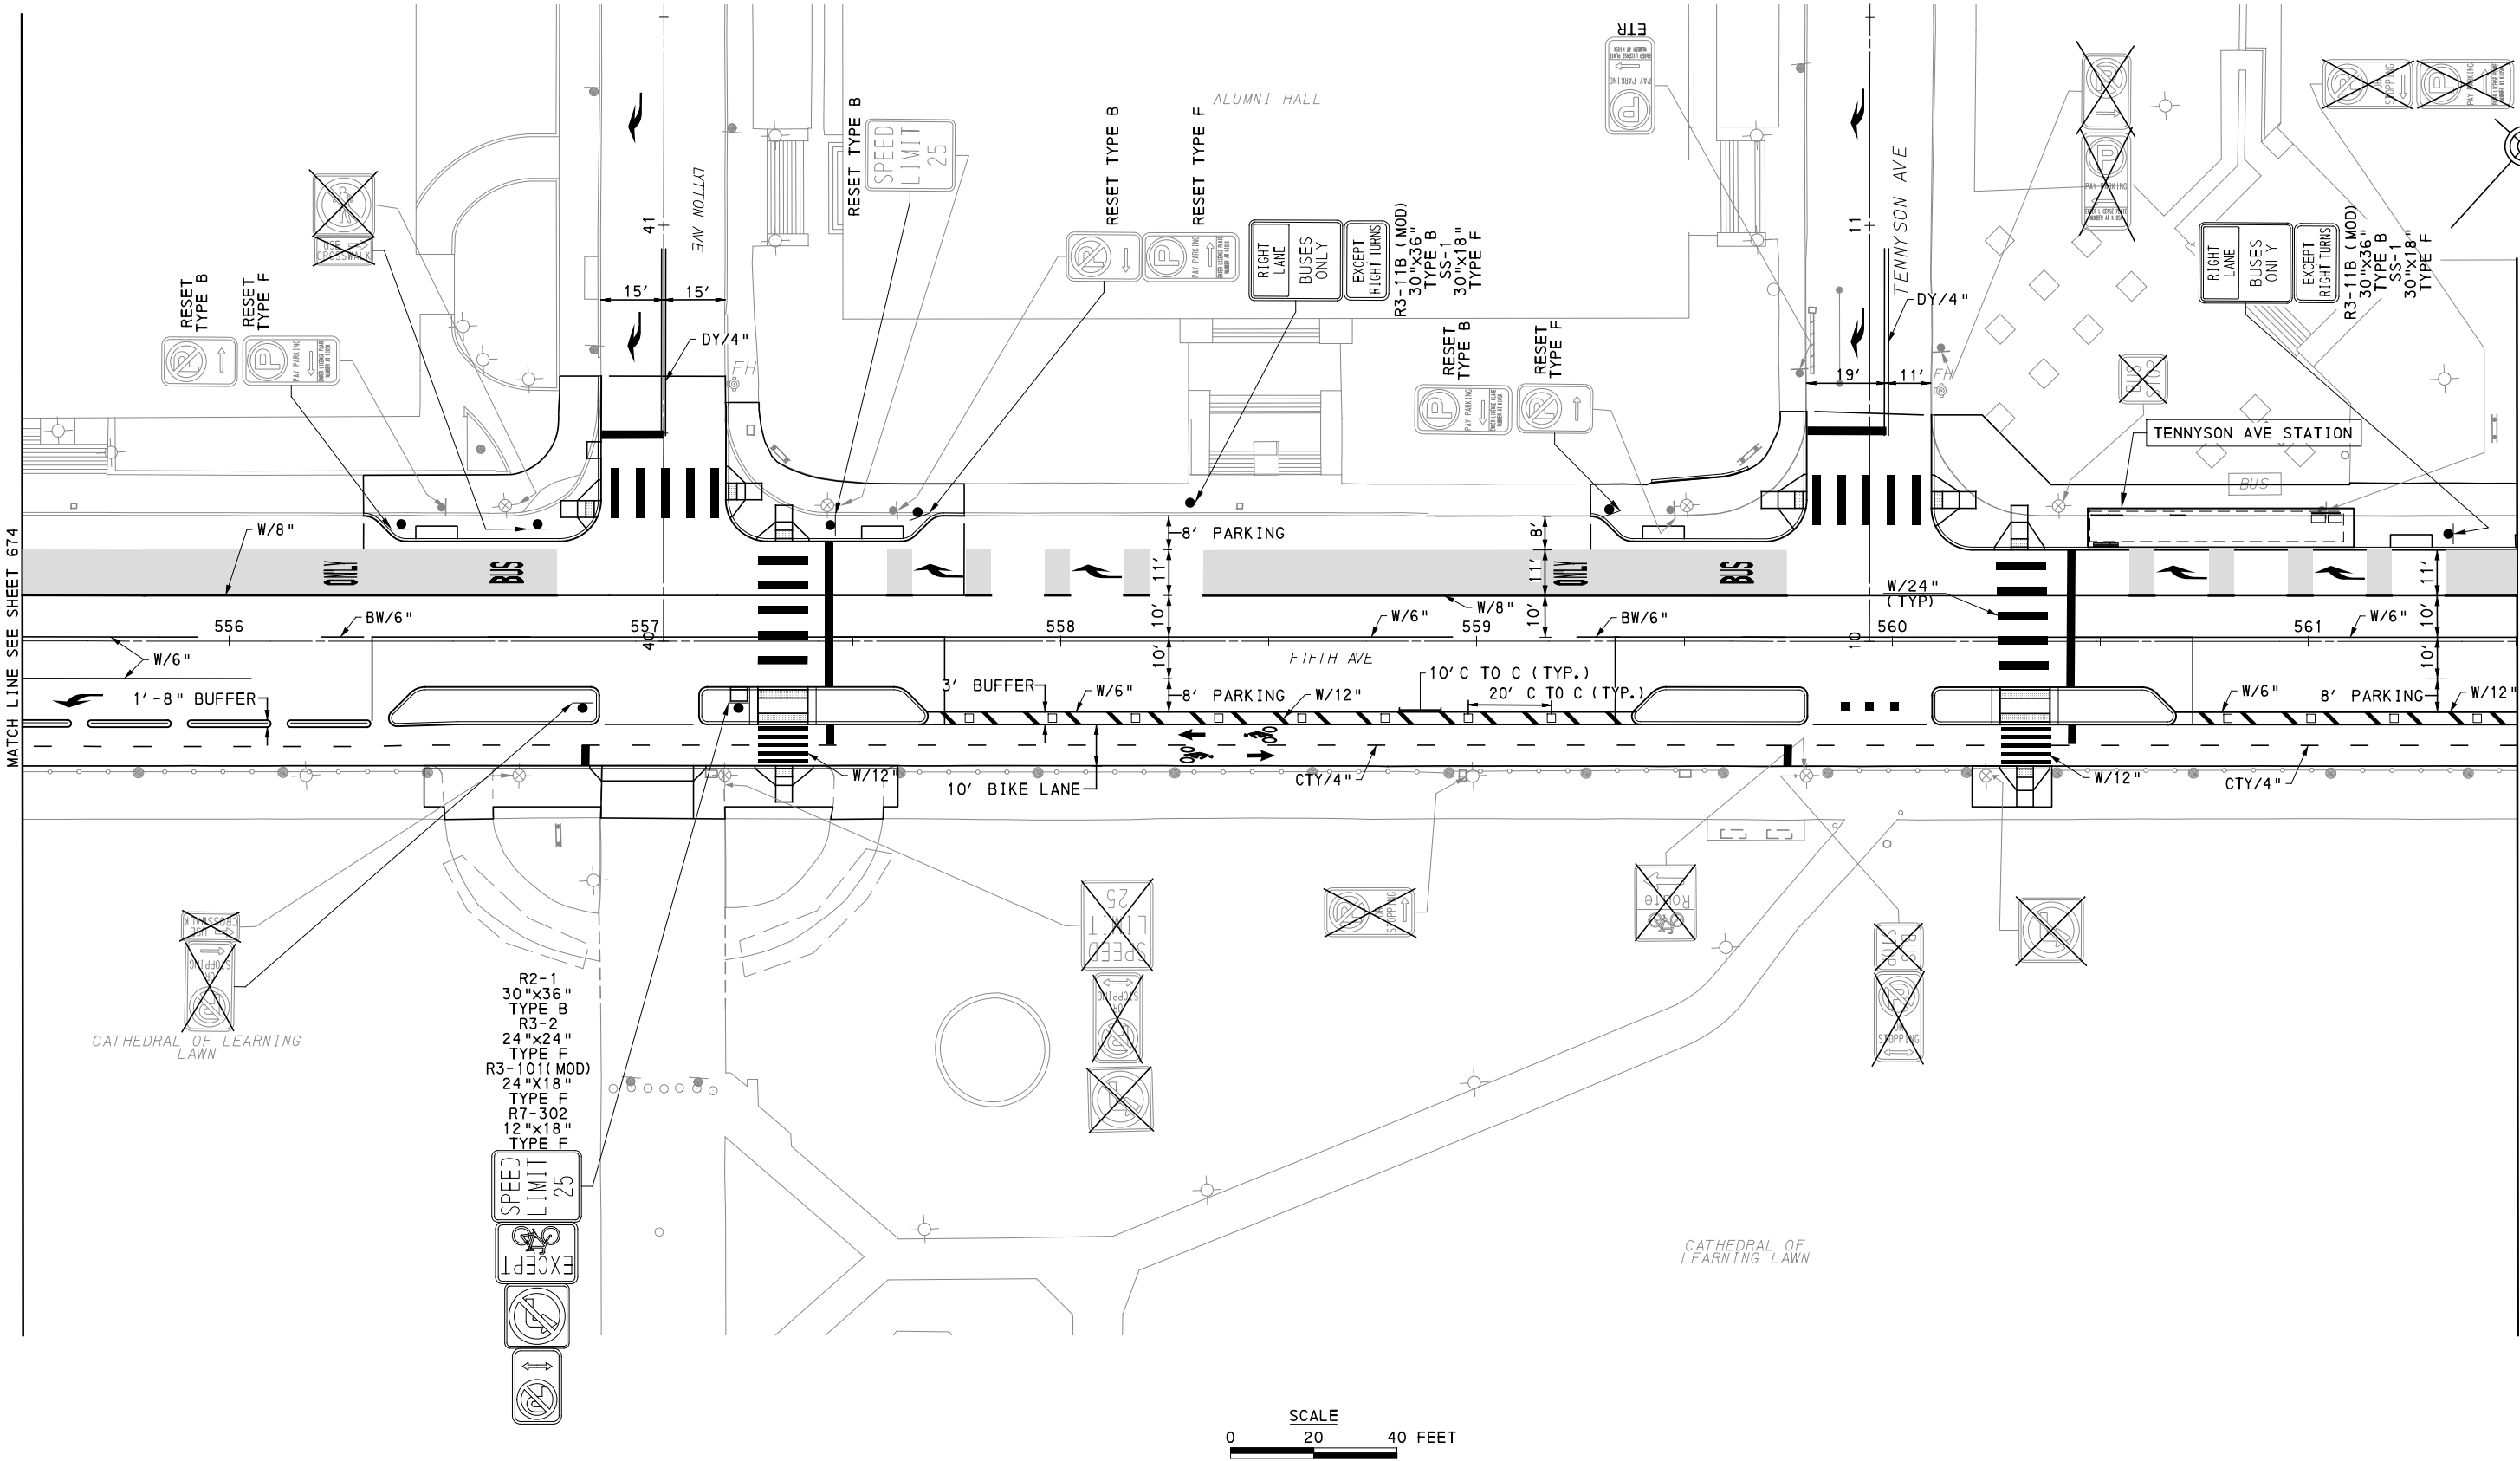

(FOR ROADWAY PLAN SEE SHEET 389)

AECOM
Gulf Tower
707 Grant Street
5th Floor
Pittsburgh, PA 15219

NO.	DATE	DESCRIPTION
REVISIONS		

THE PREPARATION OF THIS DOCUMENT HAS BEEN FINANCED IN PART THROUGH A GRANT FROM THE FEDERAL TRANSIT ADMINISTRATION, U.S. DEPARTMENT OF TRANSPORTATION, UNDER THE URBAN MASS TRANSPORTATION ACT OF 1964, AS AMENDED, FOR THE PORT AUTHORITY OF ALLEGHENY COUNTY, PENNSYLVANIA.

SIGNATURE _____

APPROVED _____ DATE _____


BRT-001
SIGNING AND
PAVEMENT MARKING

DESIGNED DWP
DRAWN NED
CHECKED AJR
IN CHARGE JKM
DATE 05/15/23
SCALE
AS SHOWN

PORT AUTHORITY OF ALLEGHENY COUNTY
PITTSBURGH PENNSYLVANIA
BUS RAPID TRANSIT UPTOWN TO OAKLAND
SIGNING & PAVEMENT MARKING PLANS
FIFTH AVE - STA 555+50 TO STA 561+50

Port Authority
connecting people to life™

CONTRACT NO. BRT-001
DWG. NO. **SN65**
SHT. **675**

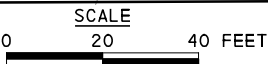

Gulf Tower
707 Grant Street
5th Floor
Pittsburgh, PA 15219

		MATCH LINE SEE SHEET 825
NO.	DATE	DESCRIPTION
REVISIONS		

THE PREPARATION OF THIS DOCUMENT HAS BEEN FINANCED IN PART THROUGH A GRANT FROM THE FEDERAL TRANSIT ADMINISTRATION, U.S. DEPARTMENT OF TRANSPORTATION, UNDER THE URBAN MASS TRANSPORTATION ACT OF 1964, AS AMENDED, FOR THE PORT AUTHORITY OF ALLEGHENY COUNTY, PENNSYLVANIA.

SIGNATURE

**BRT-001
SIGNING AND
PAVEMENT MARKING**

APPROVED DATE

DESIGNED	<u>DWP</u>
DRAWN	<u>NED</u>
CHECKED	<u>AJR</u>
IN CHARGE	<u>JKM</u>
DATE	<u>05/15/23</u>
SCALE	AS SHOWN

PORT AUTHORITY OF ALLEGHENY COUNTY
PITTSBURGH PENNSYLVANIA


BUS RAPID TRANSIT UPTOWN TO OAKLAND
SIGNING & PAVEMENT MARKING PLANS
FIFTH AVE - STA 561+50 TO STA 566+50

Port Authority

CONTRACT NO. BRT-001

DWG. NO. SN66

SHT.	676
------	-----

 

Gulf Tower
707 Grant Street
5th Floor
Pittsburgh, PA 15219



GANNETT FLEMING, INC.
Foster Plaza 8
Suite 400
730 Holiday Drive
Pittsburgh, PA. 15220

NO.	DATE	DESCRIPTION
REVISIONS		

THE PREPARATION OF THIS DOCUMENT HAS BEEN FINANCED IN PART THROUGH A GRANT FROM THE FEDERAL TRANSIT ADMINISTRATION, U.S. DEPARTMENT OF TRANSPORTATION, UNDER THE URBAN MASS TRANSPORTATION ACT OF 1964, AS AMENDED, FOR THE PORT AUTHORITY OF ALLEGHENY COUNTY, PENNSYLVANIA.

SIGNATURE

BRT-001
SIGNING AND
PAVEMENT MARKING

DESIGNED	<u>RRH</u>
DRAWN	<u>RRH</u>
CHECKED	<u>JFS</u>
IN CHARGE	<u>JFS</u>
DATE	<u>05/15/23</u>
SCALE	AS SHOWN

PORT AUTHORITY OF ALLEGHENY COUNTY
PITTSBURGH PENNSYLVANIA

**BUS RAPID TRANSIT UPTOWN TO OAKLAND
SIGNING & PAVEMENT MARKING PLANS
FORBES AVE - STA 122+00 TO STA 128+00**

Port Authority




CONTRACT NO. BRT-001

DWG. NO. SN67

SHT. 677

FOR ROADWAY PLAN SEE SHEET 392

OPERATOR: "joseph.silich"
FILE PATH: c:\pwork\ing\ecom\ds16_no\joseph.silich\ecom\40207707\BRT_07_SPM_SHT02.dgn
PLOTTED: 5/13/2023 8:03:48 PM

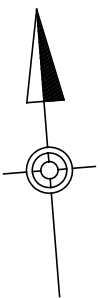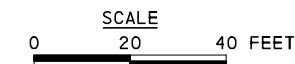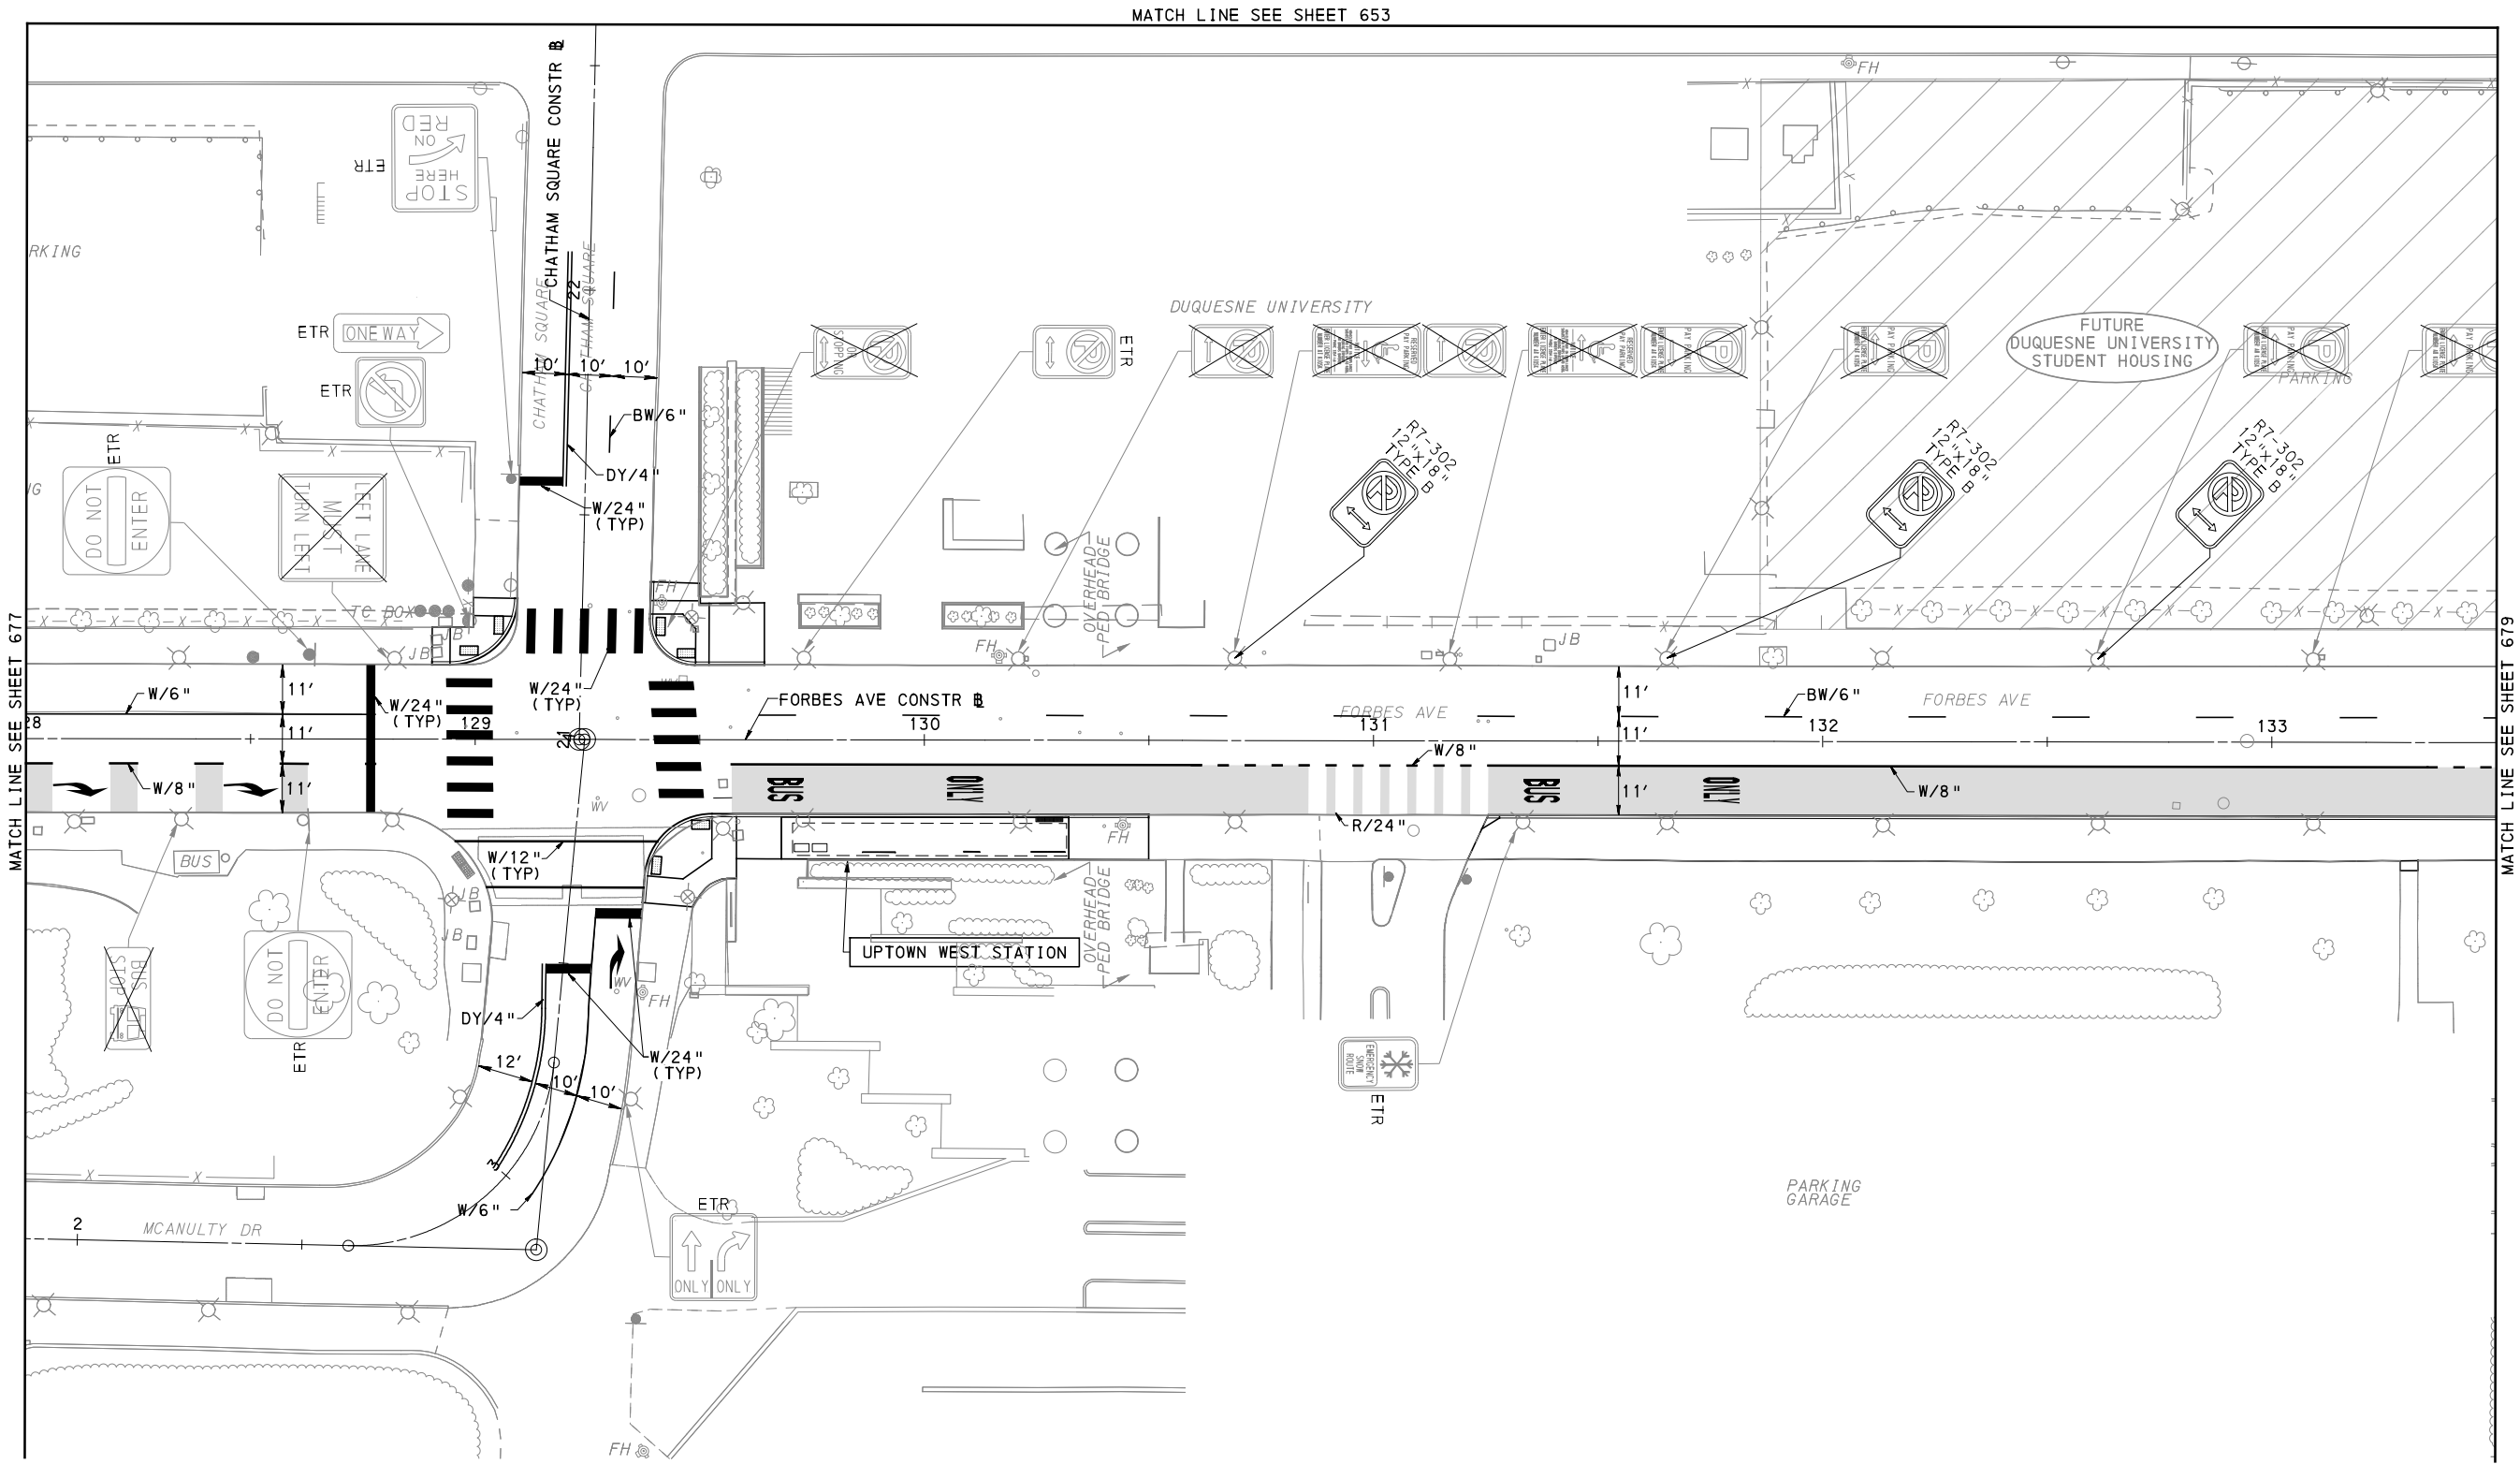

[FOR ROADWAY PLAN SEE SHEET 393]

AECOM
Gulf Tower
707 Grant Street
5th Floor
Pittsburgh, PA 15219

GANNETT FLEMING
GANNETT FLEMING, INC.
Foster Plaza 8
Suite 400
730 Holiday Drive
Pittsburgh, PA. 15220

NO.	DATE	DESCRIPTION
REVISIONS		

THE PREPARATION OF THIS DOCUMENT HAS BEEN FINANCED IN PART THROUGH A GRANT FROM THE FEDERAL TRANSIT ADMINISTRATION, U.S. DEPARTMENT OF TRANSPORTATION, UNDER THE URBAN MASS TRANSPORTATION ACT OF 1964, AS AMENDED, FOR THE PORT AUTHORITY OF ALLEGHENY COUNTY, PENNSYLVANIA.


SIGNATURE _____

**BRT-001
SIGNING AND
PAVEMENT MARKING**
APPROVED _____ DATE _____

DESIGNED	RRH
DRAWN	RRH
CHECKED	JFS
IN CHARGE	JFS
DATE	05/15/23
SCALE	AS SHOWN

PORT AUTHORITY OF ALLEGHENY COUNTY PITTSBURGH PENNSYLVANIA		
BUS RAPID TRANSIT UPTOWN TO OAKLAND SIGNING & PAVEMENT MARKING PLANS FORBES AVE - STA 128+00 TO STA 133+50		
Port Authority connecting people to life™	CONTRACT NO. BRT-001	
	DWG. NO. SN68	SHT. 678

OPERATOR: "joseph.silich"
FILE PATH: c:\pwworking\aecom\ds16_na\joseph.silich\aecom\4020707\BRT_07_SPM_SHT03.dgn
PLOTTED: 5/13/2023 8:03:56 PM

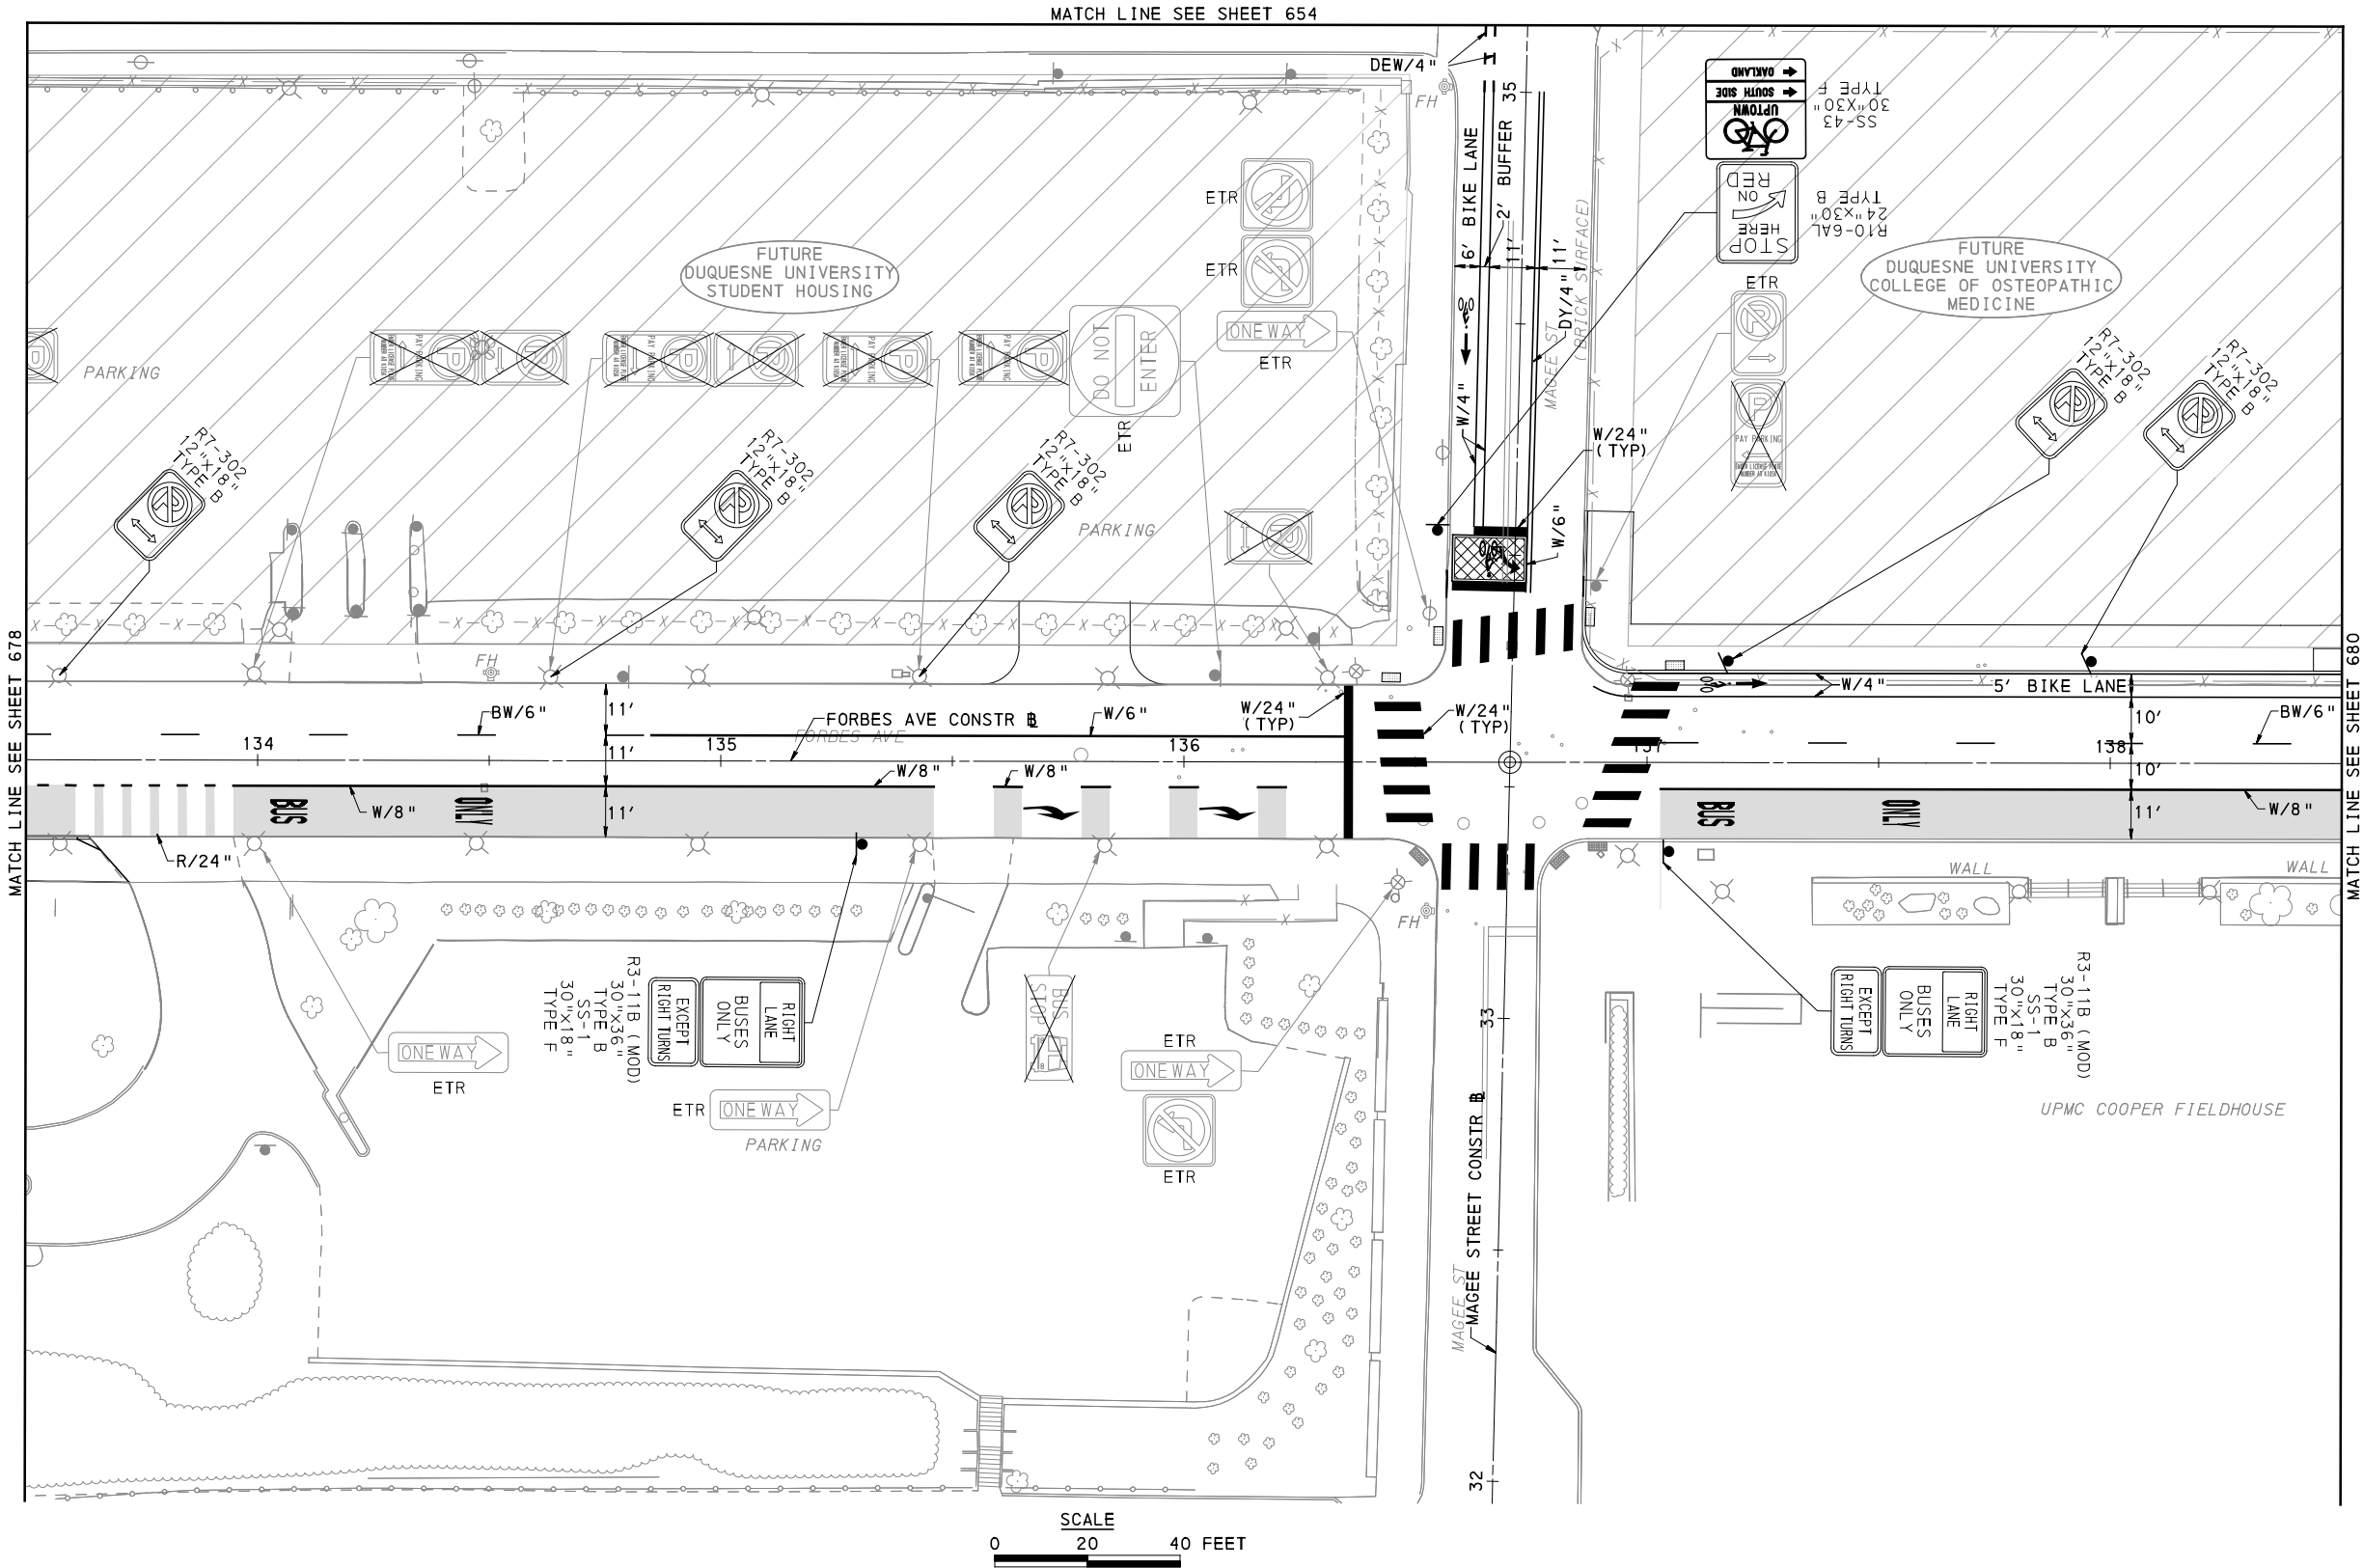

AECOM
Gulf Tower
707 Grant Street
5th Floor
Pittsburgh, PA 15219

GANNETT FLEMING
GANNETT FLEMING, INC.
Foster Plaza 8
Suite 400
730 Holiday Drive
Pittsburgh, PA. 15220

NO.	DATE	DESCRIPTION
REVISIONS		


THE PREPARATION OF THIS DOCUMENT HAS BEEN FINANCED IN PART THROUGH A GRANT FROM THE FEDERAL TRANSIT ADMINISTRATION, U.S. DEPARTMENT OF TRANSPORTATION, UNDER THE URBAN MASS TRANSPORTATION ACT OF 1964, AS AMENDED, FOR THE PORT AUTHORITY OF ALLEGHENY COUNTY, PENNSYLVANIA.

SIGNATURE

BRT-001
SIGNING AND
PAVEMENT MARKING
APPROVED DATE

DESIGNED	RRH
DRAWN	RRH
CHECKED	JFS
IN CHARGE	JFS
DATE	05/15/23
SCALE	AS SHOWN

FOR ROADWAY PLAN SEE SHEET 394		
PORT AUTHORITY OF ALLEGHENY COUNTY PITTSBURGH PENNSYLVANIA		
BUS RAPID TRANSIT UPTOWN TO OAKLAND SIGNING & PAVEMENT MARKING PLANS FORBES AVE - STA 133+50 TO STA 138+50		
Port Authority connecting people to life	CONTRACT NO. BRT-001	
	DWG. NO. SN69	SHT. 679

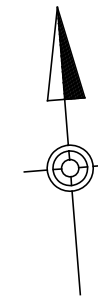

 **GANNETT FLEMING**
GANNETT FLEMING, INC.
Foster Plaza 8
Suite 400
730 Holiday Drive
Pittsburgh, PA. 15220

[illegible]

THE PREPARATION OF THIS DOCUMENT HAS BEEN FINANCED IN PART THROUGH A GRANT FROM THE FEDERAL TRANSIT ADMINISTRATION, U.S. DEPARTMENT OF TRANSPORTATION, UNDER THE URBAN MASS TRANSPORTATION ACT OF 1964, AS AMENDED, FOR THE PORT AUTHORITY OF ALLEGHENY COUNTY, PENNSYLVANIA.

SIGNATURE

BRT-001
SIGNING AND
PAVEMENT MARKING

APPROVED _____ DATE _____

DESIGNED	<u>RRH</u>
DRAWN	<u>RRH</u>
CHECKED	<u>JFS</u>
IN CHARGE	<u>JFS</u>
DATE	<u>05/15/23</u>
SCALE	AS SHOWN

PORT AUTHORITY OF ALLEGHENY COUNTY
PITTSBURGH PENNSYLVANIA

BUS RAPID TRANSIT UPTOWN TO OAKLAND
SIGNING & PAVEMENT MARKING PLANS
FORBES AVE - STA 138+50 TO STA 143+50

Port Authority


CONTRACT NO. BRT-001

DWG. NO. SN70

SHT. 680

FOR ROADWAY PLAN SEE SHEET 395

OPERATOR: "joseph.silich" FILE PATH: c:\pwork\ing\aeocom.ds16_na\joseph.silich\aeocom.com\d020707\BRT_07_SPM_SHT05.dgn PLOTTED: 5/13/2023 8:04:14 PM

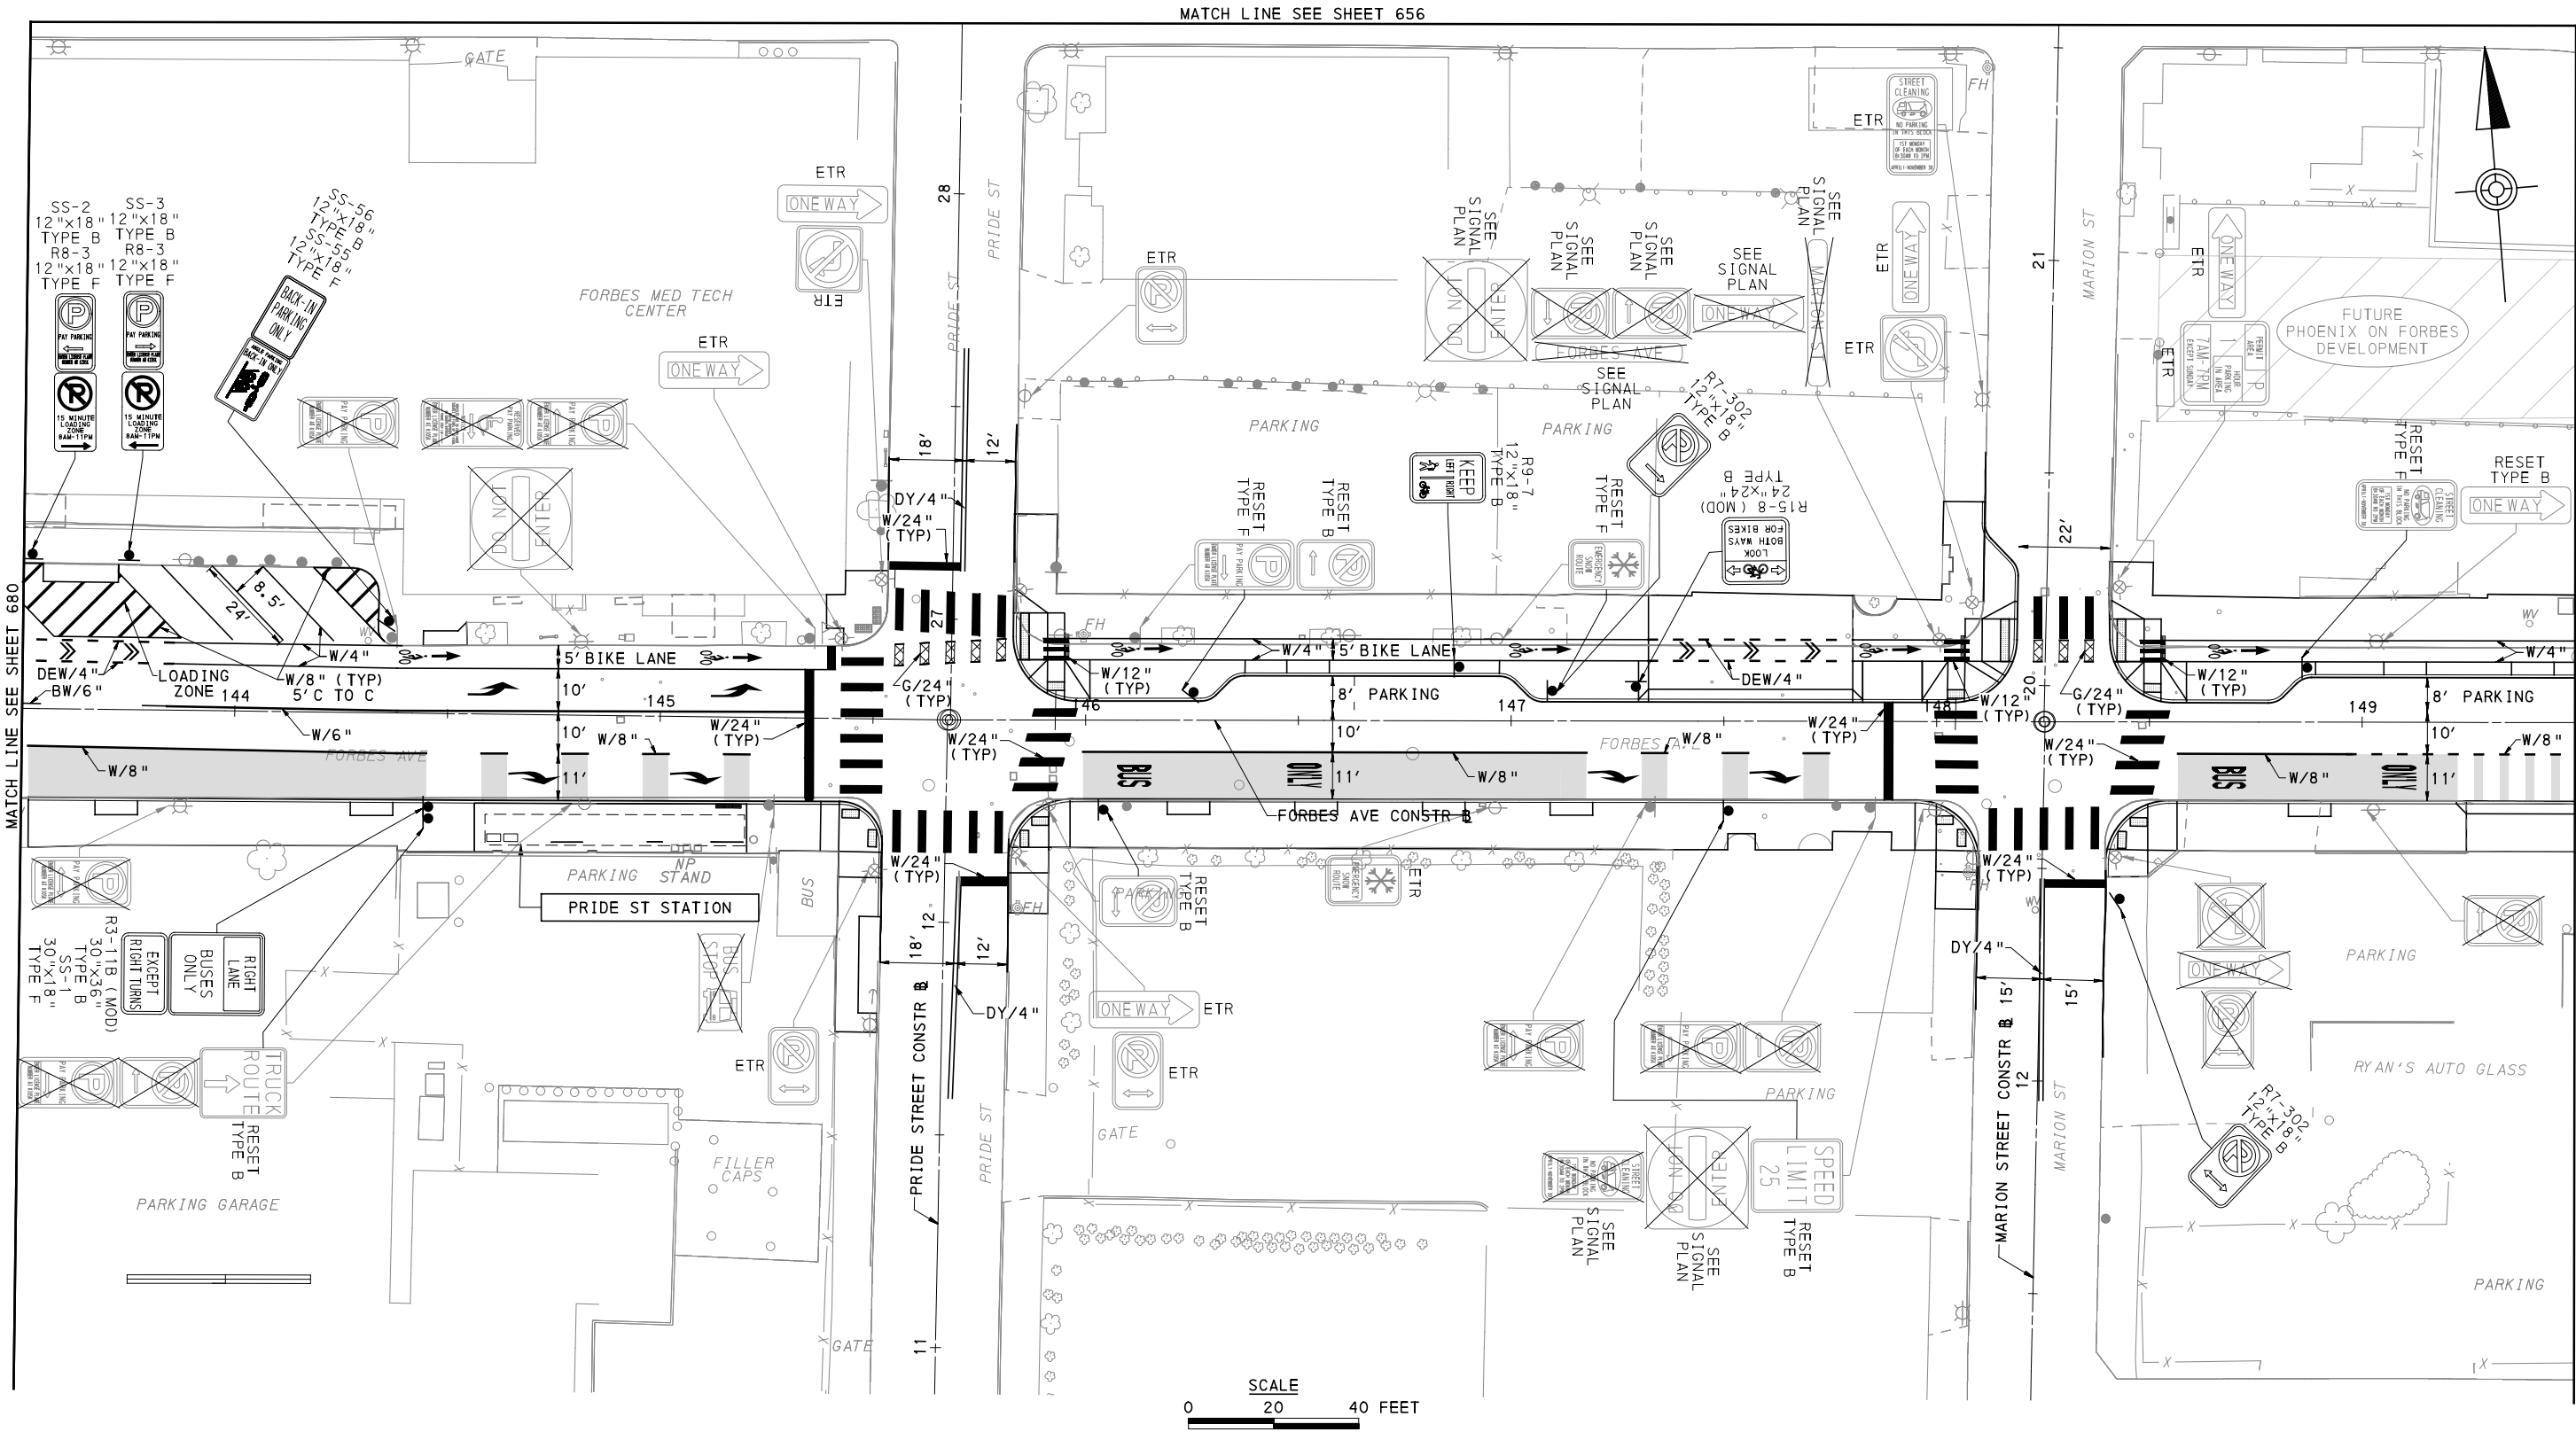

AECOM
Gulf Tower
707 Grant Street
5th Floor
Pittsburgh, PA 15219

GANNETT FLEMING
GANNETT FLEMING, INC.
Foster Plaza 8
Suite 400
730 Holiday Drive
Pittsburgh, PA. 15220

NO.	DATE	DESCRIPTION
REVISIONS		

THE PREPARATION OF THIS DOCUMENT HAS BEEN FINANCED IN PART THROUGH A GRANT FROM THE FEDERAL TRANSIT ADMINISTRATION, U.S. DEPARTMENT OF TRANSPORTATION, UNDER THE URBAN MASS TRANSPORTATION ACT OF 1964, AS AMENDED, FOR THE PORT AUTHORITY OF ALLEGHENY COUNTY, PENNSYLVANIA.

SIGNATURE _____

BRT-001
SIGNING AND
PAVEMENT MARKING
APPROVED _____ DATE _____

DESIGNED	RRH
DRAWN	RRH
CHECKED	JFS
IN CHARGE	JFS
DATE	05/15/23
SCALE	AS SHOWN

FOR ROADWAY PLAN SEE SHEET 396



PORT AUTHORITY OF ALLEGHENY COUNTY
PITTSBURGH PENNSYLVANIA

BUS RAPID TRANSIT UPTOWN TO OAKLAND
SIGNING & PAVEMENT MARKING PLANS
FORBES AVE - STA 143+50 TO STA 149+50

Port Authority
connecting people to life

CONTRACT NO. BRT-001	
DWG. NO. SN71	SHT. 681

OPERATOR: "joseph.silich" FILE PATH: c:\pwworking\aecom\ds16_na\joseph.silich\BRT_07_SPM_SHT06.dgn PLOTTED: 5/13/2023 8:04:23 PM

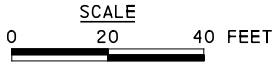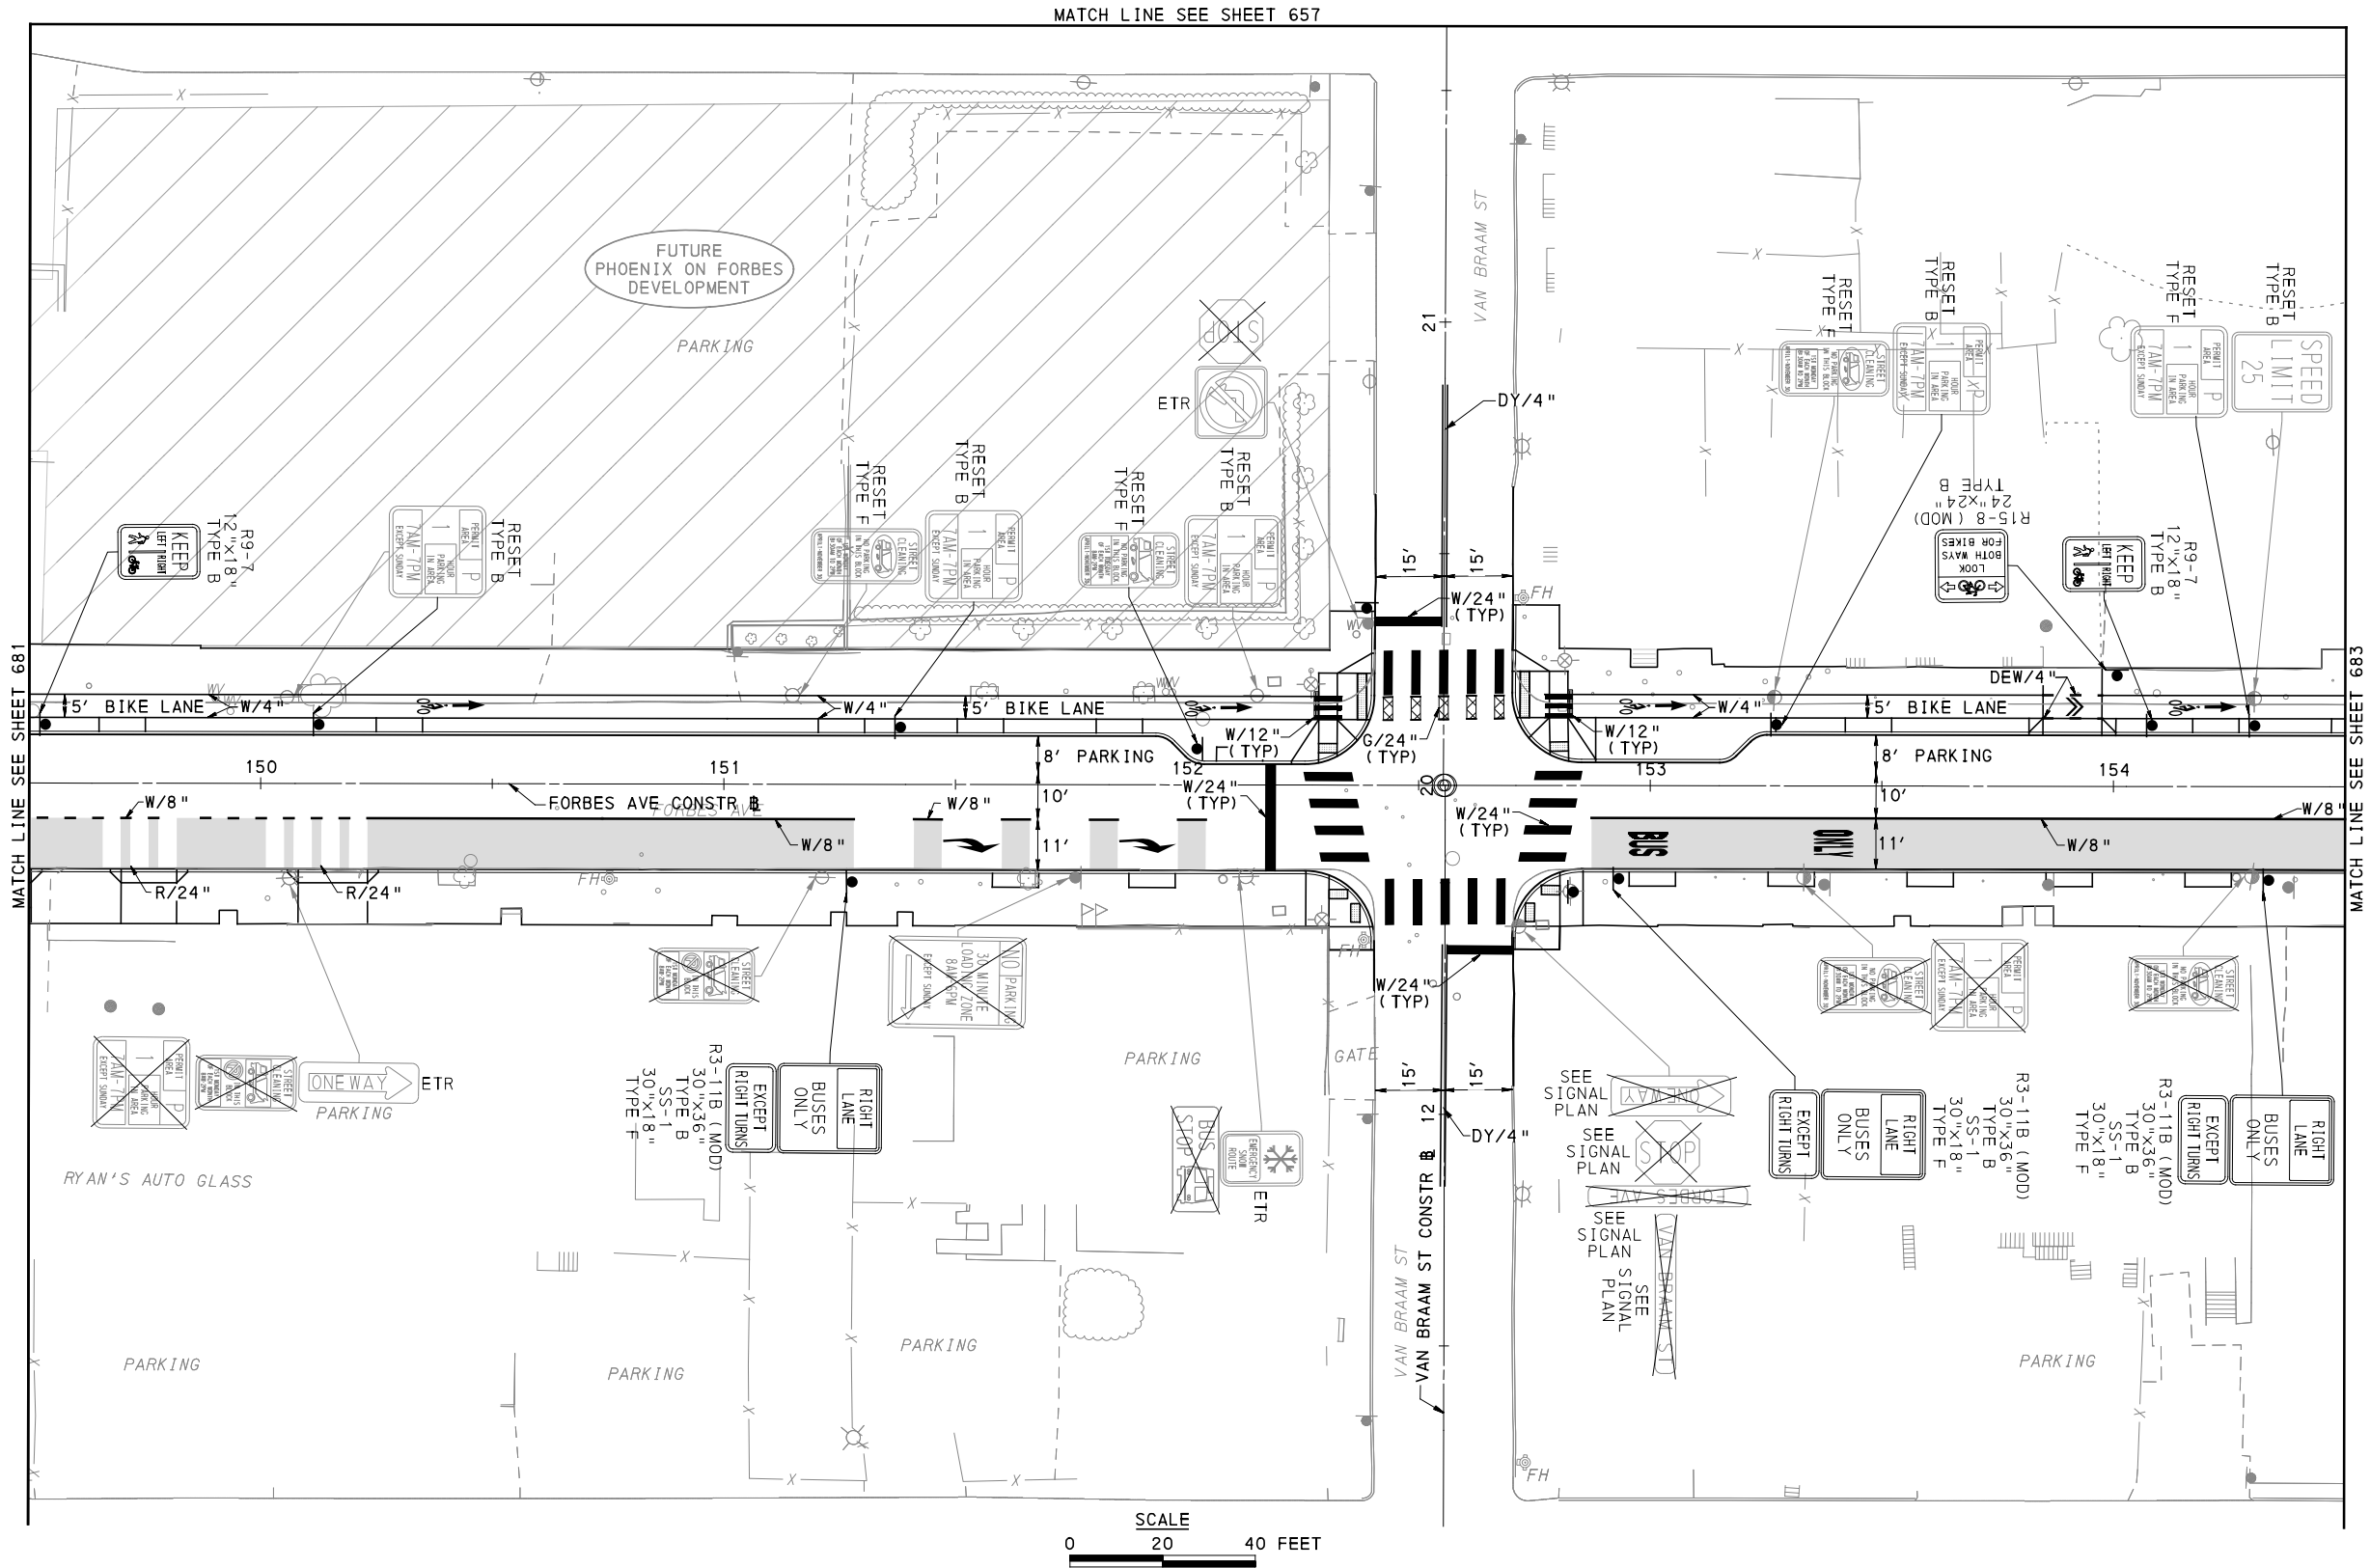

FOR ROADWAY PLAN SEE SHEET 397



Gulf Tower
707 Grant Street
5th Floor
Pittsburgh, PA 15219



GANNETT FLEMING
GANNETT FLEMING, INC.
Foster Plaza 8
Suite 400
730 Holiday Drive
Pittsburgh, PA. 15220

NO.	DATE	DESCRIPTION
REVISIONS		

THE PREPARATION OF THIS DOCUMENT HAS BEEN FINANCED IN PART THROUGH A GRANT FROM THE FEDERAL TRANSIT ADMINISTRATION, U.S. DEPARTMENT OF TRANSPORTATION, UNDER THE URBAN MASS TRANSPORTATION ACT OF 1964, AS AMENDED, FOR THE PORT AUTHORITY OF ALLEGHENY COUNTY, PENNSYLVANIA.

SIGNATURE

BRT-001
SIGNING AND
PAVEMENT MARKING
APPROVED DATE

DESIGNED	RRH
DRAWN	RRH
CHECKED	JFS
IN CHARGE	JFS
DATE	05/15/23
SCALE	AS SHOWN

PORT AUTHORITY OF ALLEGHENY COUNTY
PITTSBURGH PENNSYLVANIA

BUS RAPID TRANSIT UPTOWN TO OAKLAND
SIGNING & PAVEMENT MARKING PLANS
FORBES AVE - STA 149+50 TO STA 154+50



Port Authority
connecting people to life

CONTRACT NO. BRT-001

DWG. NO. SN72

SHT. 682

OPERATOR: "joseph.silich"
FILE PATH: c:\pwworking\aecom\ds16_na\joseph.silich\BRT-07_SPM_SHT07.dgn
PLOTTED: 5/13/2023 8:04:32 PM

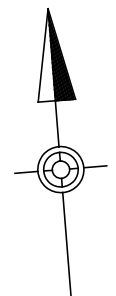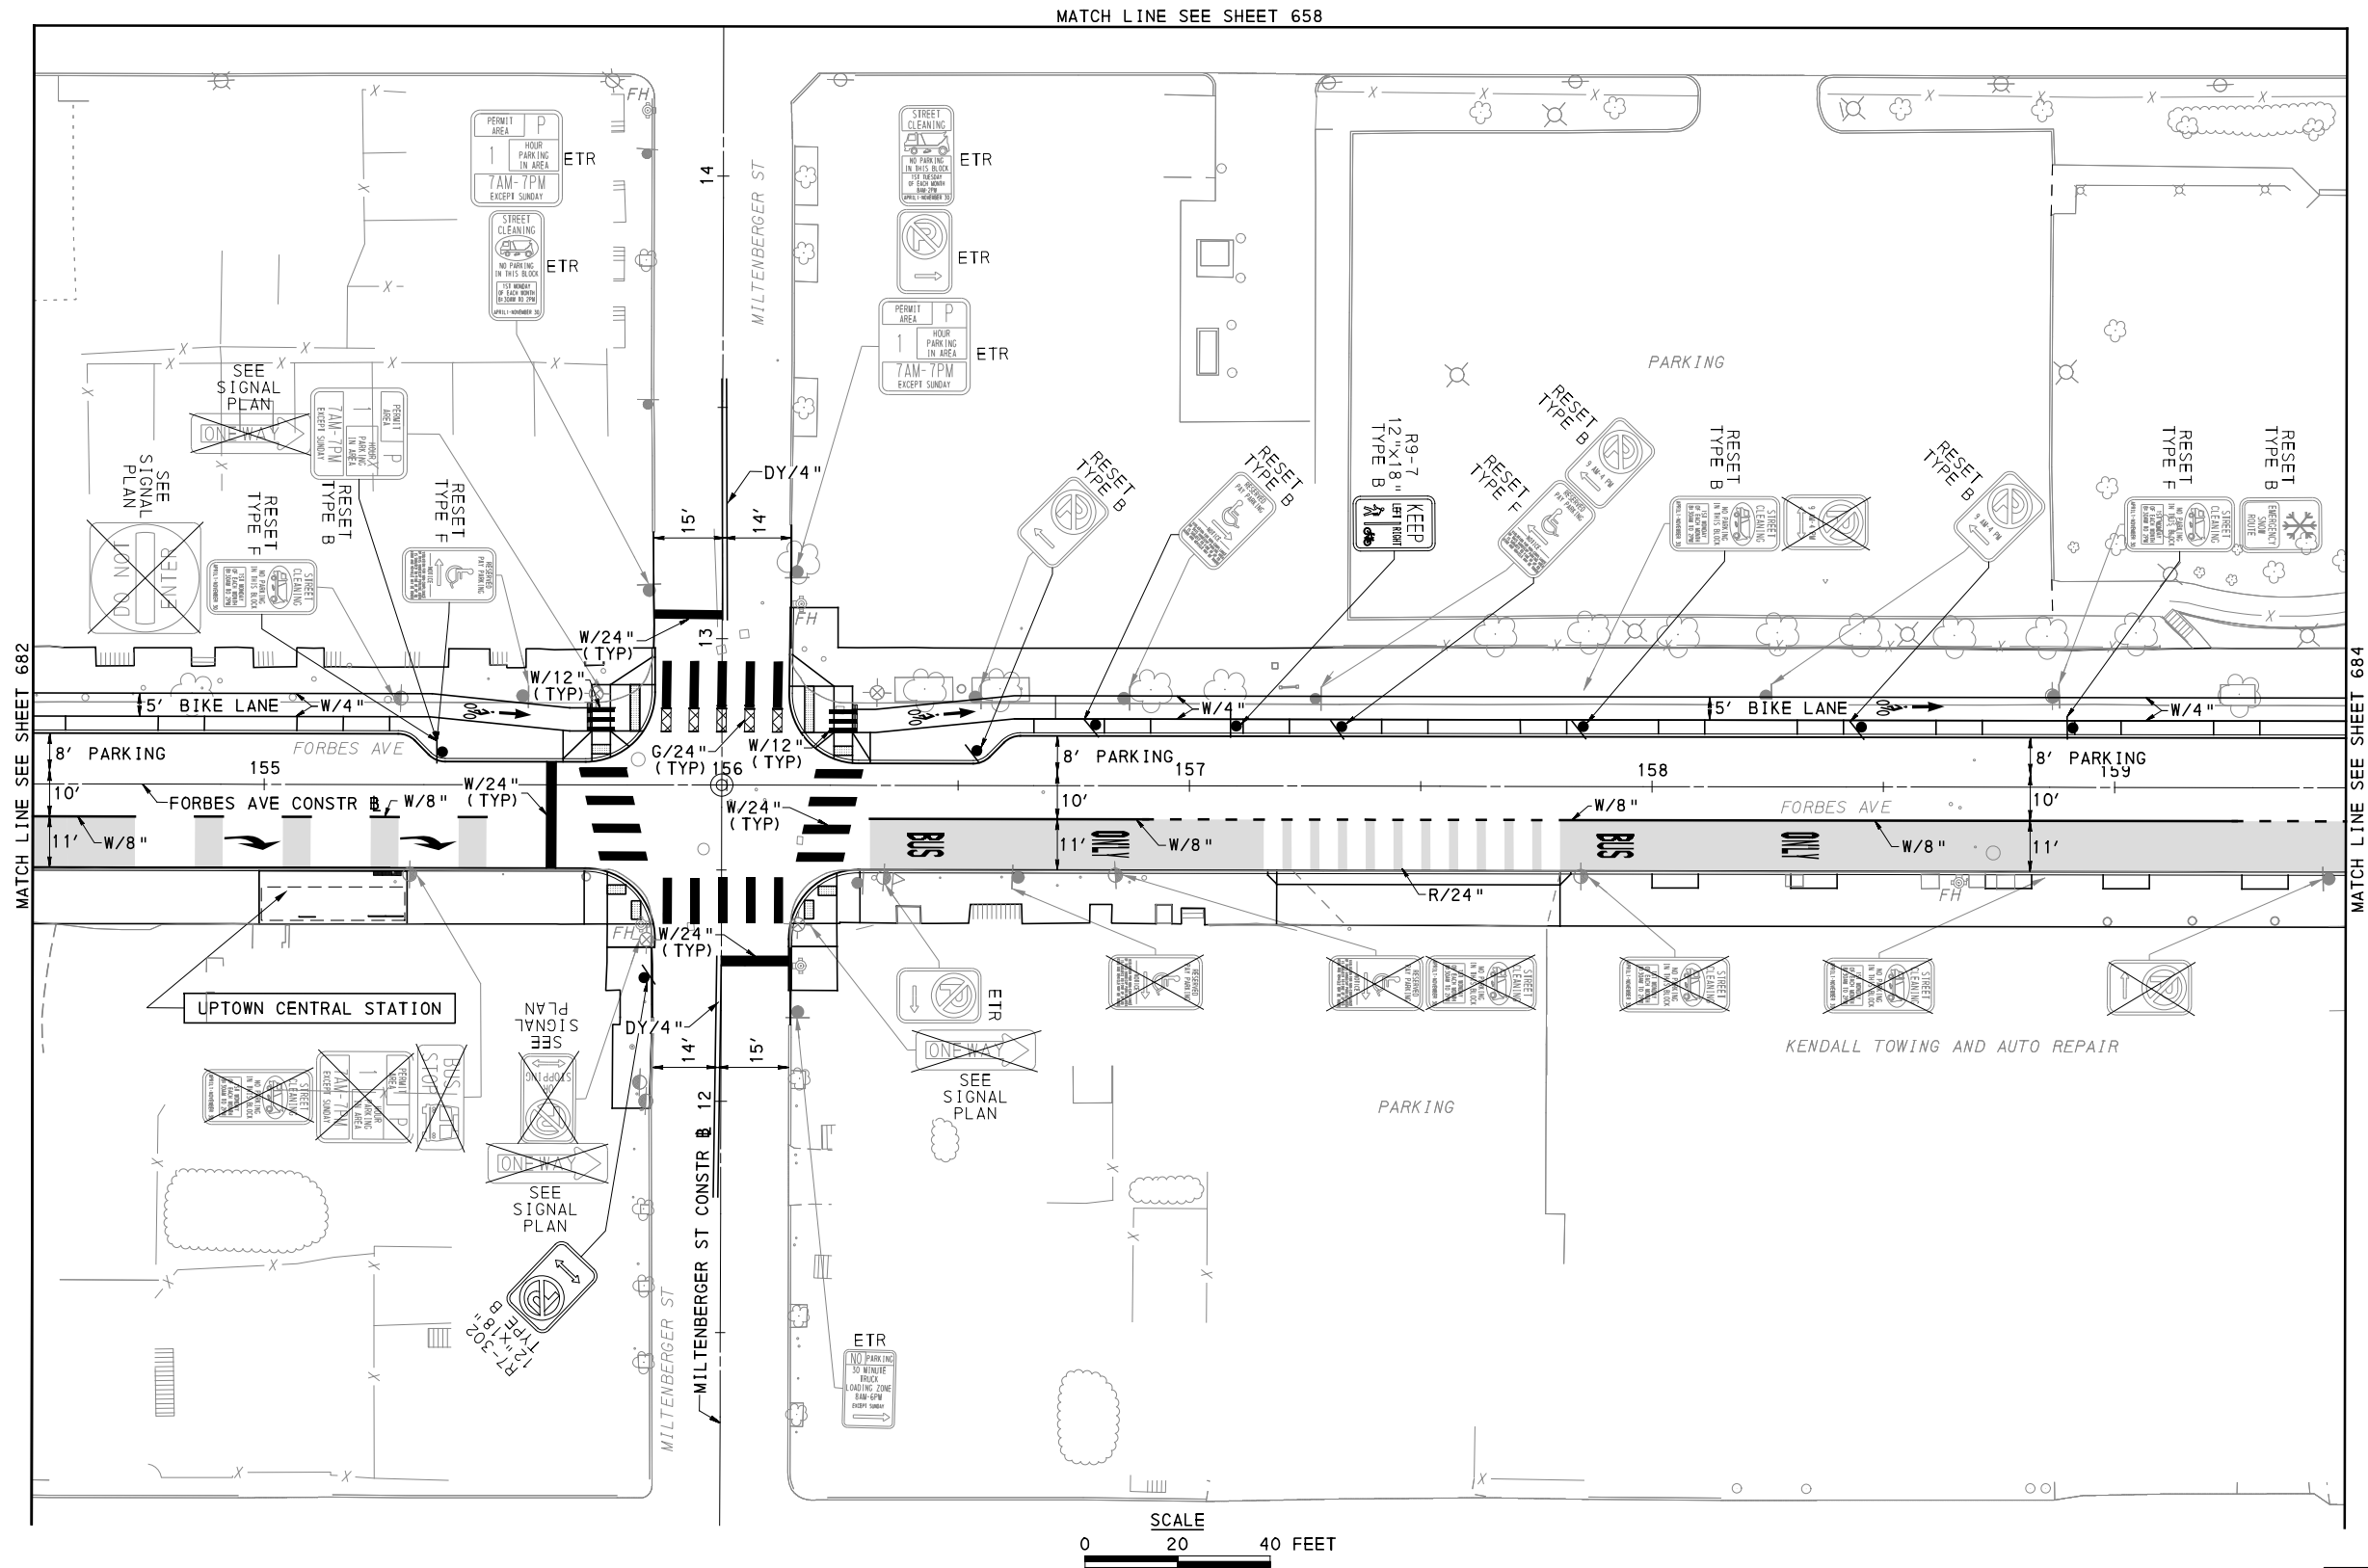

AECOM
Gulf Tower
707 Grant Street
5th Floor
Pittsburgh, PA 15219

GANNETT FLEMING
GANNETT FLEMING, INC.
Foster Plaza 8
Suite 400
730 Holiday Drive
Pittsburgh, PA. 15220

NO.	DATE	DESCRIPTION
REVISIONS		


THE PREPARATION OF THIS DOCUMENT HAS BEEN FINANCED IN PART THROUGH A GRANT FROM THE FEDERAL TRANSIT ADMINISTRATION, U.S. DEPARTMENT OF TRANSPORTATION, UNDER THE URBAN MASS TRANSPORTATION ACT OF 1964, AS AMENDED, FOR THE PORT AUTHORITY OF ALLEGHENY COUNTY, PENNSYLVANIA.

SIGNATURE _____
APPROVED _____ DATE _____

**BRT-001
SIGNING AND
PAVEMENT MARKING**

DESIGNED	RRH
DRAWN	RRH
CHECKED	JFS
IN CHARGE	JFS
DATE	05/15/23
SCALE	AS SHOWN

FOR ROADWAY PLAN SEE SHEET 398		
PORT AUTHORITY OF ALLEGHENY COUNTY PITTSBURGH PENNSYLVANIA		
BUS RAPID TRANSIT UPTOWN TO OAKLAND SIGNING & PAVEMENT MARKING PLANS FORBES AVE - STA 154+50 TO STA 159+50		
Port Authority connecting people to life™	CONTRACT NO. BRT-001	
	DWG. NO. SN73	SHT. 683

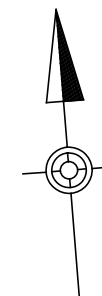

Gulf Tower
707 Grant Street
5th Floor
Pittsburgh, PA 15219



GANNETT FLEMING, INC.
Foster Plaza 8
Suite 400
730 Holiday Drive
Pittsburgh, PA. 15220

THE PREPARATION OF THIS DOCUMENT HAS BEEN FINANCED IN PART THROUGH A GRANT FROM THE FEDERAL TRANSIT ADMINISTRATION, U.S. DEPARTMENT OF TRANSPORTATION, UNDER THE URBAN MASS TRANSPORTATION ACT OF 1964, AS AMENDED, FOR THE PORT AUTHORITY OF ALLEGHENY COUNTY, PENNSYLVANIA.

SIGNATURE

BRT-001
SIGNING AND
PAVEMENT MARKING

PORT AUTHORITY OF ALLEGHENY COUNTY
PITTSBURGH PENNSYLVANIA

BUS RAPID TRANSIT UPTOWN TO OAKLAND
SIGNING & PAVEMENT MARKING PLANS
FORBES AVE - STA 159+50 TO STA 164+50


Port Authority
connecting people to life

CONTRACT NO. BRT-001

DWG. NO. SN74


SHT.	684
------	-----

FOR ROADWAY PLAN SEE SHEET 399

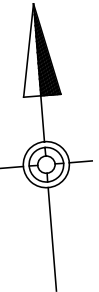

MATCH LINE SEE SHEET 686

DWG. NO.	SN75	SHT.	685
----------	------	------	-----

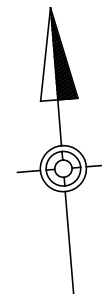

Gulf Tower
707 Grant Street
5th Floor
Pittsburgh, PA 15219



GANNETT FLEMING, INC.
Foster Plaza 8
Suite 400
730 Holiday Drive
Pittsburgh, PA. 15220

[illegible]

THE PREPARATION OF THIS DOCUMENT HAS BEEN FINANCED IN PART THROUGH A GRANT FROM THE FEDERAL TRANSIT ADMINISTRATION, U.S. DEPARTMENT OF TRANSPORTATION, UNDER THE URBAN MASS TRANSPORTATION ACT OF 1964, AS AMENDED, FOR THE PORT AUTHORITY OF ALLEGHENY COUNTY, PENNSYLVANIA.

SIGNATURE

**BRT-001
SIGNING AND
PAVEMENT MARKING**

APPROVED

DATE

DESIGNED	<u>RRH</u>
DRAWN	<u>RRH</u>
CHECKED	<u>JFS</u>
IN CHARGE	<u>JFS</u>
DATE	<u>05/15/23</u>
SCALE	AS SHOWN

PORT AUTHORITY OF ALLEGHENY COUNTY
PITTSBURGH PENNSYLVANIA

BUS RAPID TRANSIT UPTOWN TO OAKLAND
SIGNING & PAVEMENT MARKING PLANS
FORBES AVE - STA 169+50 TO STA 173+50


Port Authority

CONTRACT NO. BRT-001

DWG. NO. SN76

SHT. 686

FOR ROADWAY PLAN SEE SHEET 401

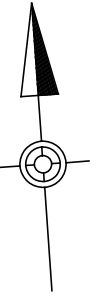

Gulf Tower
707 Grant Street
5th Floor
Pittsburgh, PA 15219



GANNETT FLEMING, INC.
Foster Plaza 8
Suite 400
730 Holiday Drive
Pittsburgh, PA. 15220

[illegible]

THE PREPARATION OF THIS DOCUMENT HAS BEEN FINANCED IN PART THROUGH A GRANT FROM THE FEDERAL TRANSIT ADMINISTRATION, U.S. DEPARTMENT OF TRANSPORTATION, UNDER THE URBAN MASS TRANSPORTATION ACT OF 1964, AS AMENDED, FOR THE PORT AUTHORITY OF ALLEGHENY COUNTY, PENNSYLVANIA.

BRT-001
SIGNING AND
PAVEMENT MARKING


DESIGNED	<u>RRH</u>
DRAWN	<u>RRH</u>
CHECKED	<u>JFS</u>
IN CHARGE	<u>JFS</u>
DATE	<u>05/15/23</u>
SCALE	AS SHOWN

**BUS RAPID TRANSIT UPTOWN TO OAKLAND
SIGNING & PAVEMENT MARKING PLANS
FORBES AVE - STA 173+50 TO STA 177+50**

CONTRACT NO. BRT-001

SHT. 687

OPERATOR: "joseph.silich"
FILE PATH: c:\pwork\ing\ecom\ds16_na\joseph.silich\ecom\40207707\BRT_07_SPM_SHT12.dgn
PLOTTED: 5/13/2023 8:05:20 PM

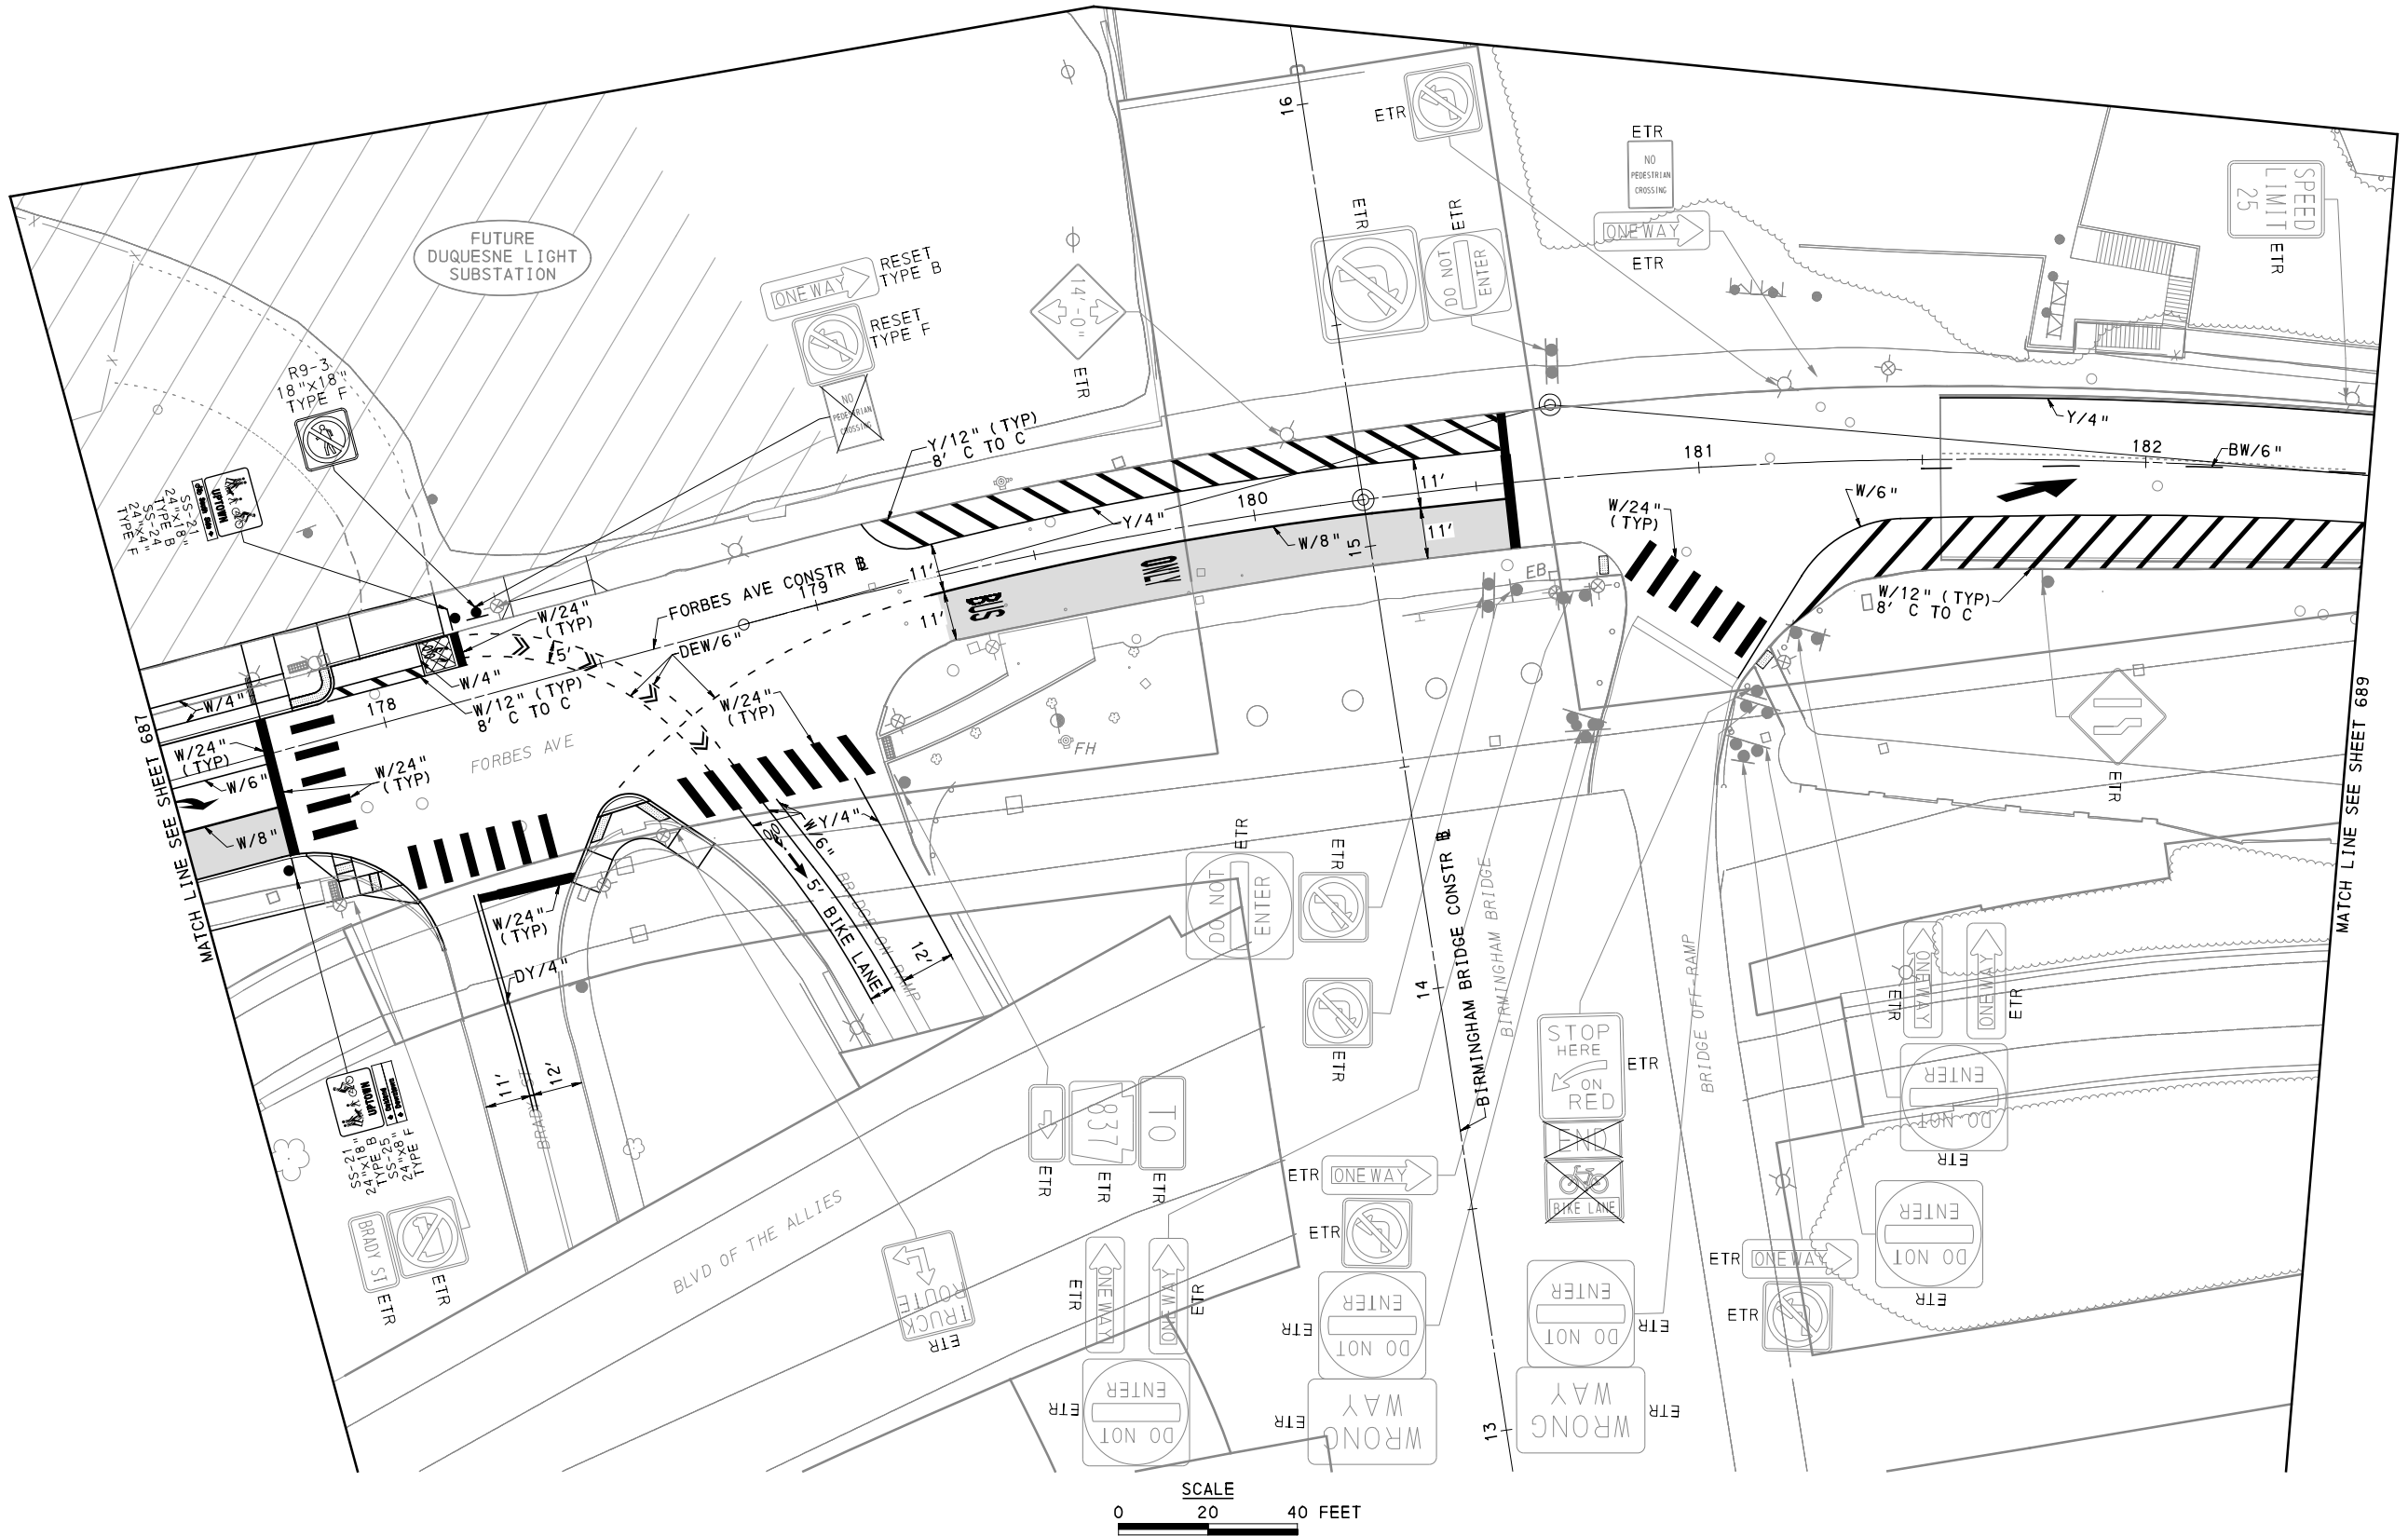

AECOM
Gulf Tower
707 Grant Street
5th Floor
Pittsburgh, PA 15219

GANNETT FLEMING
GANNETT FLEMING, INC.
Foster Plaza 8
Suite 400
730 Holiday Drive
Pittsburgh, PA. 15220

NO.	DATE	DESCRIPTION
REVISIONS		


THE PREPARATION OF THIS DOCUMENT HAS BEEN FINANCED IN PART THROUGH A GRANT FROM THE FEDERAL TRANSIT ADMINISTRATION, U.S. DEPARTMENT OF TRANSPORTATION, UNDER THE URBAN MASS TRANSPORTATION ACT OF 1964, AS AMENDED, FOR THE PORT AUTHORITY OF ALLEGHENY COUNTY, PENNSYLVANIA.

SIGNATURE

BRT-001
SIGNING AND
PAVEMENT MARKING
APPROVED DATE

DESIGNED	RRH
DRAWN	RRH
CHECKED	JFS
IN CHARGE	JFS
DATE	05/15/23
SCALE	AS SHOWN

FOR ROADWAY PLAN SEE SHEET 403		
PORT AUTHORITY OF ALLEGHENY COUNTY PITTSBURGH PENNSYLVANIA		
BUS RAPID TRANSIT UPTOWN TO OAKLAND SIGNING & PAVEMENT MARKING PLANS FORBES AVE - STA 177+50 TO STA 182+50		
Port Authority connecting people to life	CONTRACT NO. BRT-001	
	DWG. NO. SN78	SHT. 688

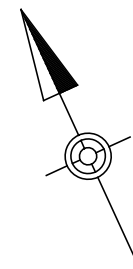

SCALE

0 20 40 FEET

A horizontal scale bar with a black background. It has three white tick marks labeled '0', '20', and '40' from left to right. The word 'FEET' is at the far right. The bar is divided into two equal segments by the '20' mark.

AECOM
Gulf Tower
707 Grant Street
5th Floor
Pittsburgh, PA 15219



GANNETT FLEMING
GANNETT FLEMING, INC.
Center Plaza 8
Suite 400
Holiday Drive
Pittsburgh, PA. 15220

NO.	DATE	DESCRIPTION
REVISIONS		

THE PREPARATION OF THIS DOCUMENT HAS BEEN FINANCED IN PART THROUGH A GRANT FROM THE FEDERAL TRANSIT ADMINISTRATION, U.S. DEPARTMENT OF TRANSPORTATION, UNDER THE URBAN MASS TRANSPORTATION ACT OF 1964, AS AMENDED, FOR THE PORT AUTHORITY OF ALLEGHENY COUNTY, PENNSYLVANIA.

SIGNATURE

BRT-001
SIGNING AND
PAVEMENT MARKING

DESIGNED	<u>RRH</u>
DRAWN	<u>RRH</u>
CHECKED	<u>JFS</u>
IN CHARGE	<u>JFS</u>
DATE	<u>05/15/23</u>
SCALE	AS SHOWN

FOR ROADWAY PLAN SEE SHEET

PORT AUTHORITY OF ALLEGHENY COUNTY
PITTSBURGH PENNSYLVANIA

**BUS RAPID TRANSIT UPTOWN TO OAKLAND
SIGNING & PAVEMENT MARKING PLANS
FORBES AVE - STA 182+50 TO STA 187+50**



Port Authority
connecting people to life

CONTRACT NO. BRT-001

DWG. NO. SN79

SHT.	689
------	-----

OPERATOR: "joseph.silich"
FILE PATH: c:\pwworking\aecom\ds16_na\joseph.silich\aecom\40207707\BRT_07_SPM_SHT17.dgn
PLOTTED: 5/13/2023 8:05:37 PM

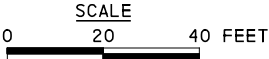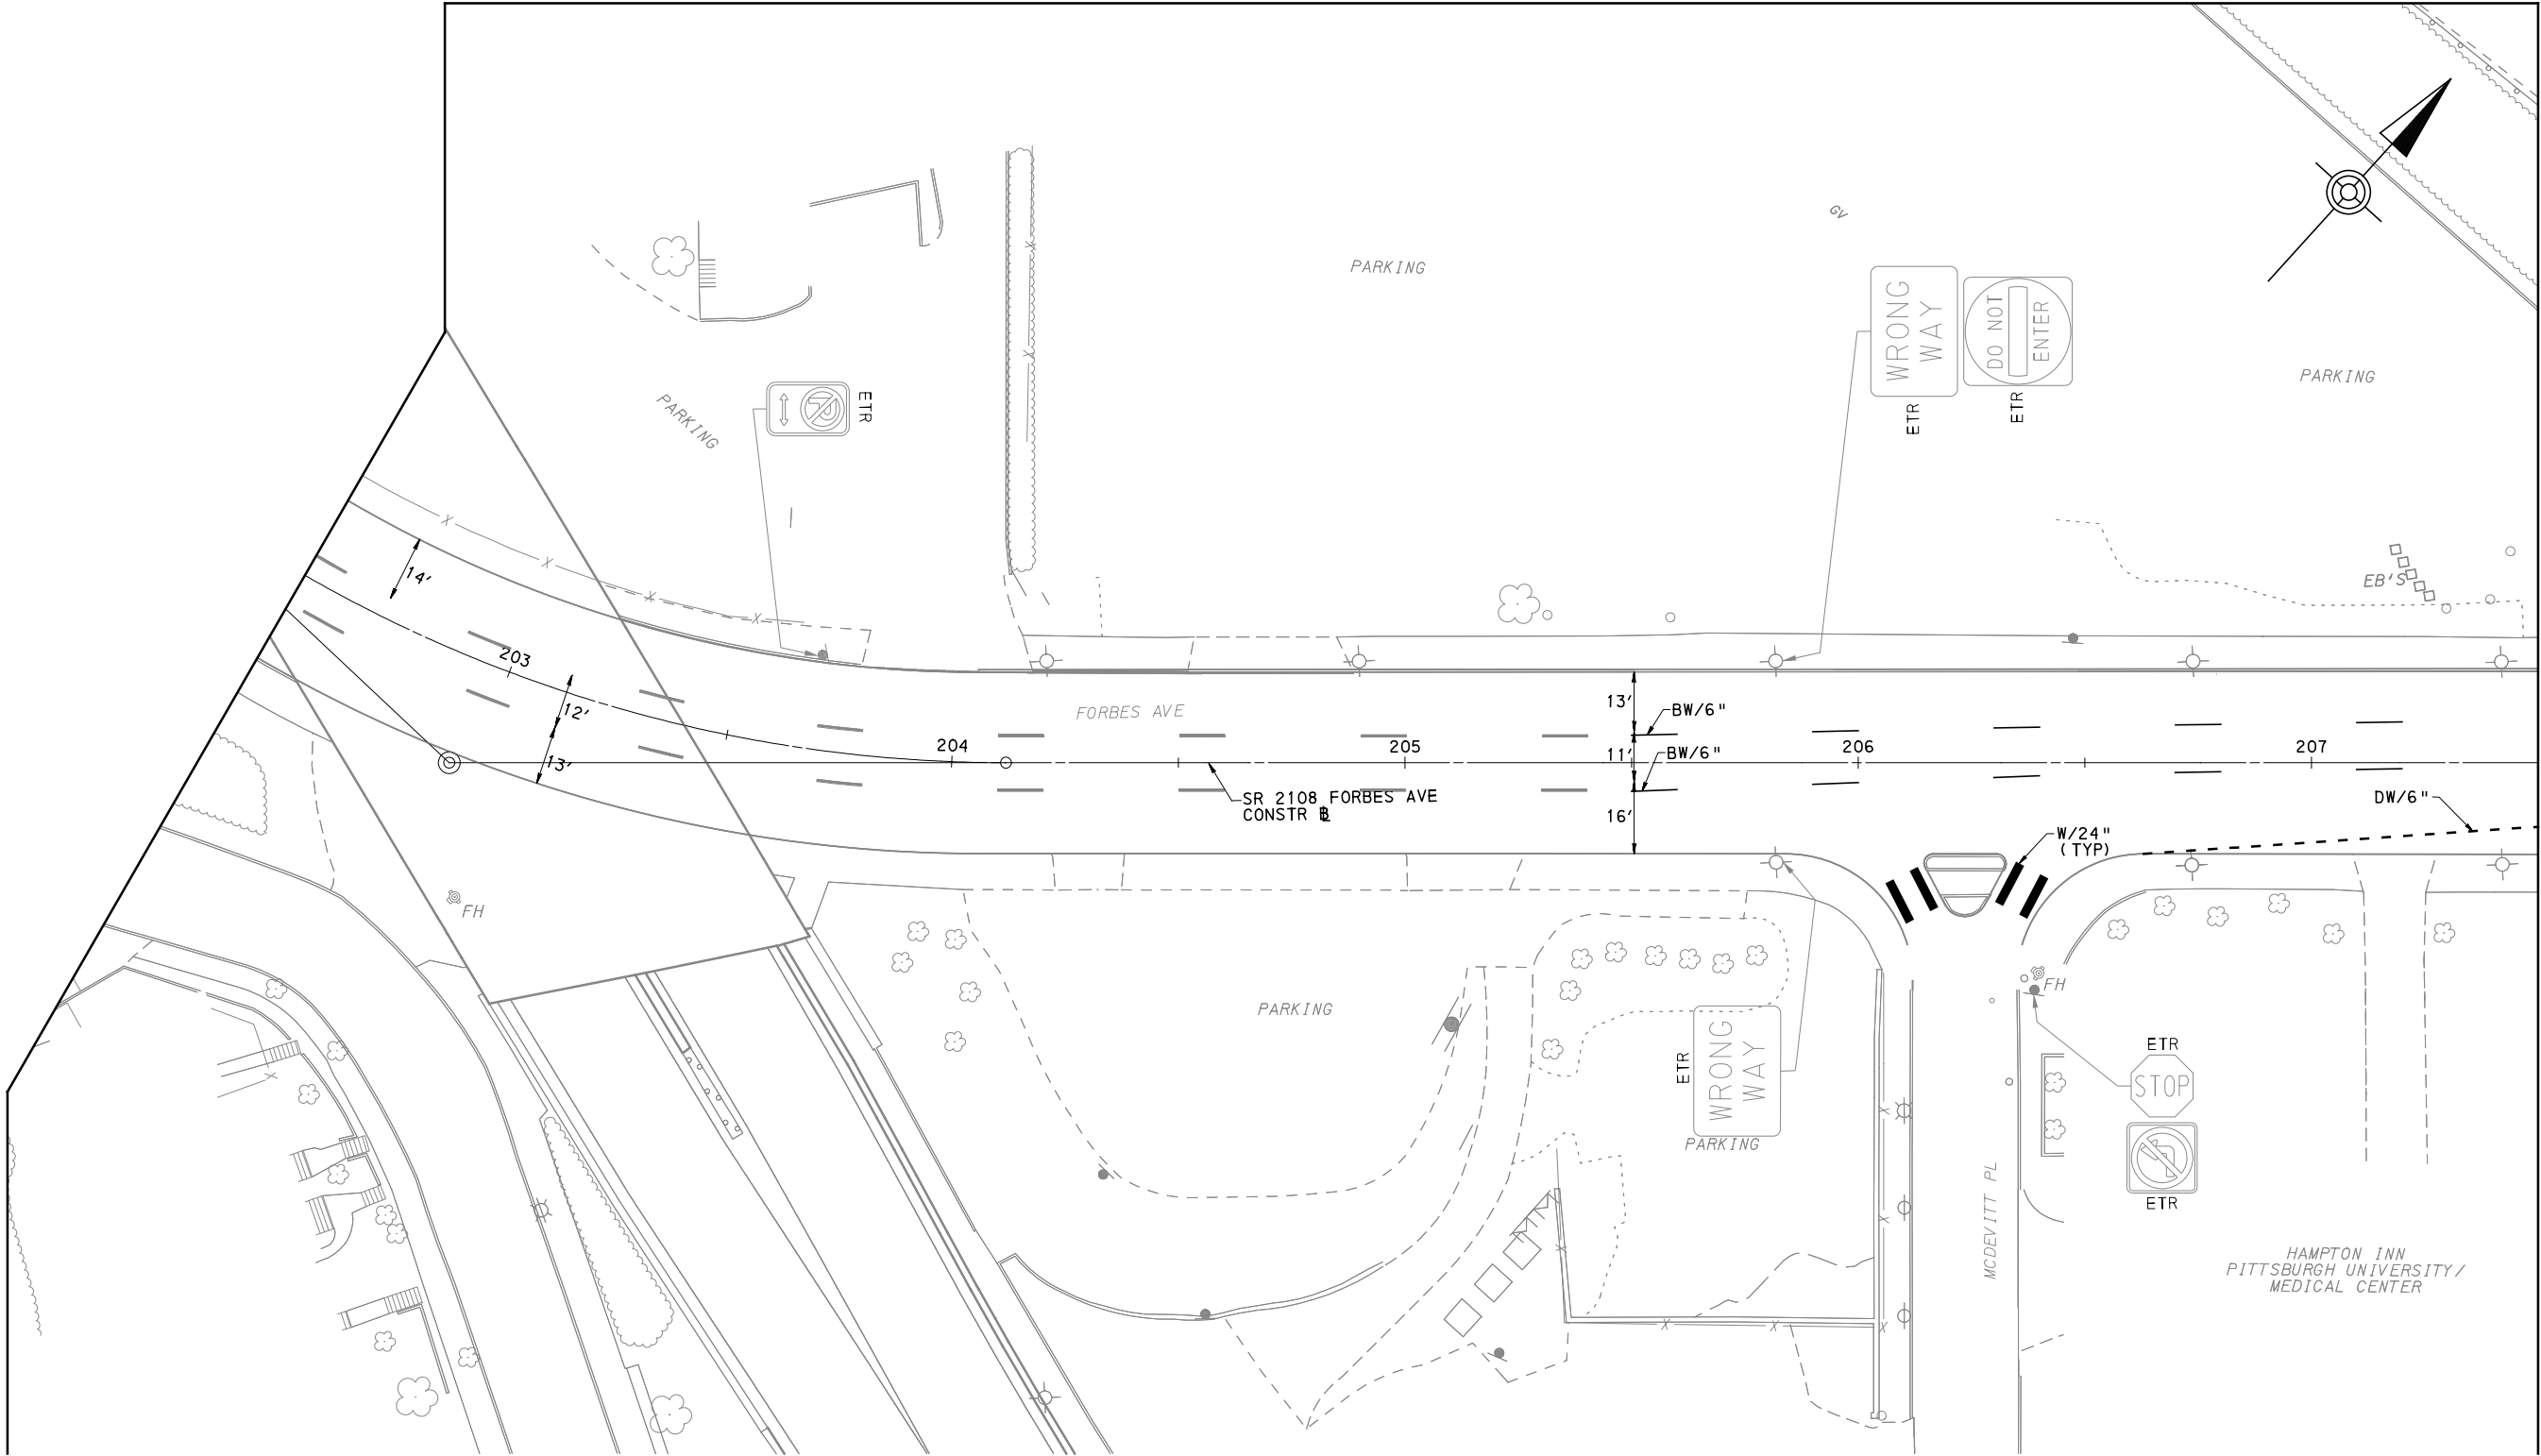

FOR ROADWAY PLAN SEE SHEET NA



Gulf Tower
707 Grant Street
5th Floor
Pittsburgh, PA 15219



GANNETT FLEMING

GANNETT FLEMING, INC.
Foster Plaza 8
Suite 400
730 Holiday Drive
Pittsburgh, PA. 15220

NO.	DATE	DESCRIPTION
REVISIONS		

THE PREPARATION OF THIS DOCUMENT HAS BEEN FINANCED IN PART THROUGH A GRANT FROM THE FEDERAL TRANSIT ADMINISTRATION, U.S. DEPARTMENT OF TRANSPORTATION, UNDER THE URBAN MASS TRANSPORTATION ACT OF 1964, AS AMENDED, FOR THE PORT AUTHORITY OF ALLEGHENY COUNTY, PENNSYLVANIA.

SIGNATURE

BRT-001
SIGNING AND
PAVEMENT MARKING

APPROVED

DATE

DESIGNED	RRH
DRAWN	RRH
CHECKED	JFS
IN CHARGE	JFS
DATE	05/15/23
SCALE	AS SHOWN

PORT AUTHORITY OF ALLEGHENY COUNTY
PITTSBURGH PENNSYLVANIA

BUS RAPID TRANSIT UPTOWN TO OAKLAND
SIGNING & PAVEMENT MARKING PLANS
FORBES AVE - STA 202+50 TO STA 207+50


Port Authority
connecting people to life™

CONTRACT NO. BRT-001

DWG. NO. SN80

SHT. 690


OPERATOR: "joseph.silich"
FILE PATH: c:\pwork\ing\acom-ds16-na\joseph.silich\acomm\02070707\BRT_07_SPM_SHT18.dgn
PLOTTED: 5/13/2023 8:05:45 PM

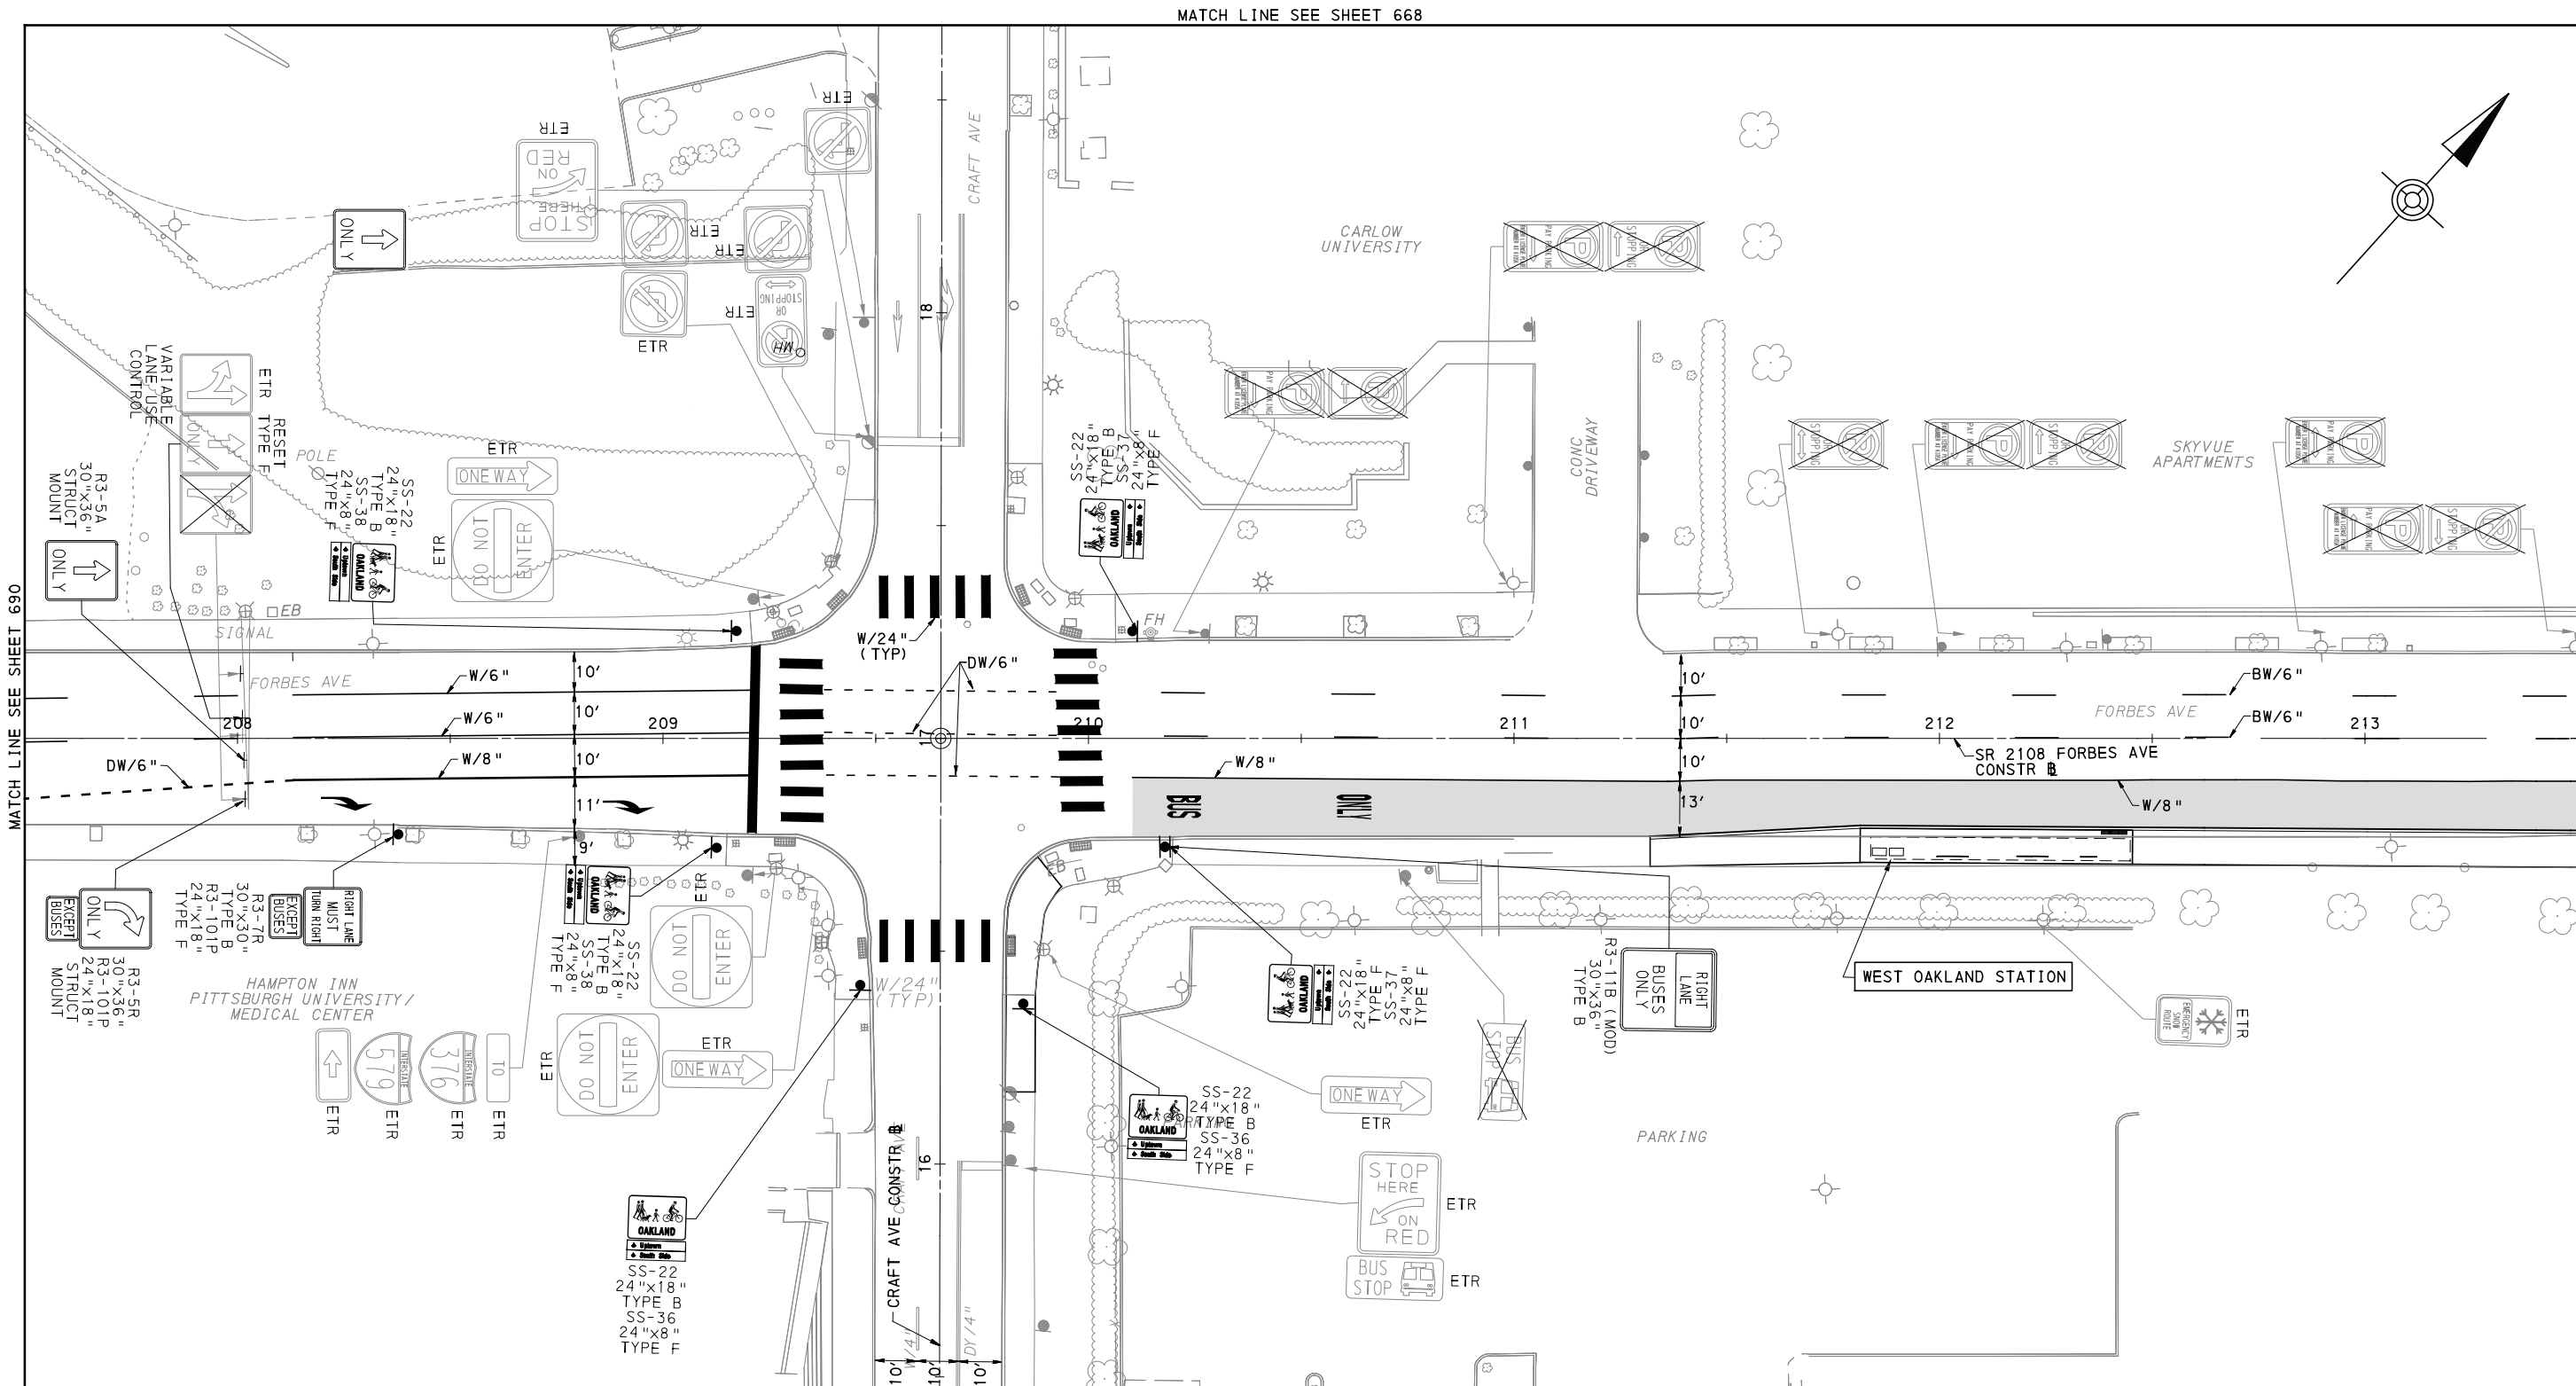

MATCH LINE SEE SHEET 668

MATCH LINE SEE SHEET 690

MATCH LINE SEE SHEET 692

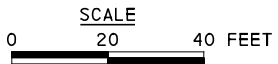

FOR ROADWAY PLAN SEE SHEET 404

AECOM
Gulf Tower
707 Grant Street
5th Floor
Pittsburgh, PA 15219

GANNETT FLEMING
GANNETT FLEMING, INC.
Foster Plaza 8
Suite 400
730 Holiday Drive
Pittsburgh, PA. 15220

NO.	DATE	DESCRIPTION
REVISIONS		

THE PREPARATION OF THIS DOCUMENT HAS BEEN FINANCED IN PART THROUGH A GRANT FROM THE FEDERAL TRANSIT ADMINISTRATION, U.S. DEPARTMENT OF TRANSPORTATION, UNDER THE URBAN MASS TRANSPORTATION ACT OF 1964, AS AMENDED, FOR THE PORT AUTHORITY OF ALLEGHENY COUNTY, PENNSYLVANIA.

SIGNATURE _____

**BRT-001
SIGNING AND
PAVEMENT MARKING**
APPROVED _____ DATE _____

DESIGNED	RRH
DRAWN	RRH
CHECKED	JFS
IN CHARGE	JFS
DATE	05/15/23
SCALE	AS SHOWN

PORT AUTHORITY OF ALLEGHENY COUNTY
PITTSBURGH PENNSYLVANIA


BUS RAPID TRANSIT UPTOWN TO OAKLAND
SIGNING & PAVEMENT MARKING PLANS
FORBES AVE - STA 207+50 TO STA 213+50

Port Authority
connecting people to life™

CONTRACT NO. BRT-001


DWG. NO. SN81

SHT. 691

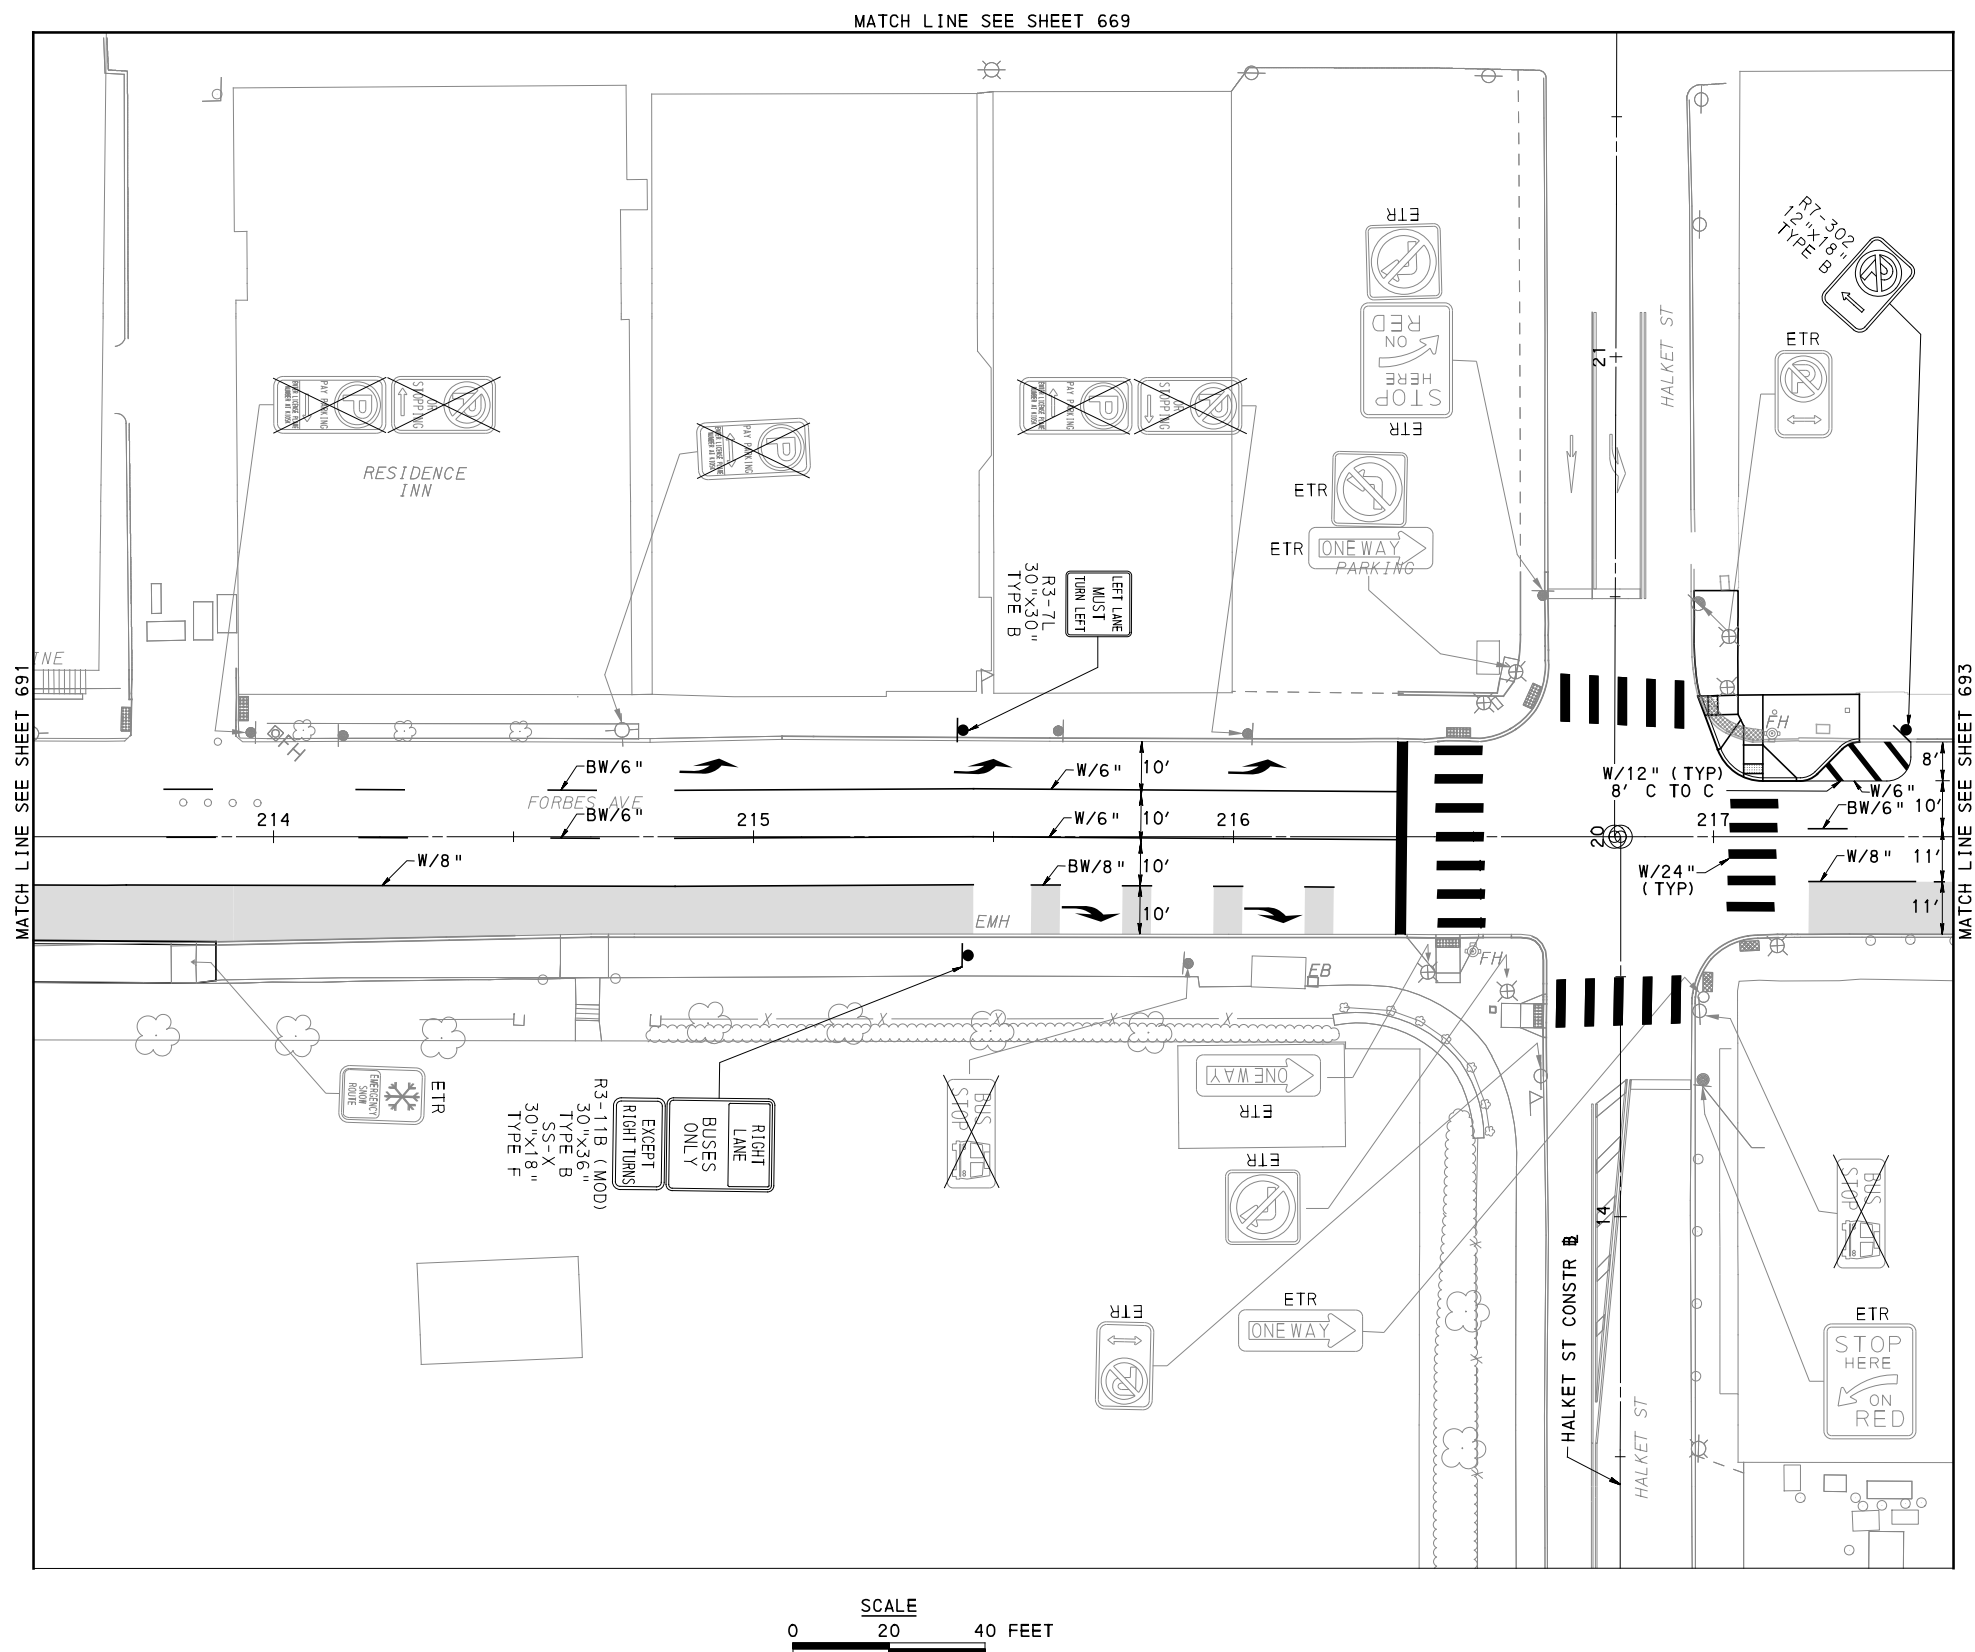

SCALE

0 20 40 FEET

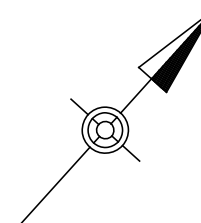A horizontal scale bar with a black rectangular fill. It has tick marks at 0, 20, and 40 feet. The text "0", "20", and "40 FEET" is positioned above the bar. The word "SCALE" is centered above the bar and underlined.

FOR ROADWAY PLAN SEE SHEET 405

AECOM

Gulf Tower
707 Grant Street
5th Floor
Pittsburgh, PA 15219



GANNETT FLEMING

GANNETT FLEMING, INC.
Foster Plaza 8
Suite 400
730 Holiday Drive
Pittsburgh, PA. 15220

NO.	DATE	DESCRIPTION
REVISIONS		

THE PREPARATION OF THIS DOCUMENT HAS BEEN FINANCED IN PART THROUGH A GRANT FROM THE FEDERAL TRANSIT ADMINISTRATION, U.S. DEPARTMENT OF TRANSPORTATION, UNDER THE URBAN MASS TRANSPORTATION ACT OF 1964, AS AMENDED, FOR THE PORT AUTHORITY OF ALLEGHENY COUNTY, PENNSYLVANIA.

SIGNATURE

BRT-001
SIGNING AND
PAVEMENT MARKING

DESIGNED	<u>RRH</u>
DRAWN	<u>RRH</u>
CHECKED	<u>JFS</u>
IN CHARGE	<u>JFS</u>
DATE	<u>05/15/23</u>
SCALE	AS SHOWN

FOR ROADWAY PLAN SEE SHEET

PORT AUTHORITY OF ALLEGHENY COUNTY
PITTSBURGH PENNSYLVANIA


BUS RAPID TRANSIT UPTOWN TO OAKLAND
SIGNING & PAVEMENT MARKING PLANS
FORBES AVE - STA 213+50 TO STA 217+50

Port Authority

CONTRACT NO. BRT-001




DWG. NO. SN82

SHT.	692
------	-----

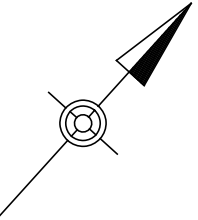

PORT AUTHORITY OF ALLEGHENY COUNTY PITTSBURGH PENNSYLVANIA		
BUS RAPID TRANSIT UPTOWN TO OAKLAND SIGNING & PAVEMENT MARKING PLANS FORBES AVE - STA 217+50 TO STA 221+50		
Port Authority connecting people to life	CONTRACT NO. BRT-001	
	DWG. NO. SN83	SHT. 693

OPERATOR: "joseph.silich"
FILE PATH: c:\pwork\ing\acom\ds16_na\joseph.silich\acomp\020707\BRT_07_SPM_SHT21.dgn
PLOTTED: 5/13/2023 8:06:09 PM

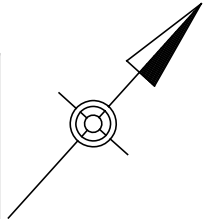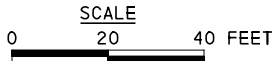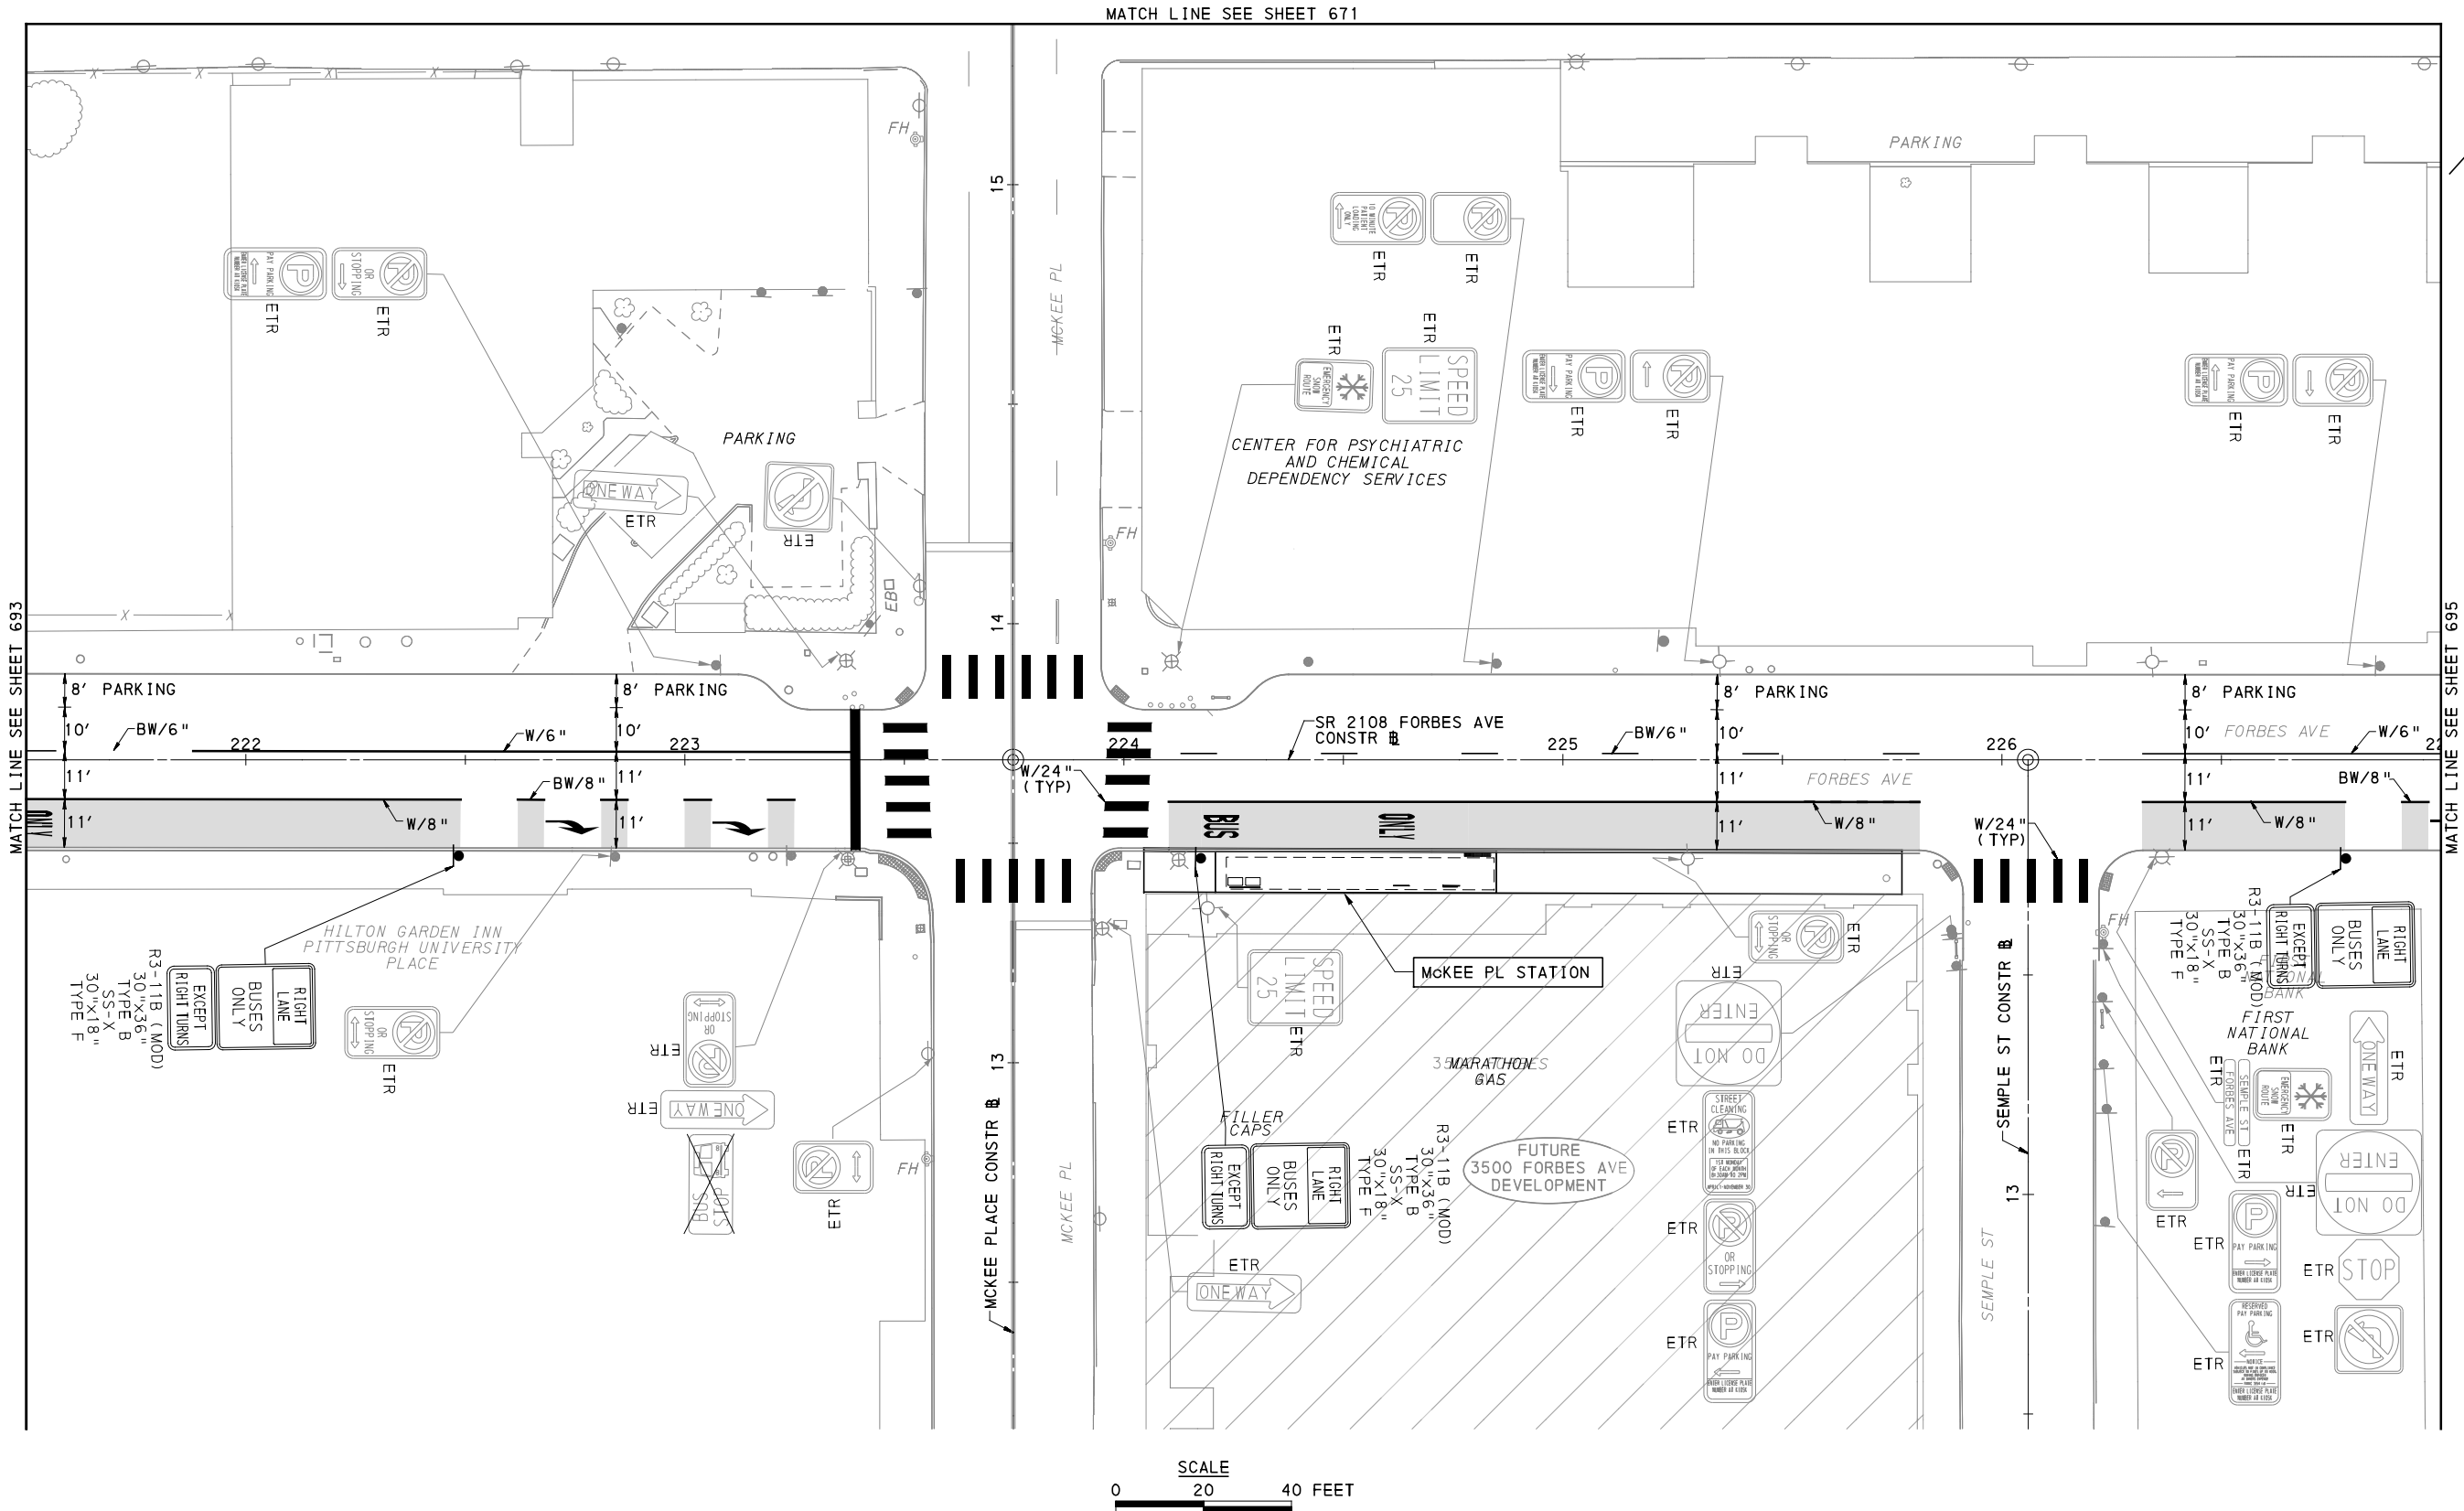

AECOM
Gulf Tower
707 Grant Street
5th Floor
Pittsburgh, PA 15219

GANNETT FLEMING
GANNETT FLEMING, INC.
Foster Plaza 8
Suite 400
730 Holiday Drive
Pittsburgh, PA. 15220

NO.	DATE	DESCRIPTION
REVISIONS		



THE PREPARATION OF THIS DOCUMENT HAS BEEN FINANCED IN PART THROUGH A GRANT FROM THE FEDERAL TRANSIT ADMINISTRATION, U.S. DEPARTMENT OF TRANSPORTATION, UNDER THE URBAN MASS TRANSPORTATION ACT OF 1964, AS AMENDED, FOR THE PORT AUTHORITY OF ALLEGHENY COUNTY, PENNSYLVANIA.

SIGNATURE

BRT-001
SIGNING AND
PAVEMENT MARKING
APPROVED DATE

DESIGNED	RRH
DRAWN	RRH
CHECKED	JFS
IN CHARGE	JFS
DATE	05/15/23
SCALE	AS SHOWN

FOR ROADWAY PLAN SEE SHEET 406		
PORT AUTHORITY OF ALLEGHENY COUNTY PITTSBURGH PENNSYLVANIA		
BUS RAPID TRANSIT UPTOWN TO OAKLAND SIGNING & PAVEMENT MARKING PLANS FORBES AVE - STA 221+50 TO STA 227+00		
Port Authority connecting people to life	CONTRACT NO. BRT-001	
	DWG. NO. SN84	SHT. 694

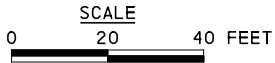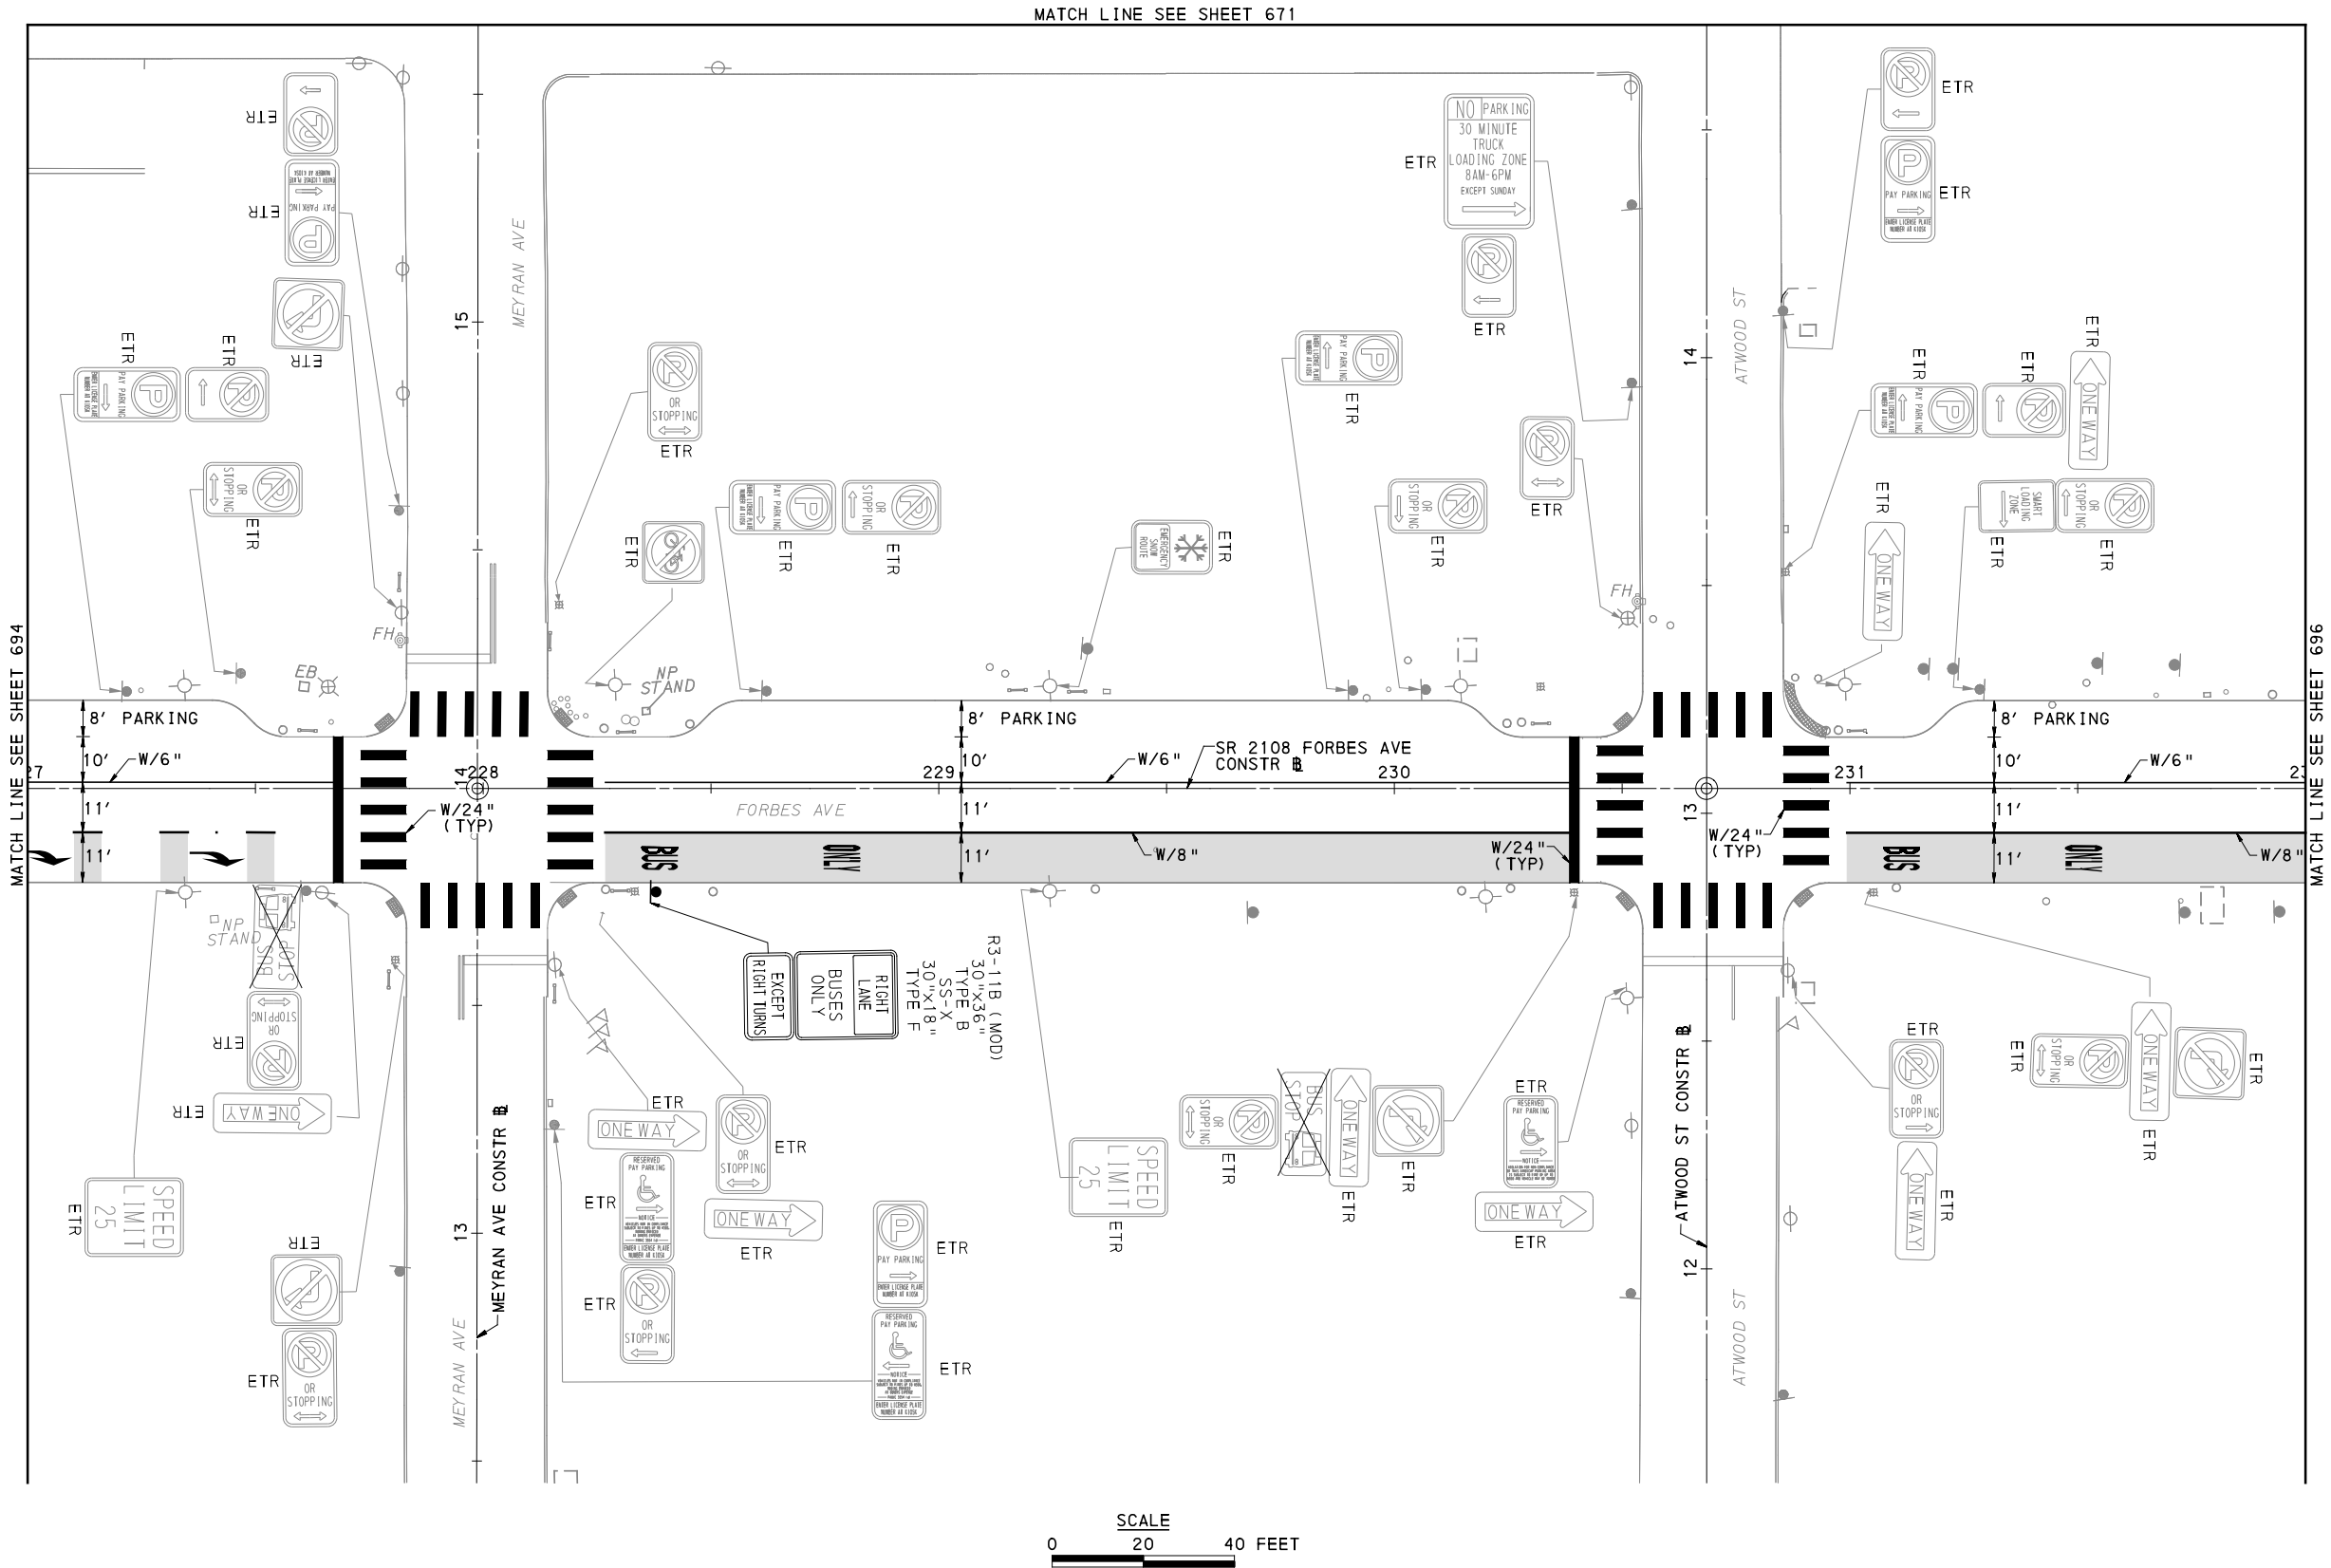

FOR ROADWAY PLAN SEE SHEET 407

AECOM
Gulf Tower
707 Grant Street
5th Floor
Pittsburgh, PA 15219

GANNETT FLEMING
GANNETT FLEMING, INC.
Foster Plaza 8
Suite 400
730 Holiday Drive
Pittsburgh, PA. 15220

NO.	DATE	DESCRIPTION
REVISIONS		

THE PREPARATION OF THIS DOCUMENT HAS BEEN FINANCED IN PART THROUGH A GRANT FROM THE FEDERAL TRANSIT ADMINISTRATION, U.S. DEPARTMENT OF TRANSPORTATION, UNDER THE URBAN MASS TRANSPORTATION ACT OF 1964, AS AMENDED, FOR THE PORT AUTHORITY OF ALLEGHENY COUNTY, PENNSYLVANIA.

SIGNATURE

BRT-001
SIGNING AND
PAVEMENT MARKING



APPROVED

DATE

DESIGNED	RRH
DRAWN	RRH
CHECKED	JFS
IN CHARGE	JFS
DATE	05/15/23
SCALE	AS SHOWN

PORT AUTHORITY OF ALLEGHENY COUNTY PITTSBURGH PENNSYLVANIA		
BUS RAPID TRANSIT UPTOWN TO OAKLAND SIGNING & PAVEMENT MARKING PLANS FORBES AVE - STA 227+00 TO STA 232+00		
Port Authority connecting people to life®	CONTRACT NO. BRT-001	
	DWG. NO. SN85	SHT. 695

OPERATOR: "joseph.silich"
FILE PATH: c:\pwworking\aecom\ds16_na\joseph.silich\project\BRT_07_SPM_SHT23.dgn
PLOTTED: 5/13/2023 8:06:25 PM

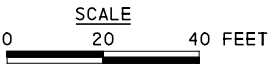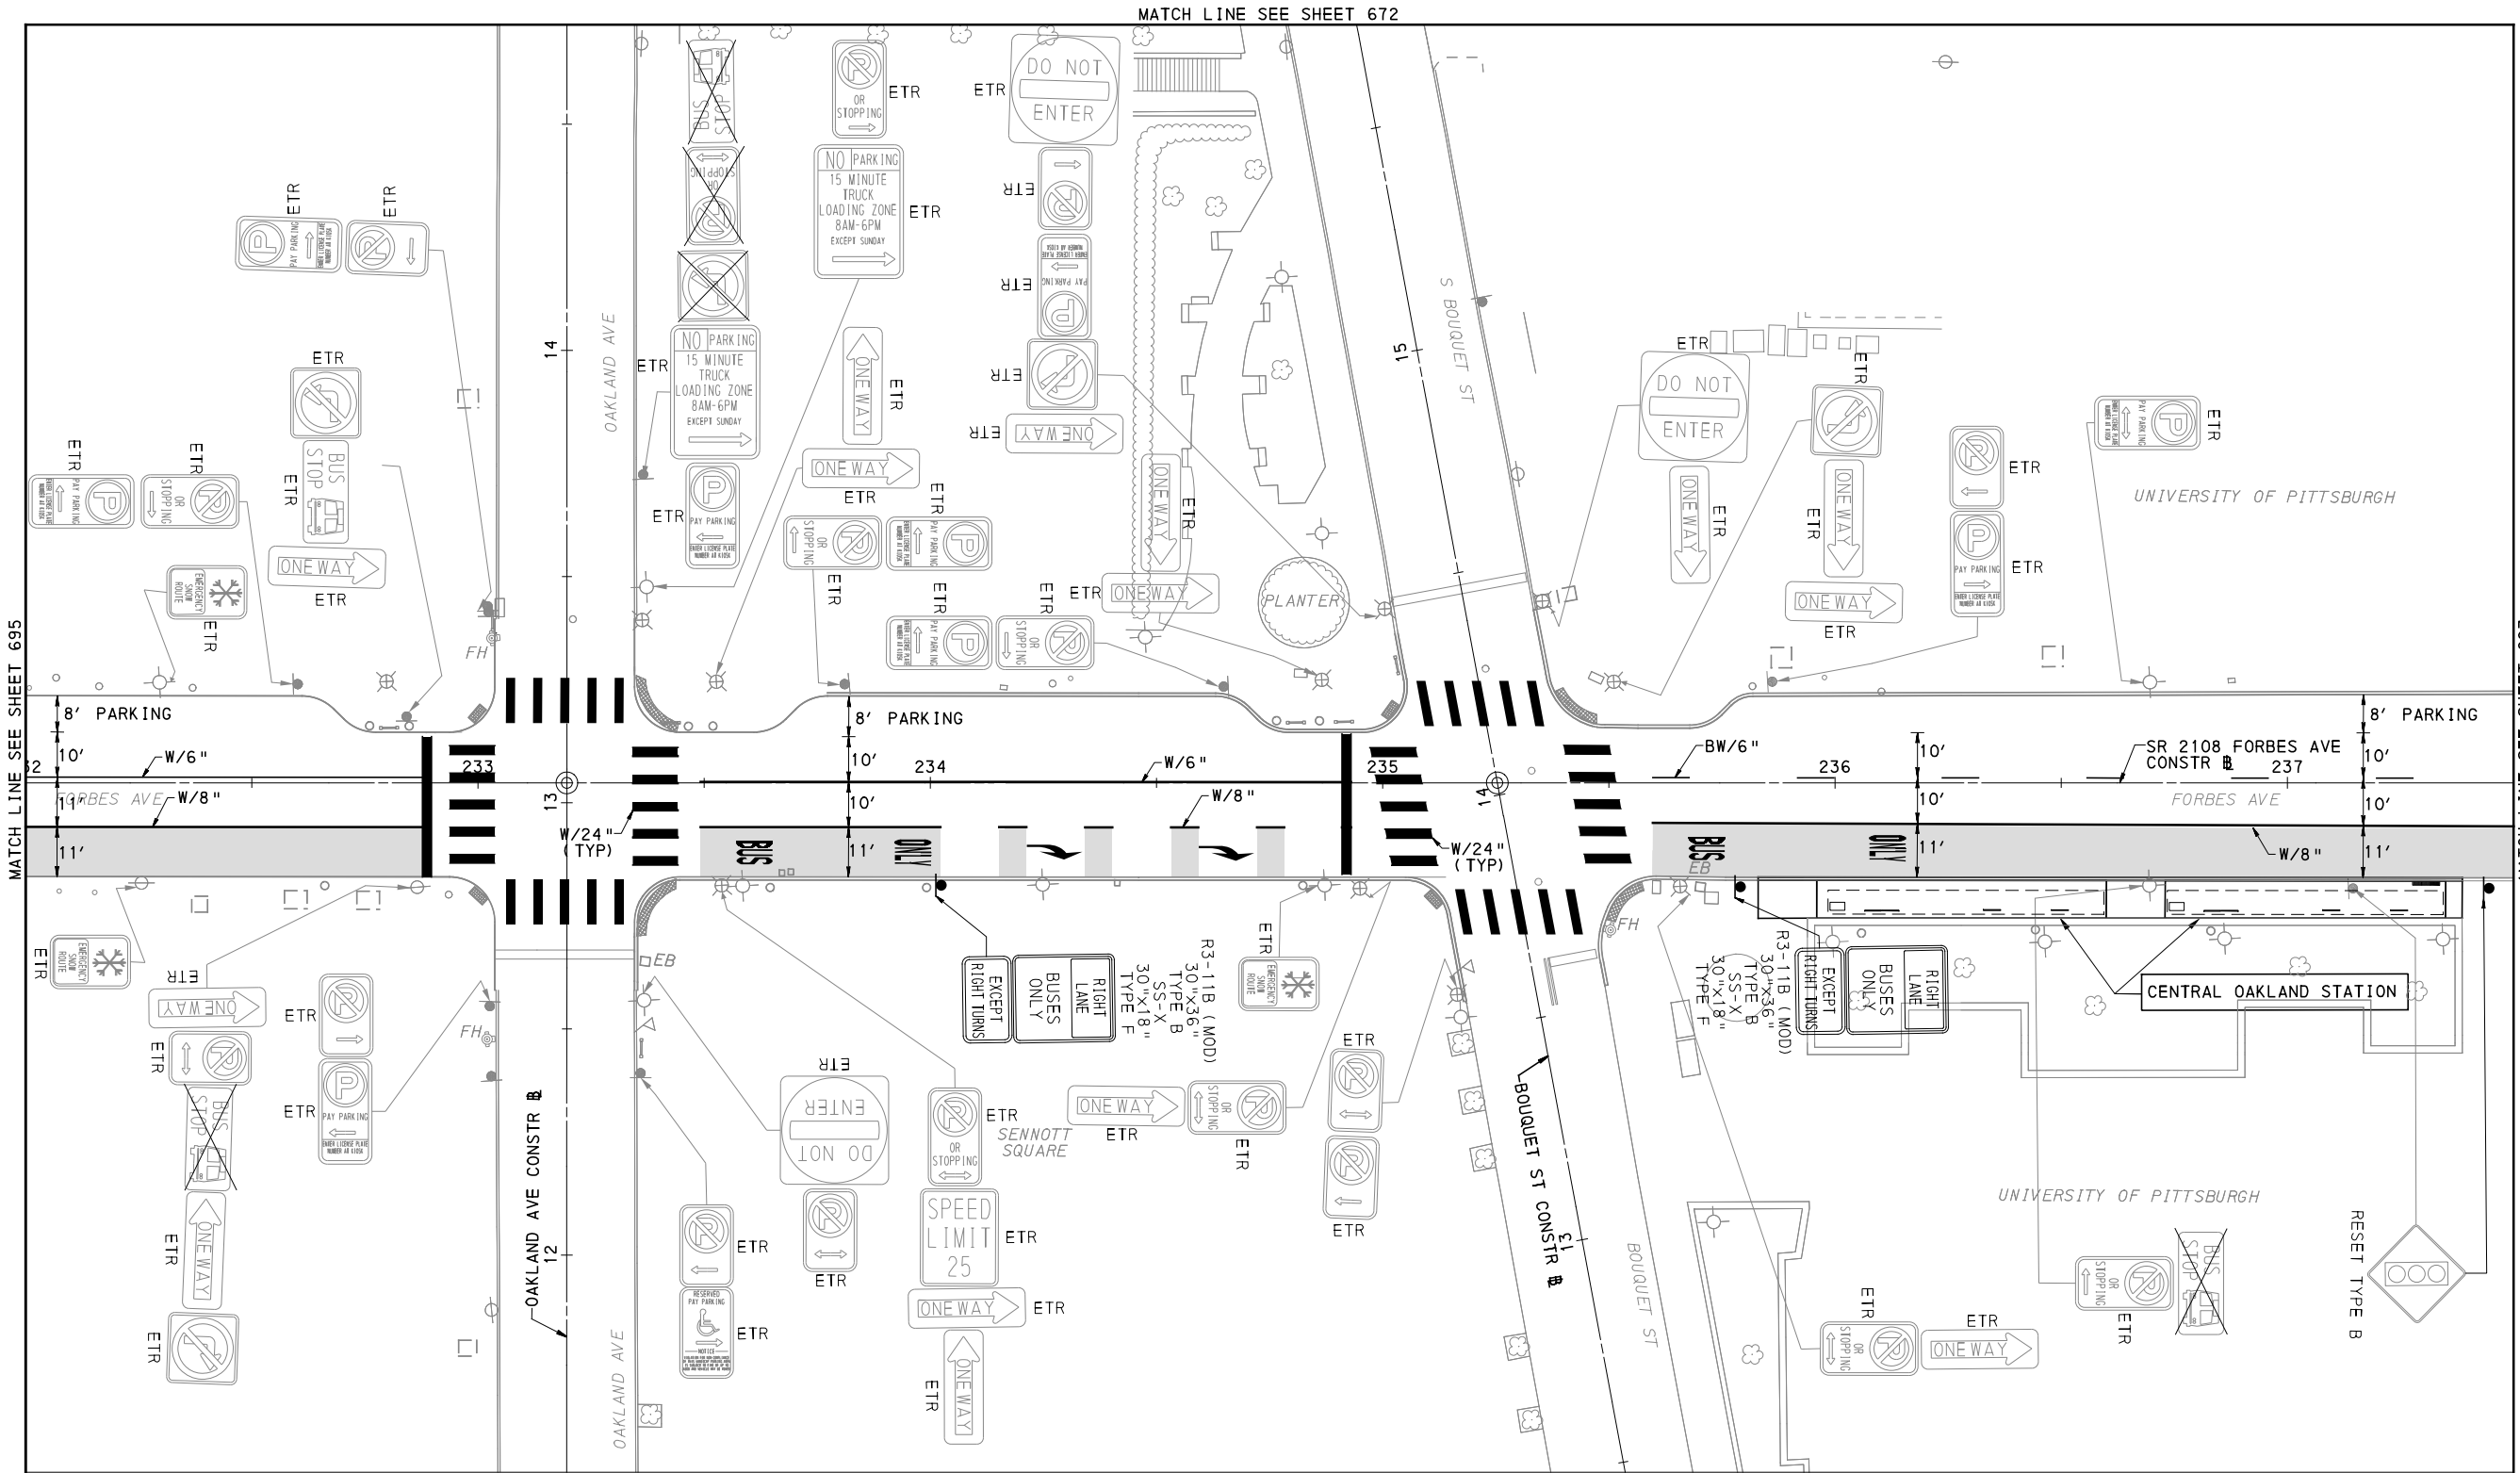

FOR ROADWAY PLAN SEE SHEET 408



Gulf Tower
707 Grant Street
5th Floor
Pittsburgh, PA 15219



GANNETT FLEMING
GANNETT FLEMING, INC.
Foster Plaza 8
Suite 400
730 Holiday Drive
Pittsburgh, PA. 15220

NO.	DATE	DESCRIPTION
REVISIONS		

THE PREPARATION OF THIS DOCUMENT HAS BEEN FINANCED IN PART THROUGH A GRANT FROM THE FEDERAL TRANSIT ADMINISTRATION, U.S. DEPARTMENT OF TRANSPORTATION, UNDER THE URBAN MASS TRANSPORTATION ACT OF 1964, AS AMENDED, FOR THE PORT AUTHORITY OF ALLEGHENY COUNTY, PENNSYLVANIA.

SIGNATURE

BRT-001
SIGNING AND
PAVEMENT MARKING

APPROVED

DATE

DESIGNED	RRH
DRAWN	RRH
CHECKED	JFS
IN CHARGE	JFS
DATE	05/15/23
SCALE	AS SHOWN

PORT AUTHORITY OF ALLEGHENY COUNTY
PITTSBURGH PENNSYLVANIA


BUS RAPID TRANSIT UPTOWN TO OAKLAND
SIGNING & PAVEMENT MARKING PLANS
FORBES AVE - STA 232+00 TO STA 237+50

Port Authority
connecting people to life™


CONTRACT NO. BRT-001

DWG. NO. SN86

SHT. 696

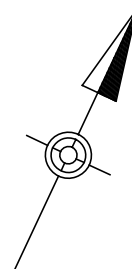

FOR ROADWAY PLAN SEE SHEET 409

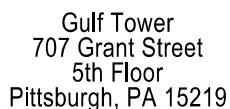

GANNETT FLEMING, INC.
Foster Plaza 8
Suite 400
730 Holiday Drive
Pittsburgh, PA. 15220

NO.	DATE	DESCRIPTION
REVISIONS		

THE PREPARATION OF THIS DOCUMENT HAS BEEN FINANCED IN PART THROUGH A GRANT FROM THE FEDERAL TRANSIT ADMINISTRATION, U.S. DEPARTMENT OF TRANSPORTATION, UNDER THE URBAN MASS TRANSPORTATION ACT OF 1964, AS AMENDED, FOR THE PORT AUTHORITY OF ALLEGHENY COUNTY, PENNSYLVANIA.

SIGNATURE

BRT-001
SIGNING AND
PAVEMENT MARKING

APPROVED _____ DATE _____

DESIGNED	<u>RRH</u>
DRAWN	<u>RRH</u>
CHECKED	<u>JFS</u>
IN CHARGE	<u>JFS</u>
DATE	<u>05/15/23</u>
SCALE	AS SHOWN

PORT AUTHORITY OF ALLEGHENY COUNTY
PITTSBURGH PENNSYLVANIA



**BUS RAPID TRANSIT UPTOWN TO OAKLAND
SIGNING & PAVEMENT MARKING PLANS
FORBES AVE - STA 237+50 TO STA 242+50**

Port Authority

CONTRACT NO. BRT-001

DWG. NO. SN87

SHT. 697

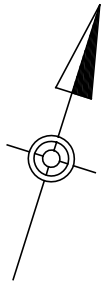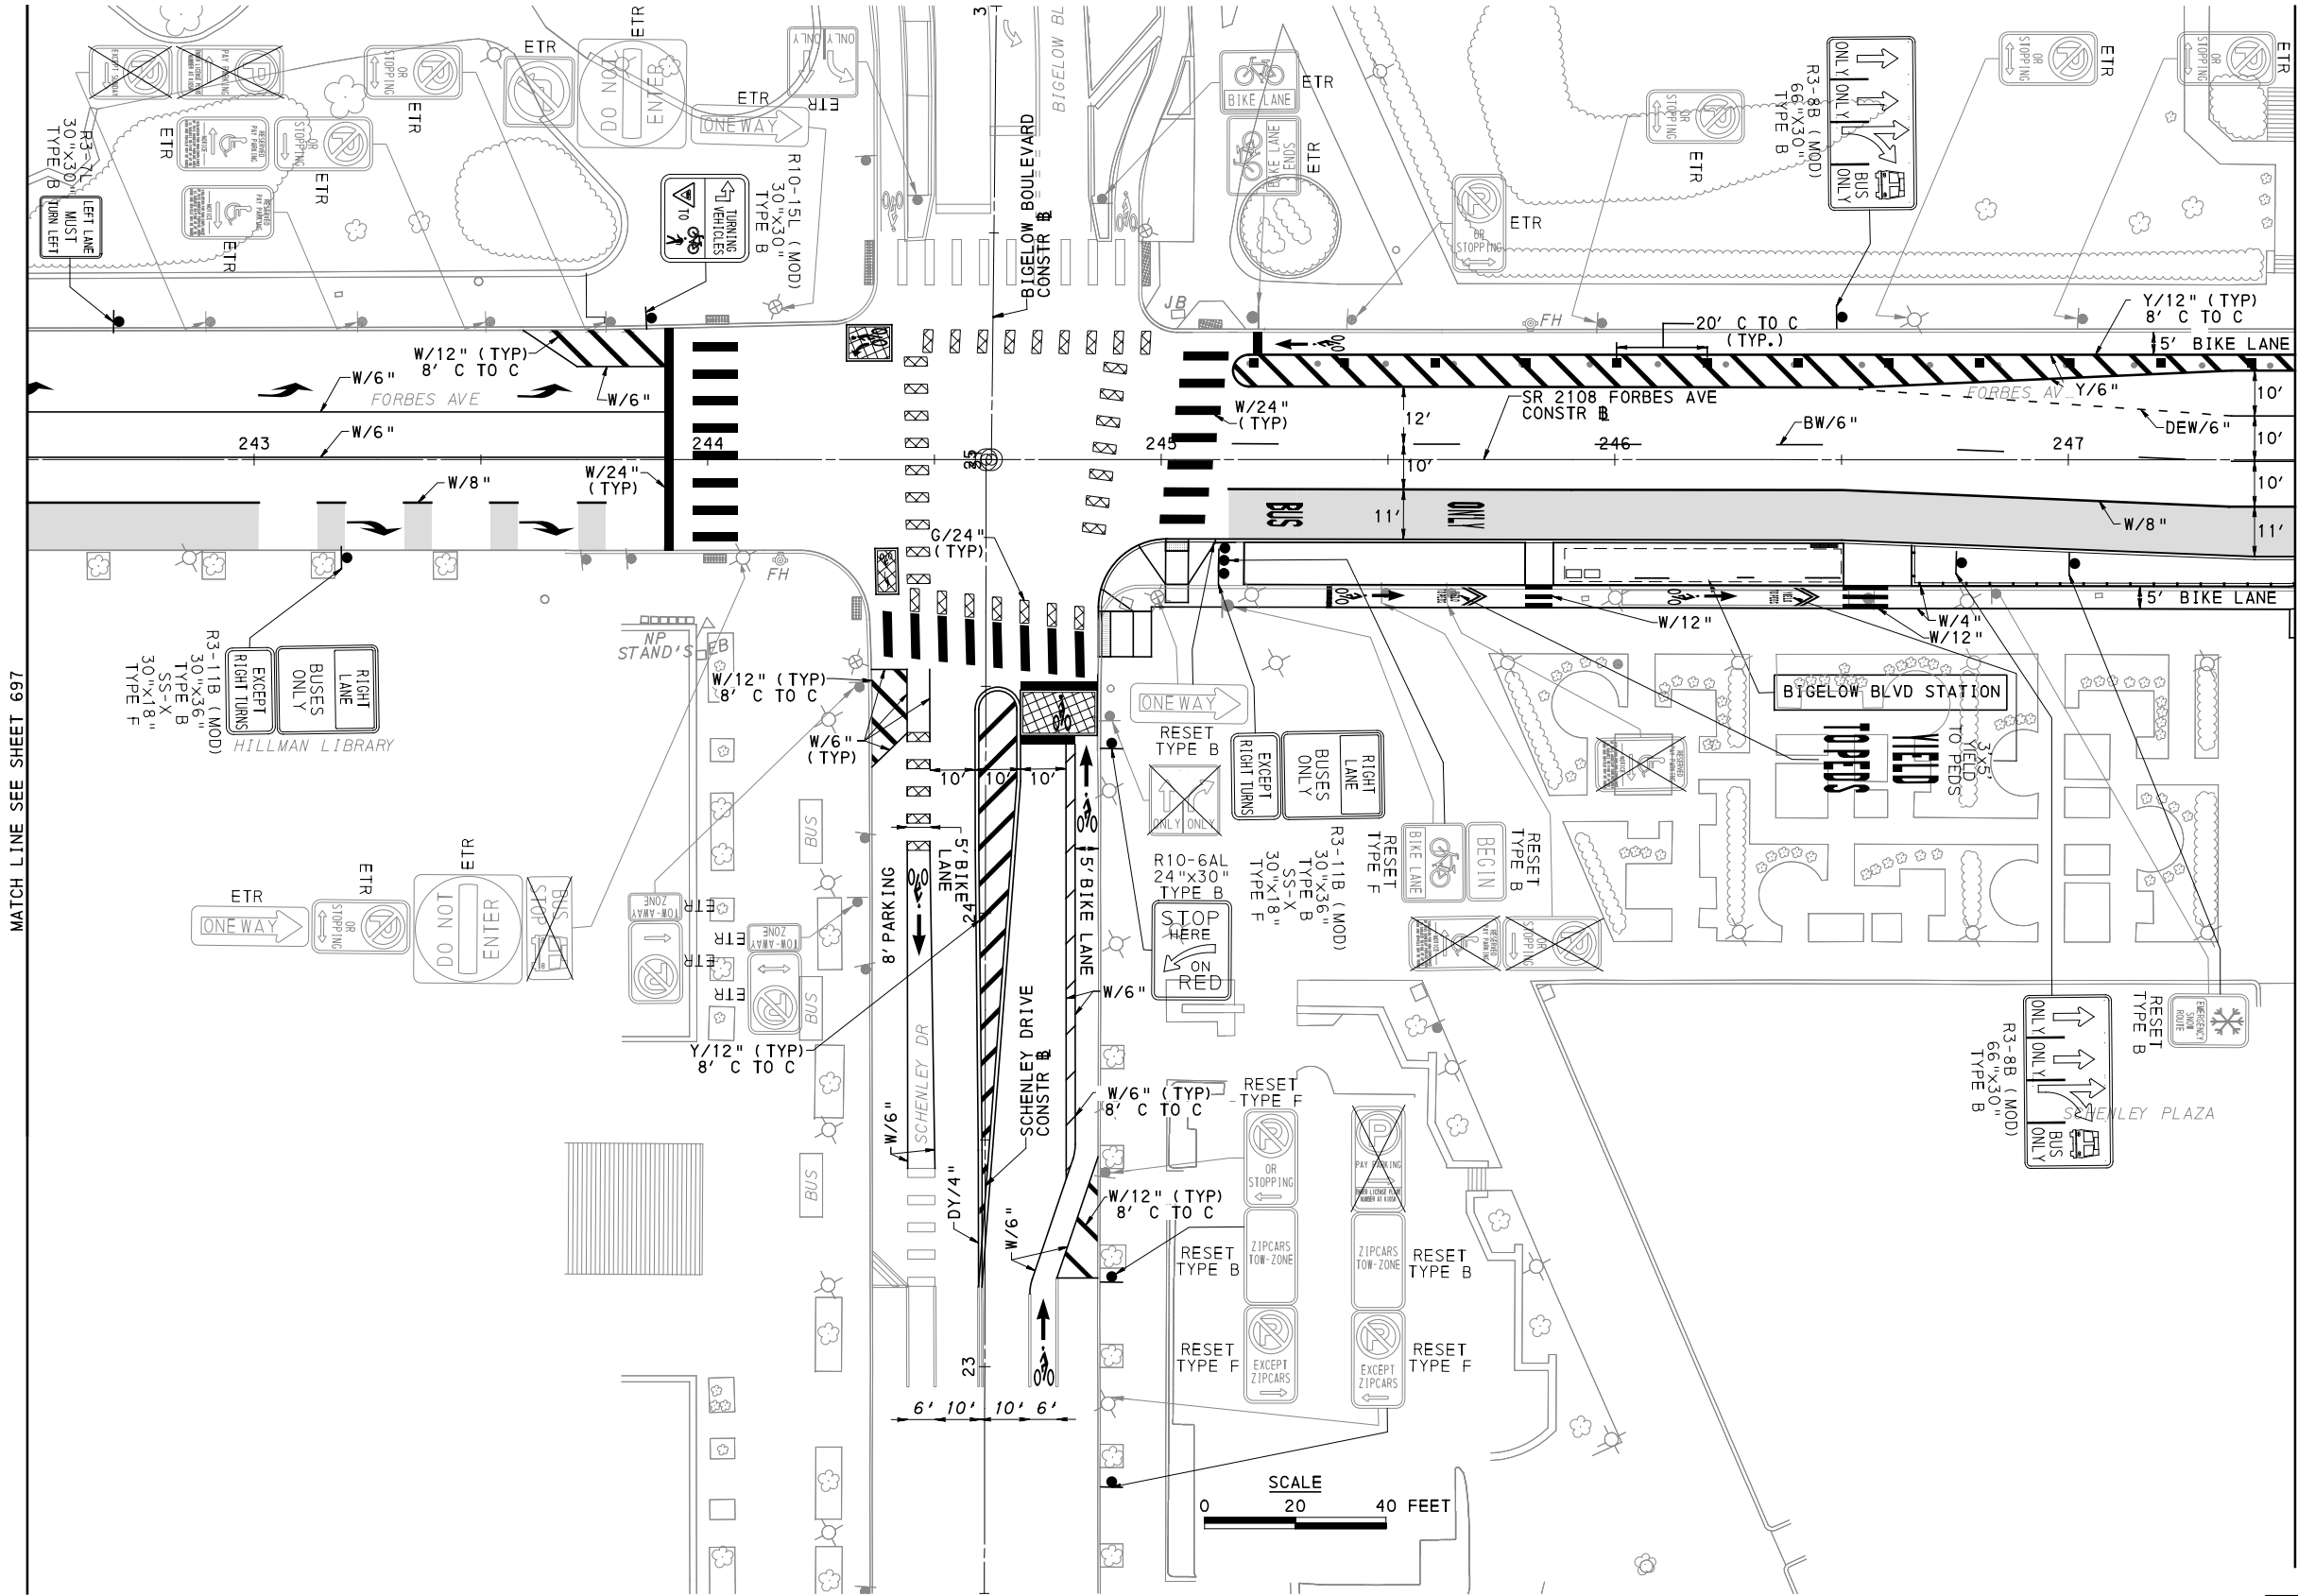

FOR ROADWAY PLAN SEE SHEET 410



Gulf Tower
707 Grant Street
5th Floor
Pittsburgh, PA 15219



GANNETT FLEMING

GANNETT FLEMING, INC.
Foster Plaza 8
Suite 400
730 Holiday Drive
Pittsburgh, PA. 15220

NO.	DATE	DESCRIPTION
REVISIONS		

THE PREPARATION OF THIS DOCUMENT HAS BEEN FINANCED IN PART THROUGH A GRANT FROM THE FEDERAL TRANSIT ADMINISTRATION, U.S. DEPARTMENT OF TRANSPORTATION, UNDER THE URBAN MASS TRANSPORTATION ACT OF 1964, AS AMENDED, FOR THE PORT AUTHORITY OF ALLEGHENY COUNTY, PENNSYLVANIA.

SIGNATURE

BRT-001
SIGNING AND
PAVEMENT MARKING
APPROVED DATE

DESIGNED	RRH
DRAWN	RRH
CHECKED	JFS
IN CHARGE	JFS
DATE	05/15/23
SCALE	AS SHOWN

PORT AUTHORITY OF ALLEGHENY COUNTY
PITTSBURGH PENNSYLVANIA

BUS RAPID TRANSIT UPTOWN TO OAKLAND
SIGNING & PAVEMENT MARKING PLANS
FORBES AVE - STA 242+50 TO STA 247+50



Port Authority
connecting people to life™

CONTRACT NO. BRT-001

DWG. NO. SN88

SHT. 698

OPERATOR: "joseph.silich"
FILE PATH: c:\pwworking\aecom\ds16_na\joseph.silich\BRT_07_SPM_SHT26.dgn
PLOTTED: 5/13/2023 8:06:49 PM

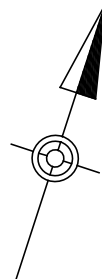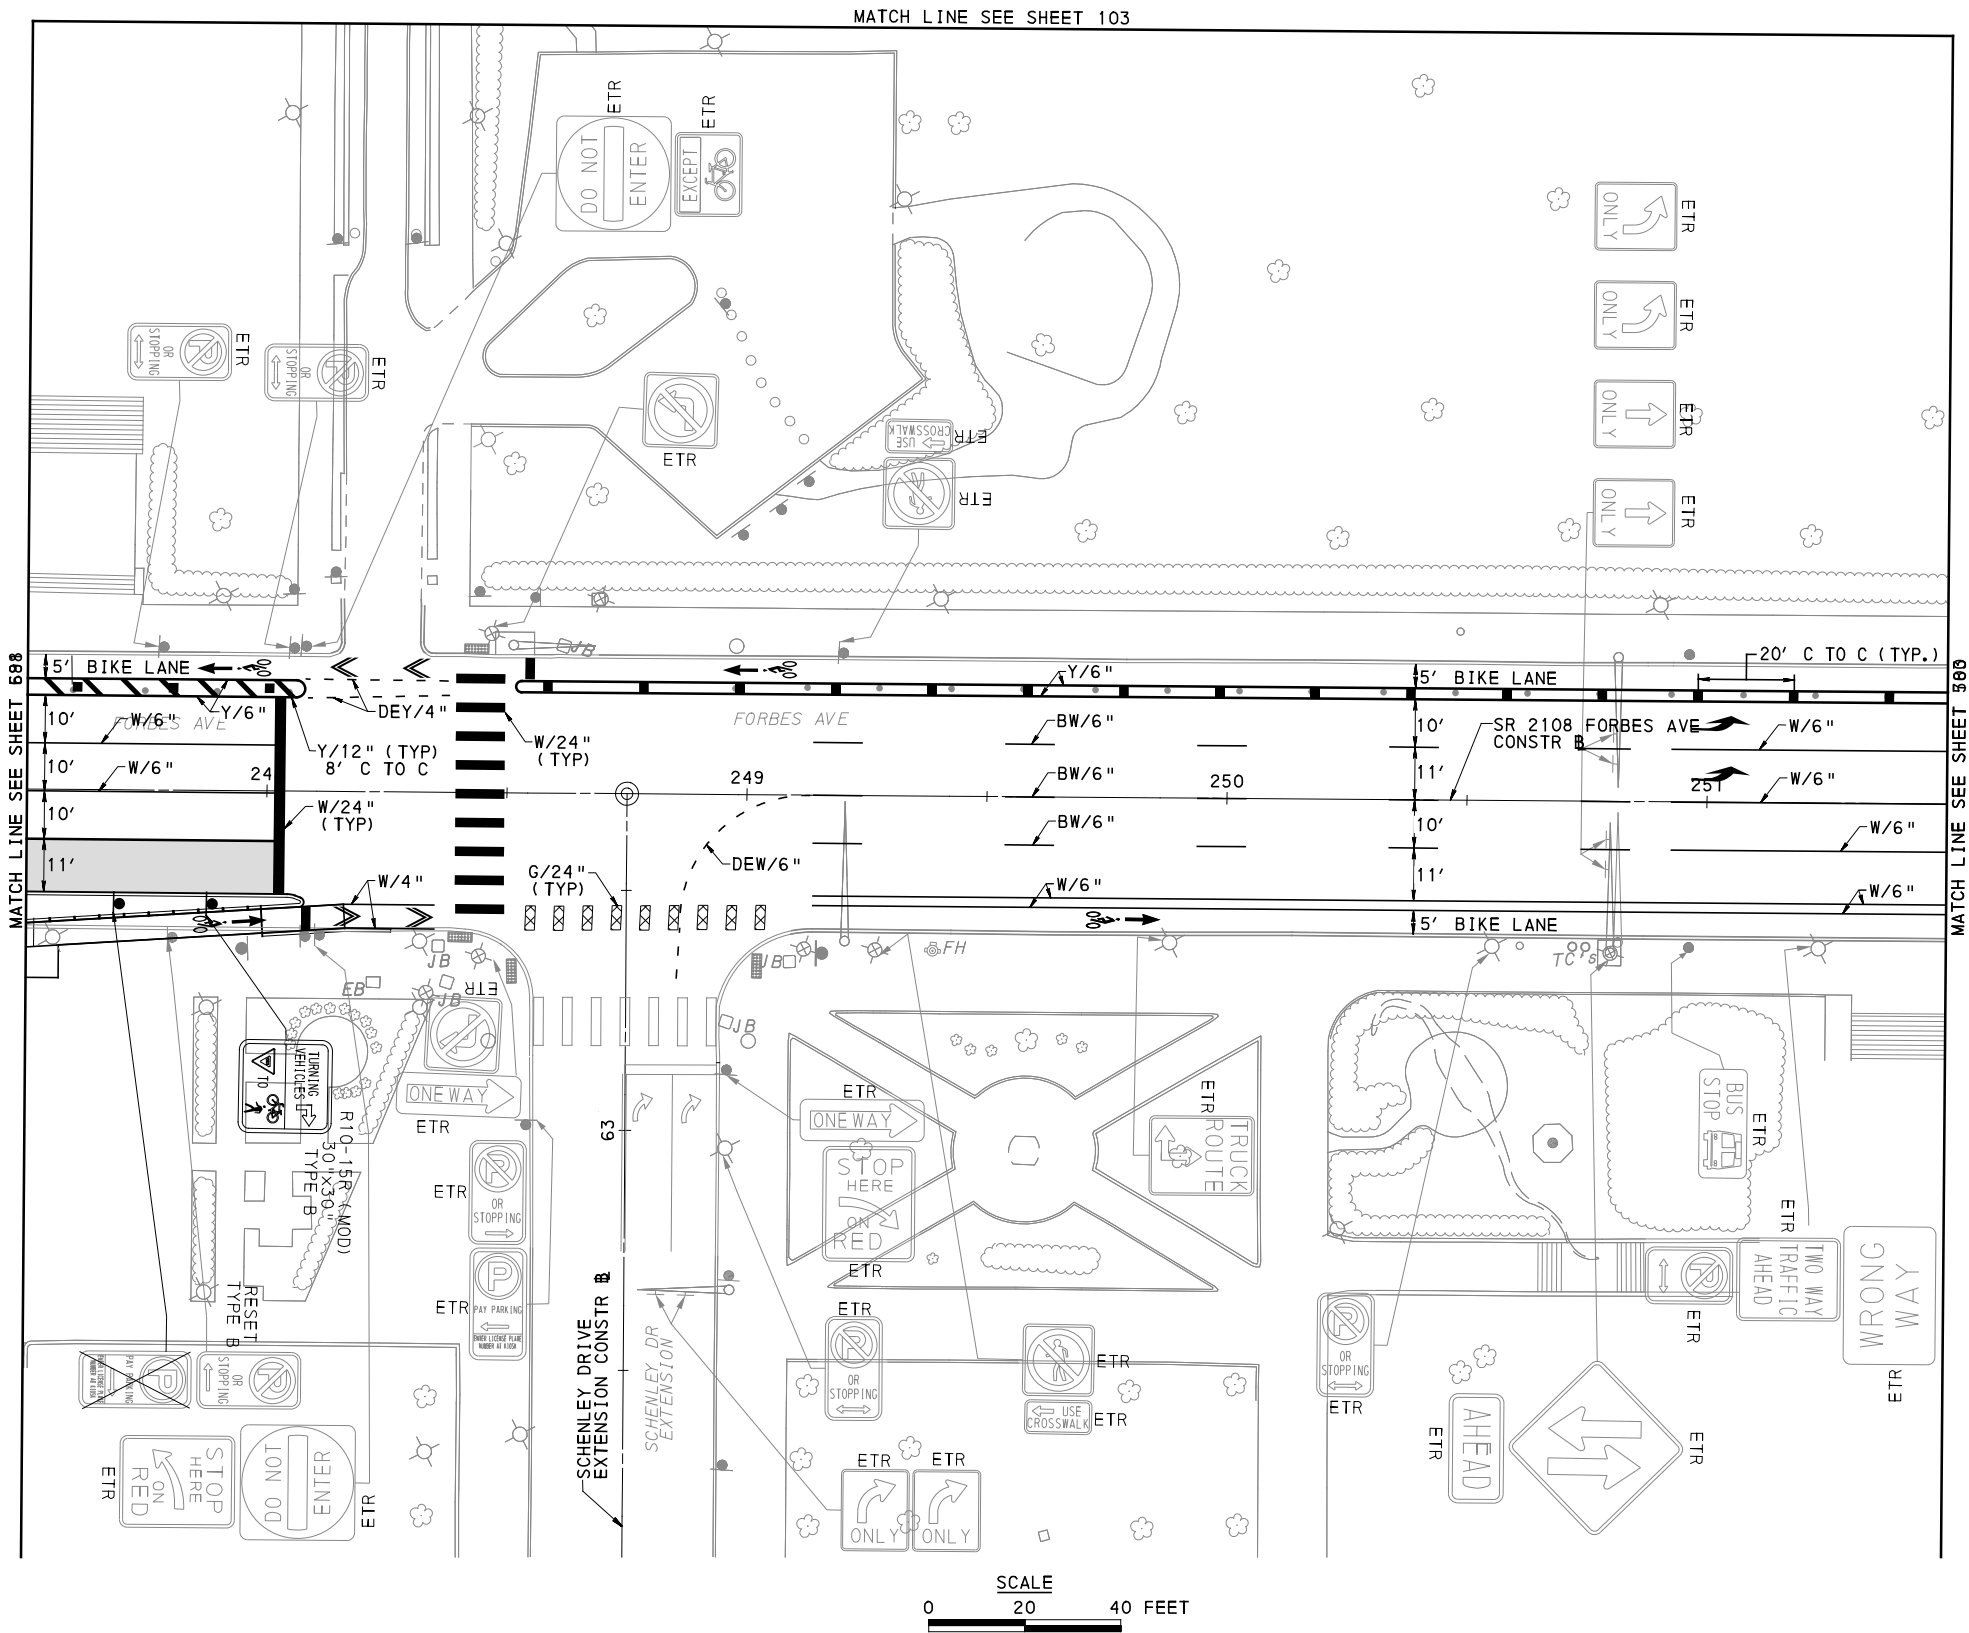

(FOR ROADWAY PLAN SEE SHEET 411)

AECOM
Gulf Tower
707 Grant Street
5th Floor
Pittsburgh, PA 15219

GANNETT FLEMING
GANNETT FLEMING, INC.
Foster Plaza 8
Suite 400
730 Holiday Drive
Pittsburgh, PA. 15220

NO.	DATE	DESCRIPTION
REVISIONS		

THE PREPARATION OF THIS DOCUMENT HAS BEEN FINANCED IN PART THROUGH A GRANT FROM THE FEDERAL TRANSIT ADMINISTRATION, U.S. DEPARTMENT OF TRANSPORTATION, UNDER THE URBAN MASS TRANSPORTATION ACT OF 1964, AS AMENDED, FOR THE PORT AUTHORITY OF ALLEGHENY COUNTY, PENNSYLVANIA.


SIGNATURE

BRT-001
SIGNING AND
PAVEMENT MARKING
APPROVED DATE

DESIGNED	RRH
DRAWN	RRH
CHECKED	JFS
IN CHARGE	JFS
DATE	05/15/23
SCALE	AS SHOWN

PORT AUTHORITY OF ALLEGHENY COUNTY PITTSBURGH PENNSYLVANIA		
BUS RAPID TRANSIT UPTOWN TO OAKLAND SIGNING & PAVEMENT MARKING PLANS FORBES AVE - STA 247+50 TO STA 251+50		
Port Authority connecting people to life™	CONTRACT NO. BRT-001	
	DWG. NO. SN89	SHT. 699

OPERATOR: "j:\joseph.silich" FILE PATH: c:\pwork\ing\ecom\ds16_na\joseph.silich\ecom.com\d0207707\BRT_07_SPM_SHT27.dgn PLOTTED: 5/13/2023 8:06:57 PM

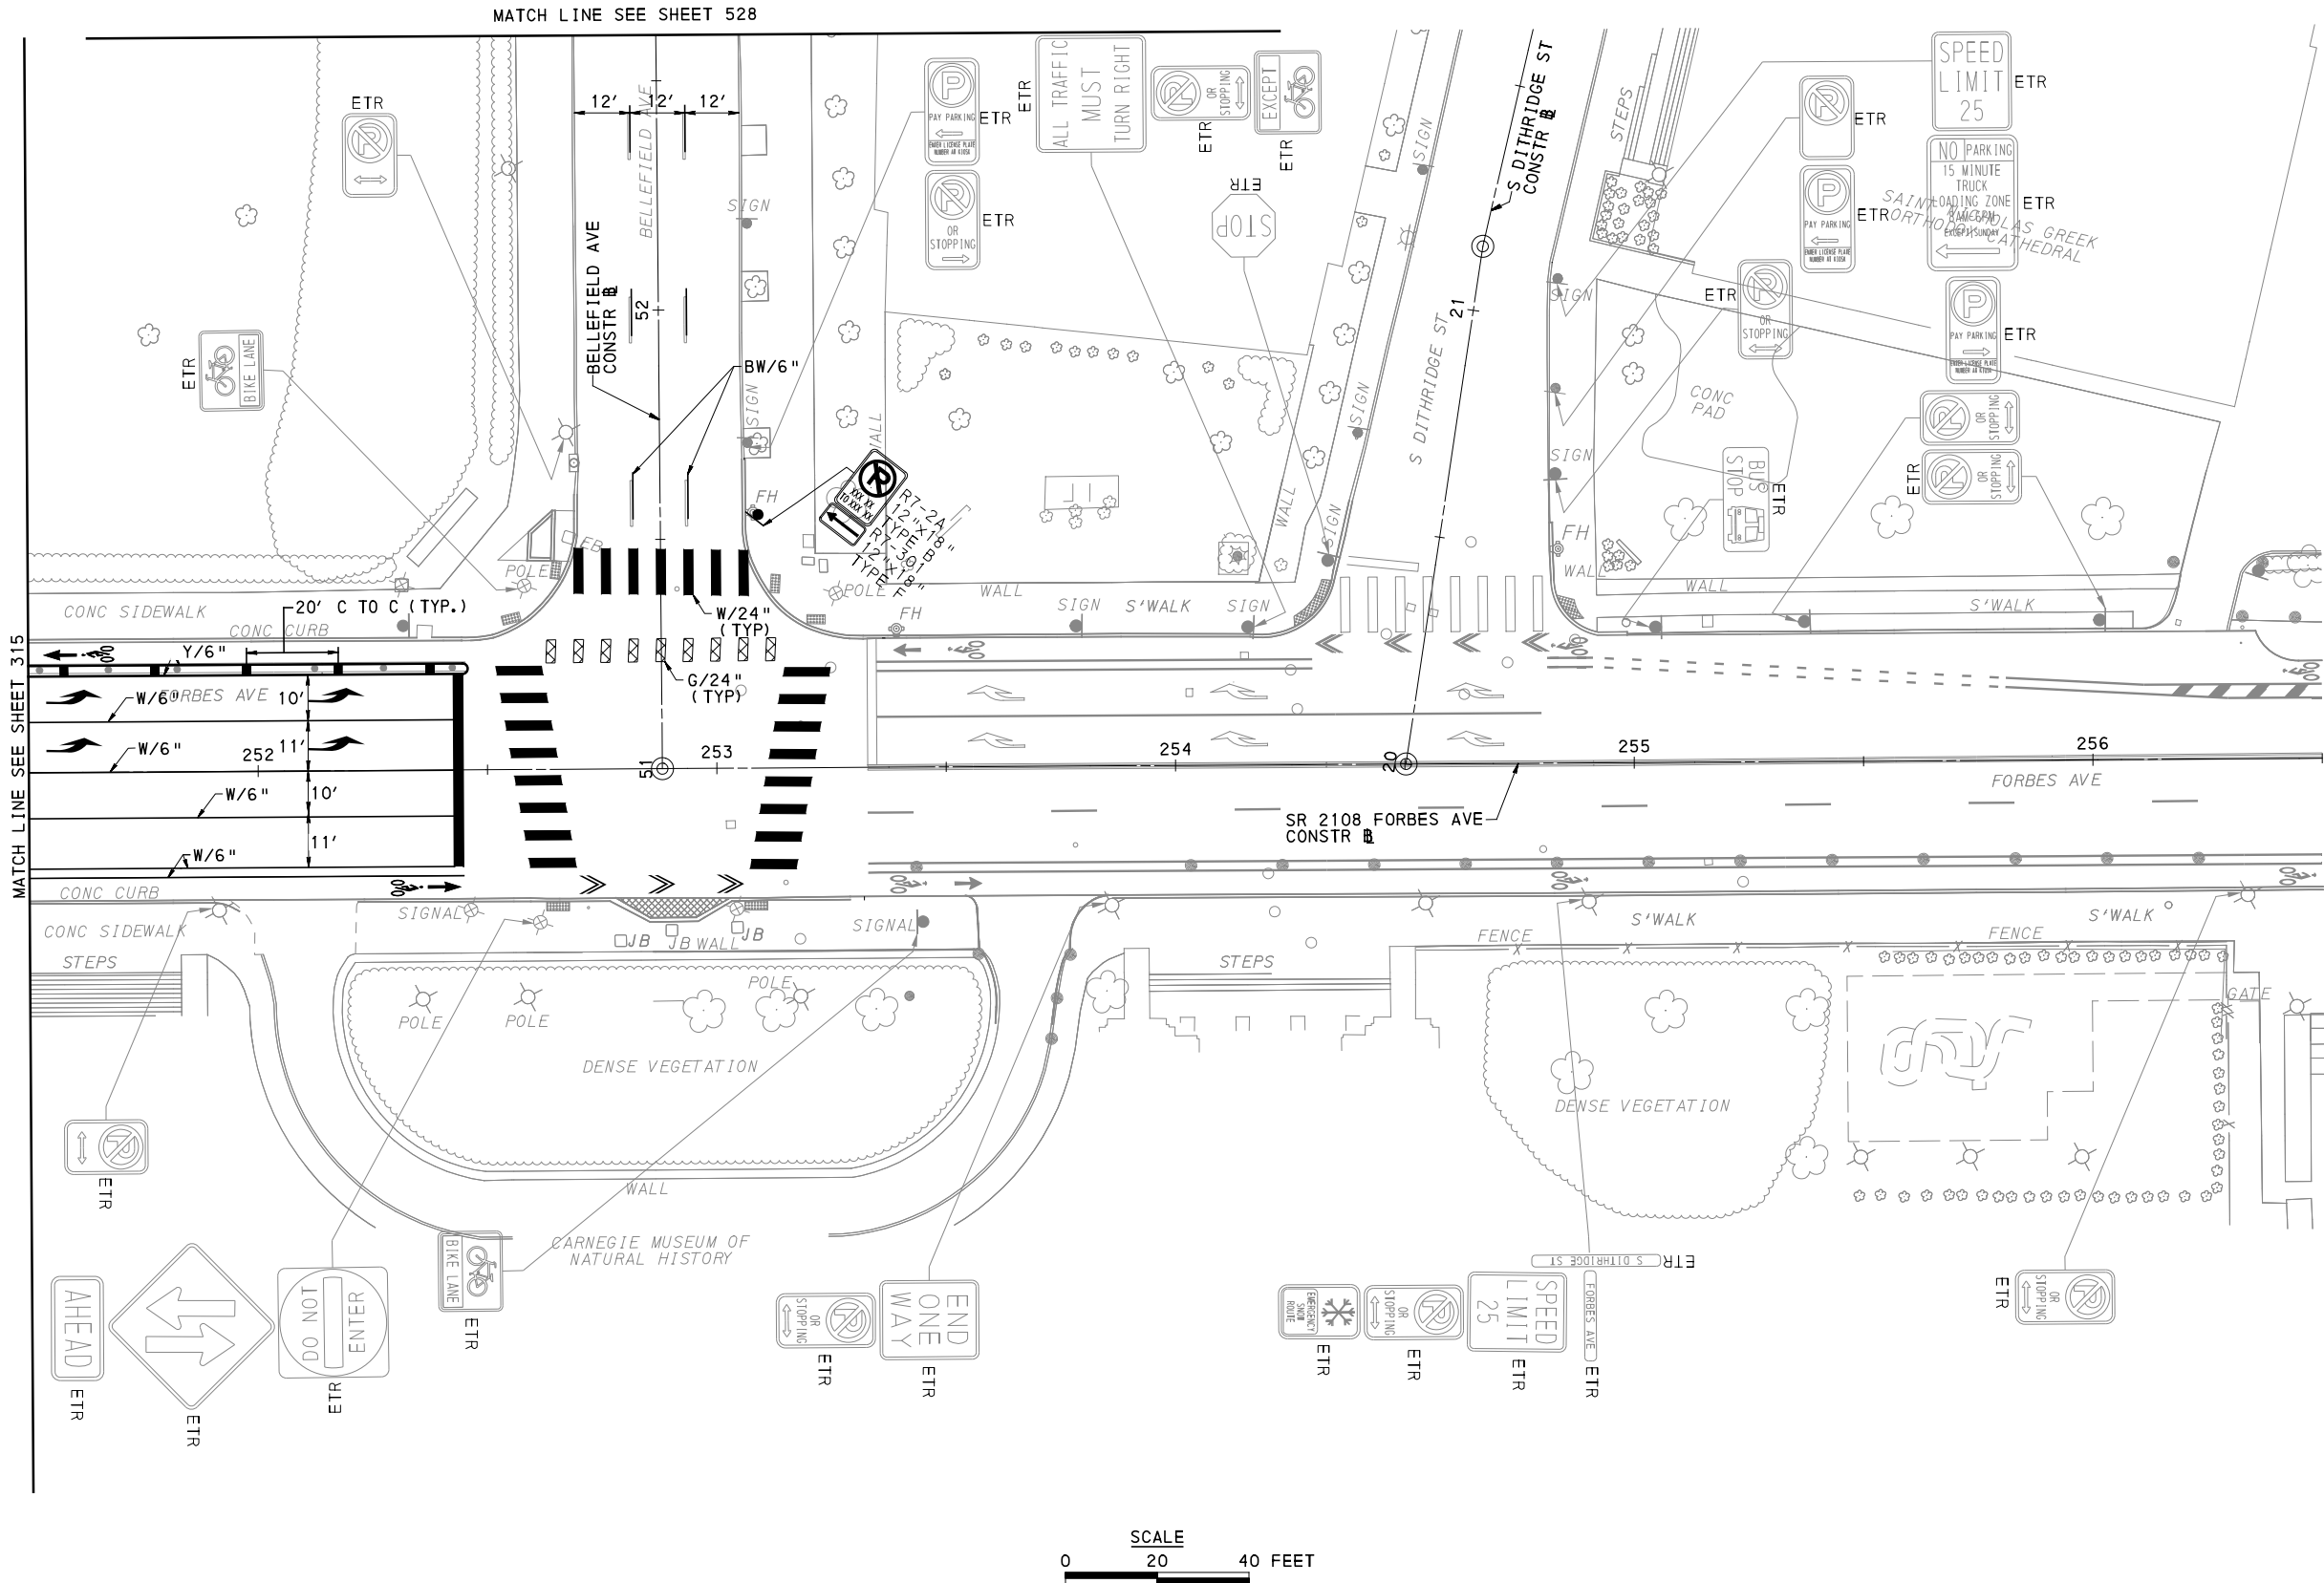

AECOM
Gulf Tower
707 Grant Street
5th Floor
Pittsburgh, PA 15219

GANNETT FLEMING
GANNETT FLEMING, INC.
Foster Plaza 8
Suite 400
730 Holiday Drive
Pittsburgh, PA. 15220

NO.	DATE	DESCRIPTION
REVISIONS		

THE PREPARATION OF THIS DOCUMENT HAS BEEN FINANCED IN PART THROUGH A GRANT FROM THE FEDERAL TRANSIT ADMINISTRATION, U.S. DEPARTMENT OF TRANSPORTATION, UNDER THE URBAN MASS TRANSPORTATION ACT OF 1964, AS AMENDED, FOR THE PORT AUTHORITY OF ALLEGHENY COUNTY, PENNSYLVANIA.


SIGNATURE

BRT-001
SIGNING AND
PAVEMENT MARKING
APPROVED _____ DATE _____

DESIGNED	RRH
DRAWN	RRH
CHECKED	JFS
IN CHARGE	JFS
DATE	05/15/23
SCALE	AS SHOWN

FOR ROADWAY PLAN SEE SHEET NA		
PORT AUTHORITY OF ALLEGHENY COUNTY PITTSBURGH PENNSYLVANIA		
BUS RAPID TRANSIT UPTOWN TO OAKLAND SIGNING & PAVEMENT MARKING PLANS FORBES AVE - STA 251+50 TO STA 256+50		
Port Authority connecting people to life®	CONTRACT NO. BRT-001	
	DWG. NO. SN90	SHT. 700

OPERATOR: "joseph.silich"
FILE PATH: c:\pwork\ing\acom\ds16_na\joseph.silich\acomp\020707\BRT_07_SPM_SHT27A.dgn
PLOTTED: 5/13/2023 8:07:05 PM

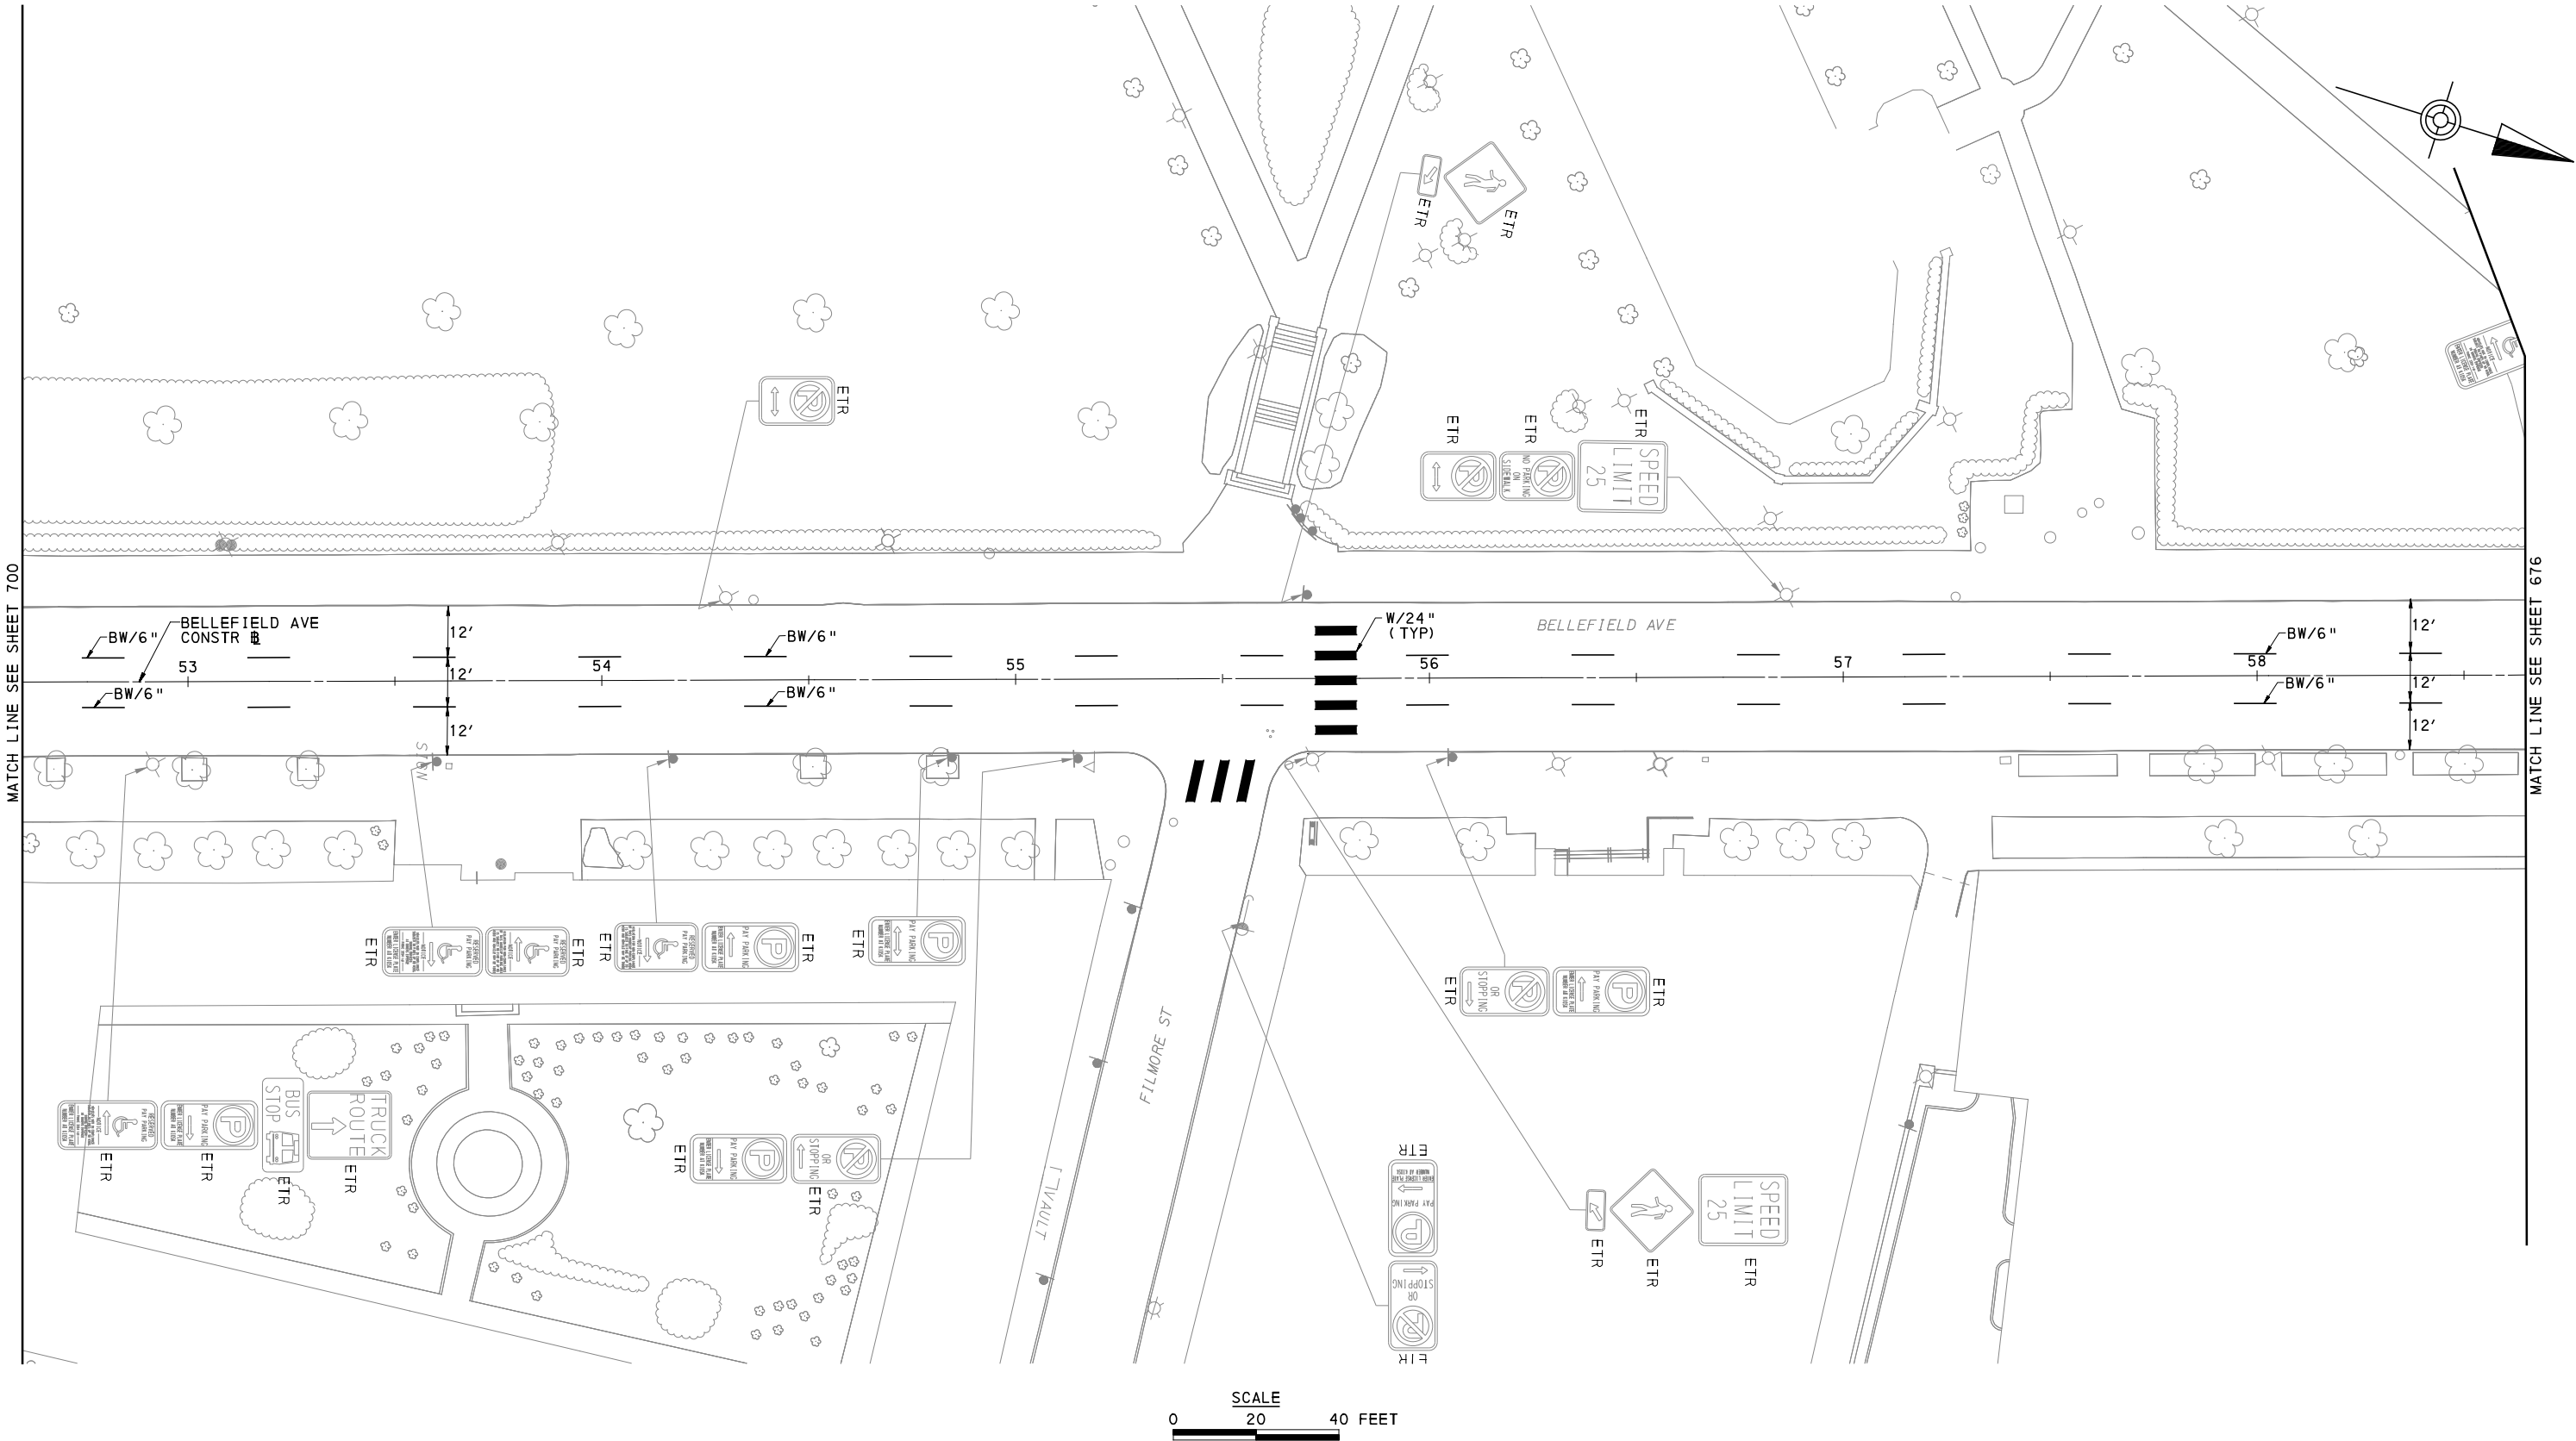

AECOM
Gulf Tower
707 Grant Street
5th Floor
Pittsburgh, PA 15219

GANNETT FLEMING
GANNETT FLEMING, INC.
Foster Plaza 8
Suite 400
730 Holiday Drive
Pittsburgh, PA. 15220

NO.	DATE	DESCRIPTION
REVISIONS		

THE PREPARATION OF THIS DOCUMENT HAS BEEN FINANCED IN PART THROUGH A GRANT FROM THE FEDERAL TRANSIT ADMINISTRATION, U.S. DEPARTMENT OF TRANSPORTATION, UNDER THE URBAN MASS TRANSPORTATION ACT OF 1964, AS AMENDED, FOR THE PORT AUTHORITY OF ALLEGHENY COUNTY, PENNSYLVANIA.

SIGNATURE _____

BRT-001
SIGNING AND
PAVEMENT MARKING
APPROVED _____ DATE _____

DESIGNED	RRH
DRAWN	RRH
CHECKED	JFS
IN CHARGE	JFS
DATE	05/15/23
SCALE	AS SHOWN

PORT AUTHORITY OF ALLEGHENY COUNTY PITTSBURGH PENNSYLVANIA		
BUS RAPID TRANSIT UPTOWN TO OAKLAND SIGNING & PAVEMENT MARKING PLANS BELLEFIELD AVE		
Port Authority connecting people to life™	CONTRACT NO. BRT-001	
	DWG. NO. SN91	SHT. 701